



OAKLAND RENTAL CAR CENTER IMPROVEMENTS

OAKLAND INTERNATIONAL AIRPORT

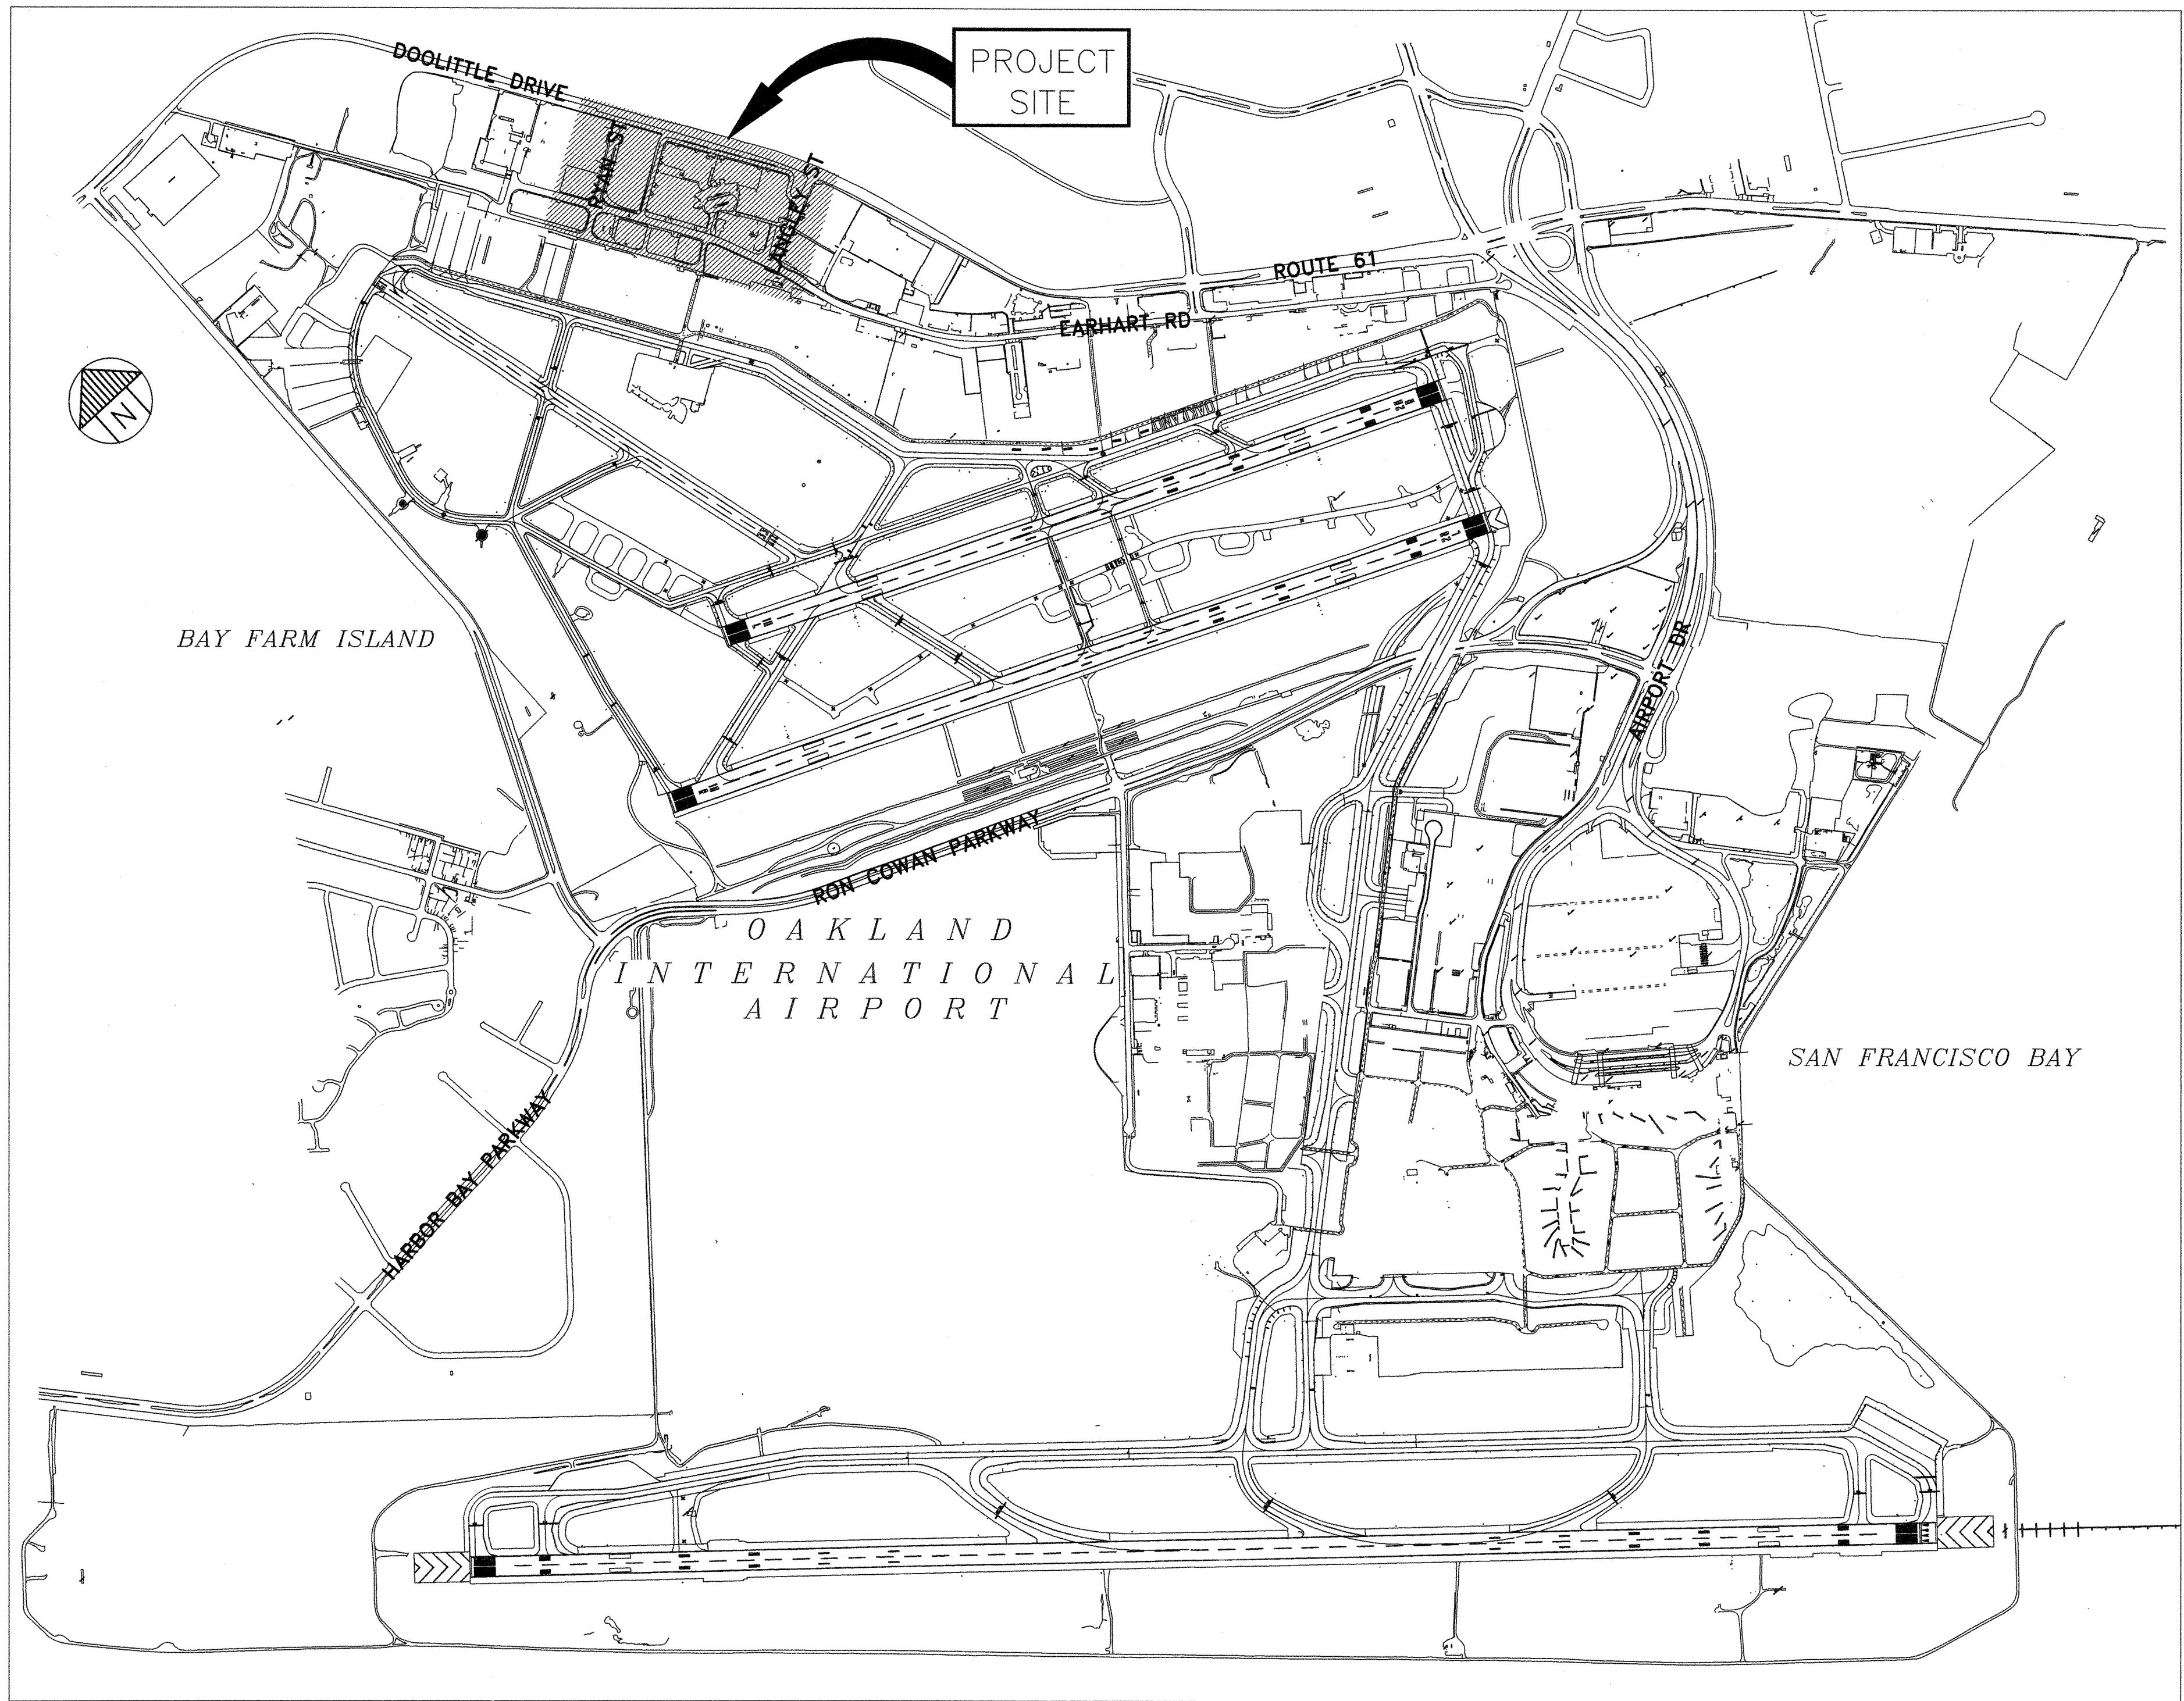

LOCATION PLAN
SCALE: 1"=800'

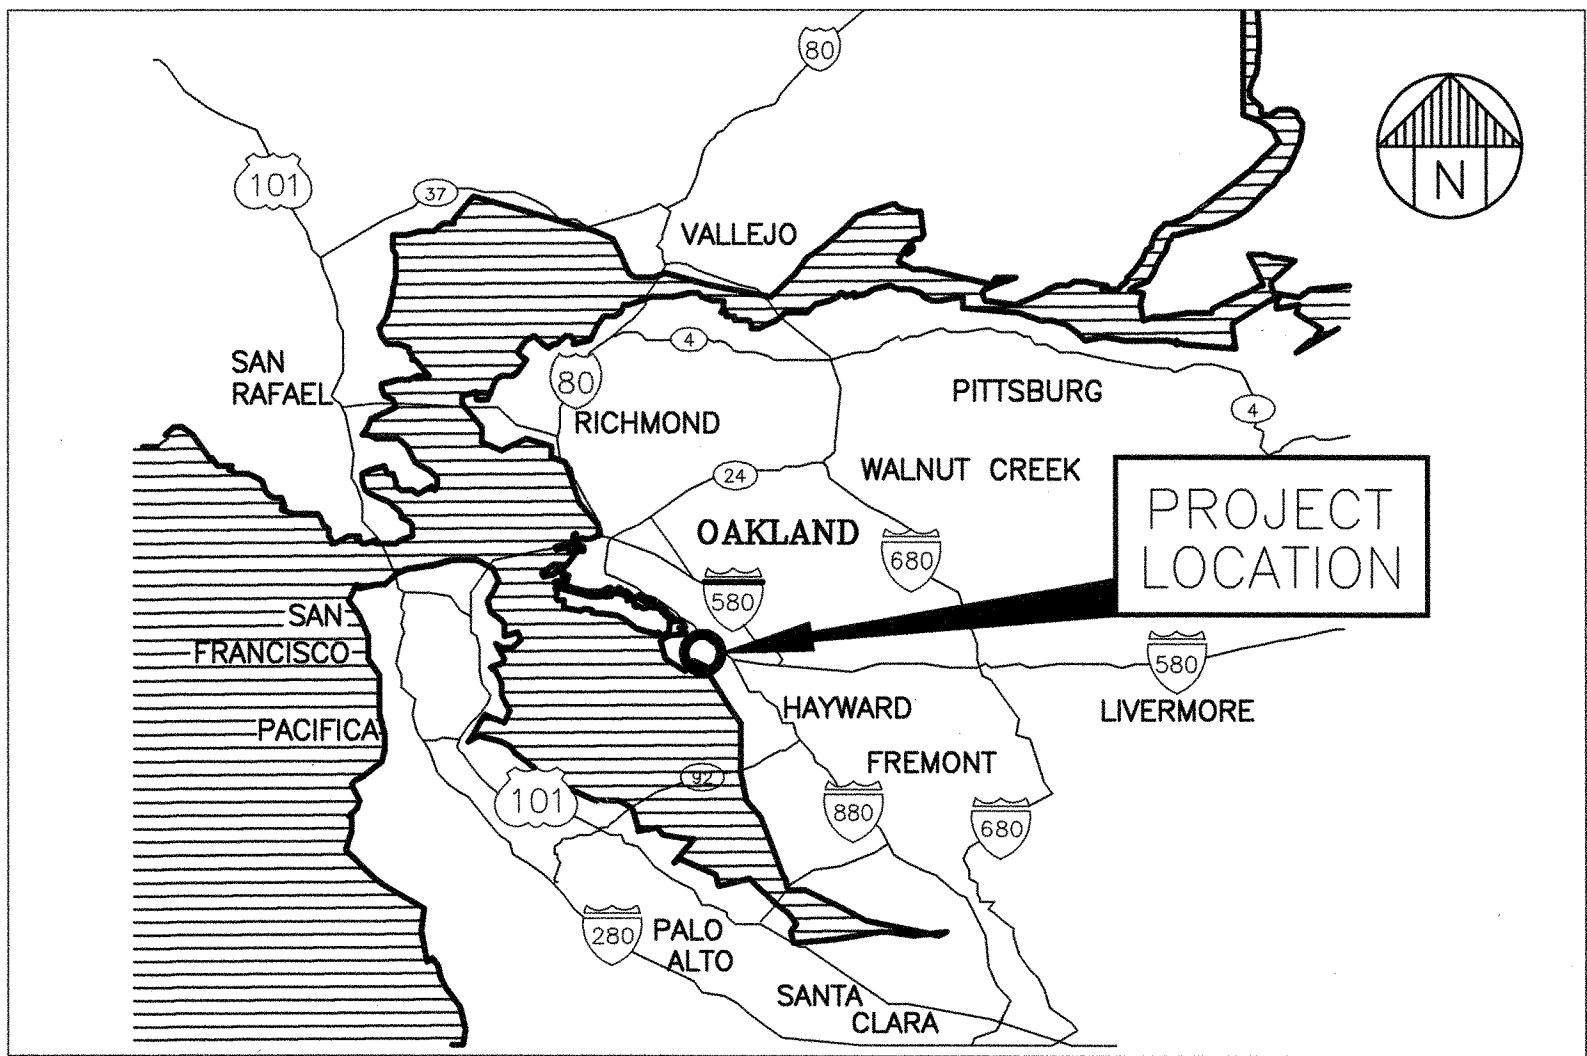

VICINITY MAP
SCALE: NO SCALE

SUBCONSULTANTS

GEOTECHNICAL CONSULTANT
GEOLABS INC.
212 NINTH STREET, SUITE 209
OAKLAND, CA 94612
PHONE: (510) 393-8008

SURVEYING CONSULTANT
TOWILL SURVEY
2300 CLAYTON ROAD, SUITE 1200
CONCORD, CA 94520
PHONE: (925) 682-6976

ELECTRICAL CONSULTANT
ACIES ENGINEERING
3371 OLCOTT ST
SANTA CLARA, CA 95054
PHONE: (408) 522-5255

LANDSCAPING & IRRIGATION CONSULTANT
HAYGOOD & ASSOCIATES LANDSCAPE ARCHITECTS
1496-B SOLANO AVE
ALBANY, CA 94706
PHONE: (510) 527-6343

CAUTION: THIS PLAN MAY BE REDUCED

0 1" 2" ORIGINAL SCALE

PROJECT NO. A10081001

REFERENCES:

HORIZONTAL: NAD83(2011)
VERTICAL: NAVD88
PLANFILE: 272-26

CAUTION:
CHECK TRACING FOR LATEST REVISIONS

NO.	REVISIONS	DATE	REV'D	APP'D

DRAWN V. ORTEGA
DESIGNED C. RAMIREZ C 64684
CHECKED M. CANEPA C 48676
REG. ENGINEER NO.


PORT OF OAKLAND
530 WATER ST. OAKLAND, CALIFORNIA

M M
MOTT
MACDONALD

PURSUANT TO SECTION 830.6 OF THE GOVERNMENT CODE, THE PORT APPROVES THESE PLANS AND DESIGNS. IN GRANTING THIS APPROVAL, THE PORT HAS RELIED UPON THE JUDGMENT OF THE PERSON IN RESPONSIBLE CHARGE OF THE WORK TO PROVIDE PLANS AND DESIGNS IN CONFORMANCE WITH THE CONTRACT DOCUMENTS.

APPROVED BY: [Signature]
RECOMMENDED BY: [Signature]

OAKLAND INTERNATIONAL AIRPORT
OAK RENTAL CAR CENTER IMPROVEMENTS
TITLE SHEET

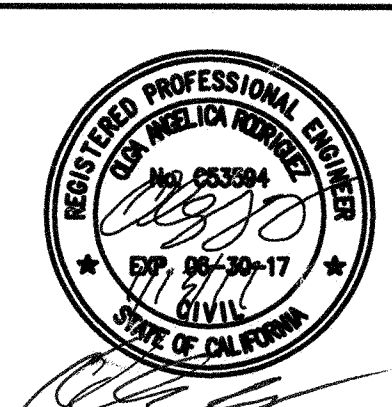

DATE: 01-13-17
SCALE: AS SHOWN
SHEET: 1 OF 53 SHEETS
G1 AA-4193


ABBREVIATIONS: THROUGHOUT THE PLANS ARE ABBREVIATIONS WHICH ARE IN COMMON USE. THE LIST OF ABBREVIATIONS PROVIDED IS NOT INTENDED TO BE COMPLETE OR REPRESENTATIVE OF CONDITIONS OR MATERIALS ACTUALLY USED ON THE PROJECT. THE ENGINEER WILL DEFINE THE INTENT OF ANY ABBREVIATION IN QUESTION.

CAPED	NO.	REVISIONS	DATE	REV'D	APP'D	
AL: NAD83(2011) NAVDS 272-26						DRAWN V. ORTEGA
						DESIGNED C. RAMIREZ C 64684 REG. ENGINEER NO.
						CHECKED M. CANEPA C 48676 REG. ENGINEER NO.
N: ACING FOR LATEST REVISIONS						

<u>SHEET NUMBER</u>	<u>DRAWING NUMBER</u>	<u>SHEET NAME</u>
1	G1	TITLE SHEET
2	G2	ABBREVIATIONS
3	G3	LEGEND, SYMBOLS, AND HAUL ROUTE
4	G4	SITE DIMENSION CONTROL PLAN
5	G5	GENERAL NOTES
6	V1	SURVEY CONTROL & MONUMENT PRESERVATION
7	SC1	STAGE CONSTRUCTION 1 OF 2
8	SC2	STAGE CONSTRUCTION 2 OF 2
9	DE1	L-825 DEMOLITION 1 OF 6
10	DE2	L-825 DEMOLITION 2 OF 6
11	DE3	L-825 DEMOLITION 3 OF 6
12	DE4	L-825 DEMOLITION 4 OF 6
13	DE5	L-825 DEMOLITION 5 OF 6
14	DE6	L-825 DEMOLITION 6 OF 6
15	DE7	EXISTING CONDITIONS AND DEMOLITION 1 OF 2
16	DE8	EXISTING CONDITIONS AND DEMOLITION 2 OF 2
17	GR1	GRADING AND DRAINAGE 1 OF 2
18	GR2	GRADING AND DRAINAGE 2 OF 2
19	GR3	DRAINAGE PROFILES 1 OF 2
20	GR4	DRAINAGE PROFILES 2 OF 2
21	L1	LAYOUT 1 OF 2
22	L2	LAYOUT 2 OF 2
23	U1	UTILITY 1 OF 2
24	U2	UTILITY 2 OF 2
25	C1	CROSS SECTIONS 1 OF 2
26	C2	CROSS SECTIONS 2 OF 2
27	C3	CONSTRUCTION DETAILS 1 OF 3
28	C4	CONSTRUCTION DETAILS 2 OF 3
29	C5	CONSTRUCTION DETAILS 3 OF 3
30	C6	STANDARD DETAILS 1 OF 2
31	C7	STANDARD DETAILS 2 OF 2
32	LT1	ELECTRICAL GENERAL NOTES, SYMBOLS AND LIGHTING FIXTURE SCHEDULE
33	LT2	SINGLE LINE DIAGRAM
34	LT3	ELECTRICAL SITE POWER PLAN
35	LT4	ELECTRICAL SITE LIGHTING PLAN
36	LT5	ELECTRICAL PANEL SCHEDULES
37	LT6	ELECTRICAL SITE LIGHTING PHOTOMETRIC PLAN
38	LT7	TITLE 24 BUILDING COMPLIANCE
39	LT8	TITLE 24 BUILDING COMPLIANCE
40	LT9	TITLE 24 BUILDING COMPLIANCE
41	S1	SIGNING AND STRIPING 1 OF 2
42	S2	SIGNING AND STRIPING 2 OF 2
43	S3	SIGNING AND STRIPING DETAILS
44	I1	IRRIGATION LEGEND AND NOTES
45	I2	IRRIGATION 1 OF 2
46	I3	IRRIGATION 2 OF 2
47	I4	IRRIGATION DETAILS 1 OF 4
48	I5	IRRIGATION DETAILS 2 OF 4
49	I6	IRRIGATION DETAILS 3 OF 4
50	I7	IRRIGATION DETAILS 4 OF 4
51	P1	PLANTING 1 OF 2
52	P2	PLANTING 2 OF 2
53	P3	PLANTING DETAILS

The diagram illustrates the rules for section identification and detail identification in technical drawing. It consists of four rows, each showing a symbol and its corresponding rule.

- Section Identification Letter:** A circle with a triangle on top, divided into four quadrants. The top-left quadrant contains the letter 'A', and the top-right quadrant contains 'C2'. A line points from the letter 'A' to the text "SECTION IDENTIFICATION LETTER".
- Drawing Number on Which Section is Drawn:** A circle with a triangle on top, divided into four quadrants. The bottom-left quadrant contains 'L2' and the bottom-right quadrant contains 'C2'. A line points from 'C2' to the text "DRAWING NUMBER ON WHICH SECTION IS DRAWN".
- Drawing Number from Which Section is Taken:** A circle with a triangle on top, divided into four quadrants. The top-left quadrant contains the letter 'A', and the bottom-left quadrant contains a horizontal line. A line points from the bottom-left quadrant to the text "DRAWING NUMBER FROM WHICH SECTION IS TAKEN".
- Section Identification Letter:** A circle with a triangle on top, divided into four quadrants. The top-left quadrant contains the letter 'A', and the bottom-left quadrant contains a horizontal line. A line points from the letter 'A' to the text "SECTION IDENTIFICATION LETTER".
- Section is Taken and Drawn on Same Sheet:** A circle with a triangle on top, divided into four quadrants. The top-left quadrant contains the letter 'A', and the bottom-left quadrant contains a horizontal line. A line points from the bottom-left quadrant to the text "SECTION IS TAKEN AND DRAWN ON SAME SHEET".
- Detail Identification Number:** A hexagon with a triangle on top, divided into four quadrants. The top-left quadrant contains the number '1', and the bottom-left quadrant contains 'L1' and the bottom-right quadrant contains 'C1'. A line points from the number '1' to the text "DETAIL IDENTIFICATION NUMBER".
- Drawing Number on Which Detail is Drawn:** A hexagon with a triangle on top, divided into four quadrants. The bottom-left quadrant contains 'L1' and the bottom-right quadrant contains 'C1'. A line points from 'C1' to the text "DRAWING NUMBER ON WHICH DETAIL IS DRAWN".
- Drawing Number from Which Detail is Taken:** A hexagon with a triangle on top, divided into four quadrants. The top-left quadrant contains the number '1', and the bottom-left quadrant contains a horizontal line. A line points from the bottom-left quadrant to the text "DRAWING NUMBER FROM WHICH DETAIL IS TAKEN".
- Detail Identification Number:** A hexagon with a triangle on top, divided into four quadrants. The top-left quadrant contains the number '1', and the bottom-left quadrant contains a horizontal line. A line points from the number '1' to the text "DETAIL IDENTIFICATION NUMBER".
- Detail is Taken and Drawn on Same Sheet:** A hexagon with a triangle on top, divided into four quadrants. The top-left quadrant contains the number '1', and the bottom-left quadrant contains a horizontal line. A line points from the bottom-left quadrant to the text "DETAIL IS TAKEN AND DRAWN ON SAME SHEET".

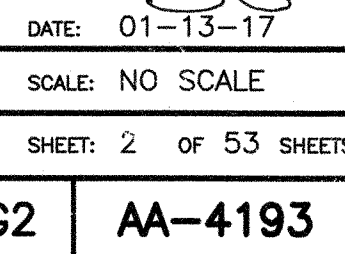

0 1" 2" ORIGINAL SCALE

PORT OF OAKLAND
 530 WATER ST. OAKLAND, CALIFORNIA

OAKLAND INTERNATIONAL AIRPORT


**OAK RENTAL CAR CENTER
IMPROVEMENTS**


ABBREVIATIONS

SHEET: 2 OF 53 SHEETS

G2 | AA-4193

LEGEND & SYMBOLS

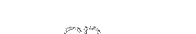EXISTING		PROPOSED	
	Electrical Pull Box		Electrical Pull Box
	Guy Wire		Guy Wire
	Light Pole		Light Pole
	Joint Pole		Joint Pole
	Gas Valve		Gas Valve
	Bollard		Bollard
	Sign		Sign
	Fire Hydrant		Fire Hydrant
	Fire Stand Pipe		Fire Stand Pipe
	Irrigation Box		Irrigation Box
	Water Meter		Water Meter
	Water Valve		Water Valve
	Gas Marker		Gas Marker
	Telephone Vault		Telephone Vault
	Sanitary Sewer Manhole		Sanitary Sewer Manhole
	Storm Drain Manhole		Storm Drain Manhole
	Catch Basin (rectangular)		Catch Basin (rectangular)
	Catch Basin (round)		Catch Basin (round)
	Telephone Manhole		Telephone Manhole
	Power Manhole		Power Manhole
	Control Manhole		Control Manhole
	Switch Utility Vault		Switch Utility Vault
	Netstream Manhole		Netstream Manhole
	Unknown Utility Pull Box		Unknown Utility Pull Box
	Netstream Communication Pull Box		Netstream Communication Pull Box
	Netstream Communication		Netstream Communication
	Joint Trench (Electrical)		Joint Trench (Electrical)
	Salt Water Line		Salt Water Line
	Water Line		Water Line
	Storm Drain		Storm Drain
	Sanitary Sewer		Sanitary Sewer
	Gas		Gas
	Fire Water		Fire Water
	Steam Pipe		Steam Pipe
	Electrical		Electrical
	Over Head Line		Over Head Line
	Telephone		Telephone
	Chain Link Fence		Chain Link Fence
	Survey Control Monument/Benchmark		Survey Control Monument/Benchmark
	Metal Beam Guard Rail (MBGR)		Metal Beam Guard Rail (MBGR)
	Underdrain		Underdrain
	Haul Route		Haul Route

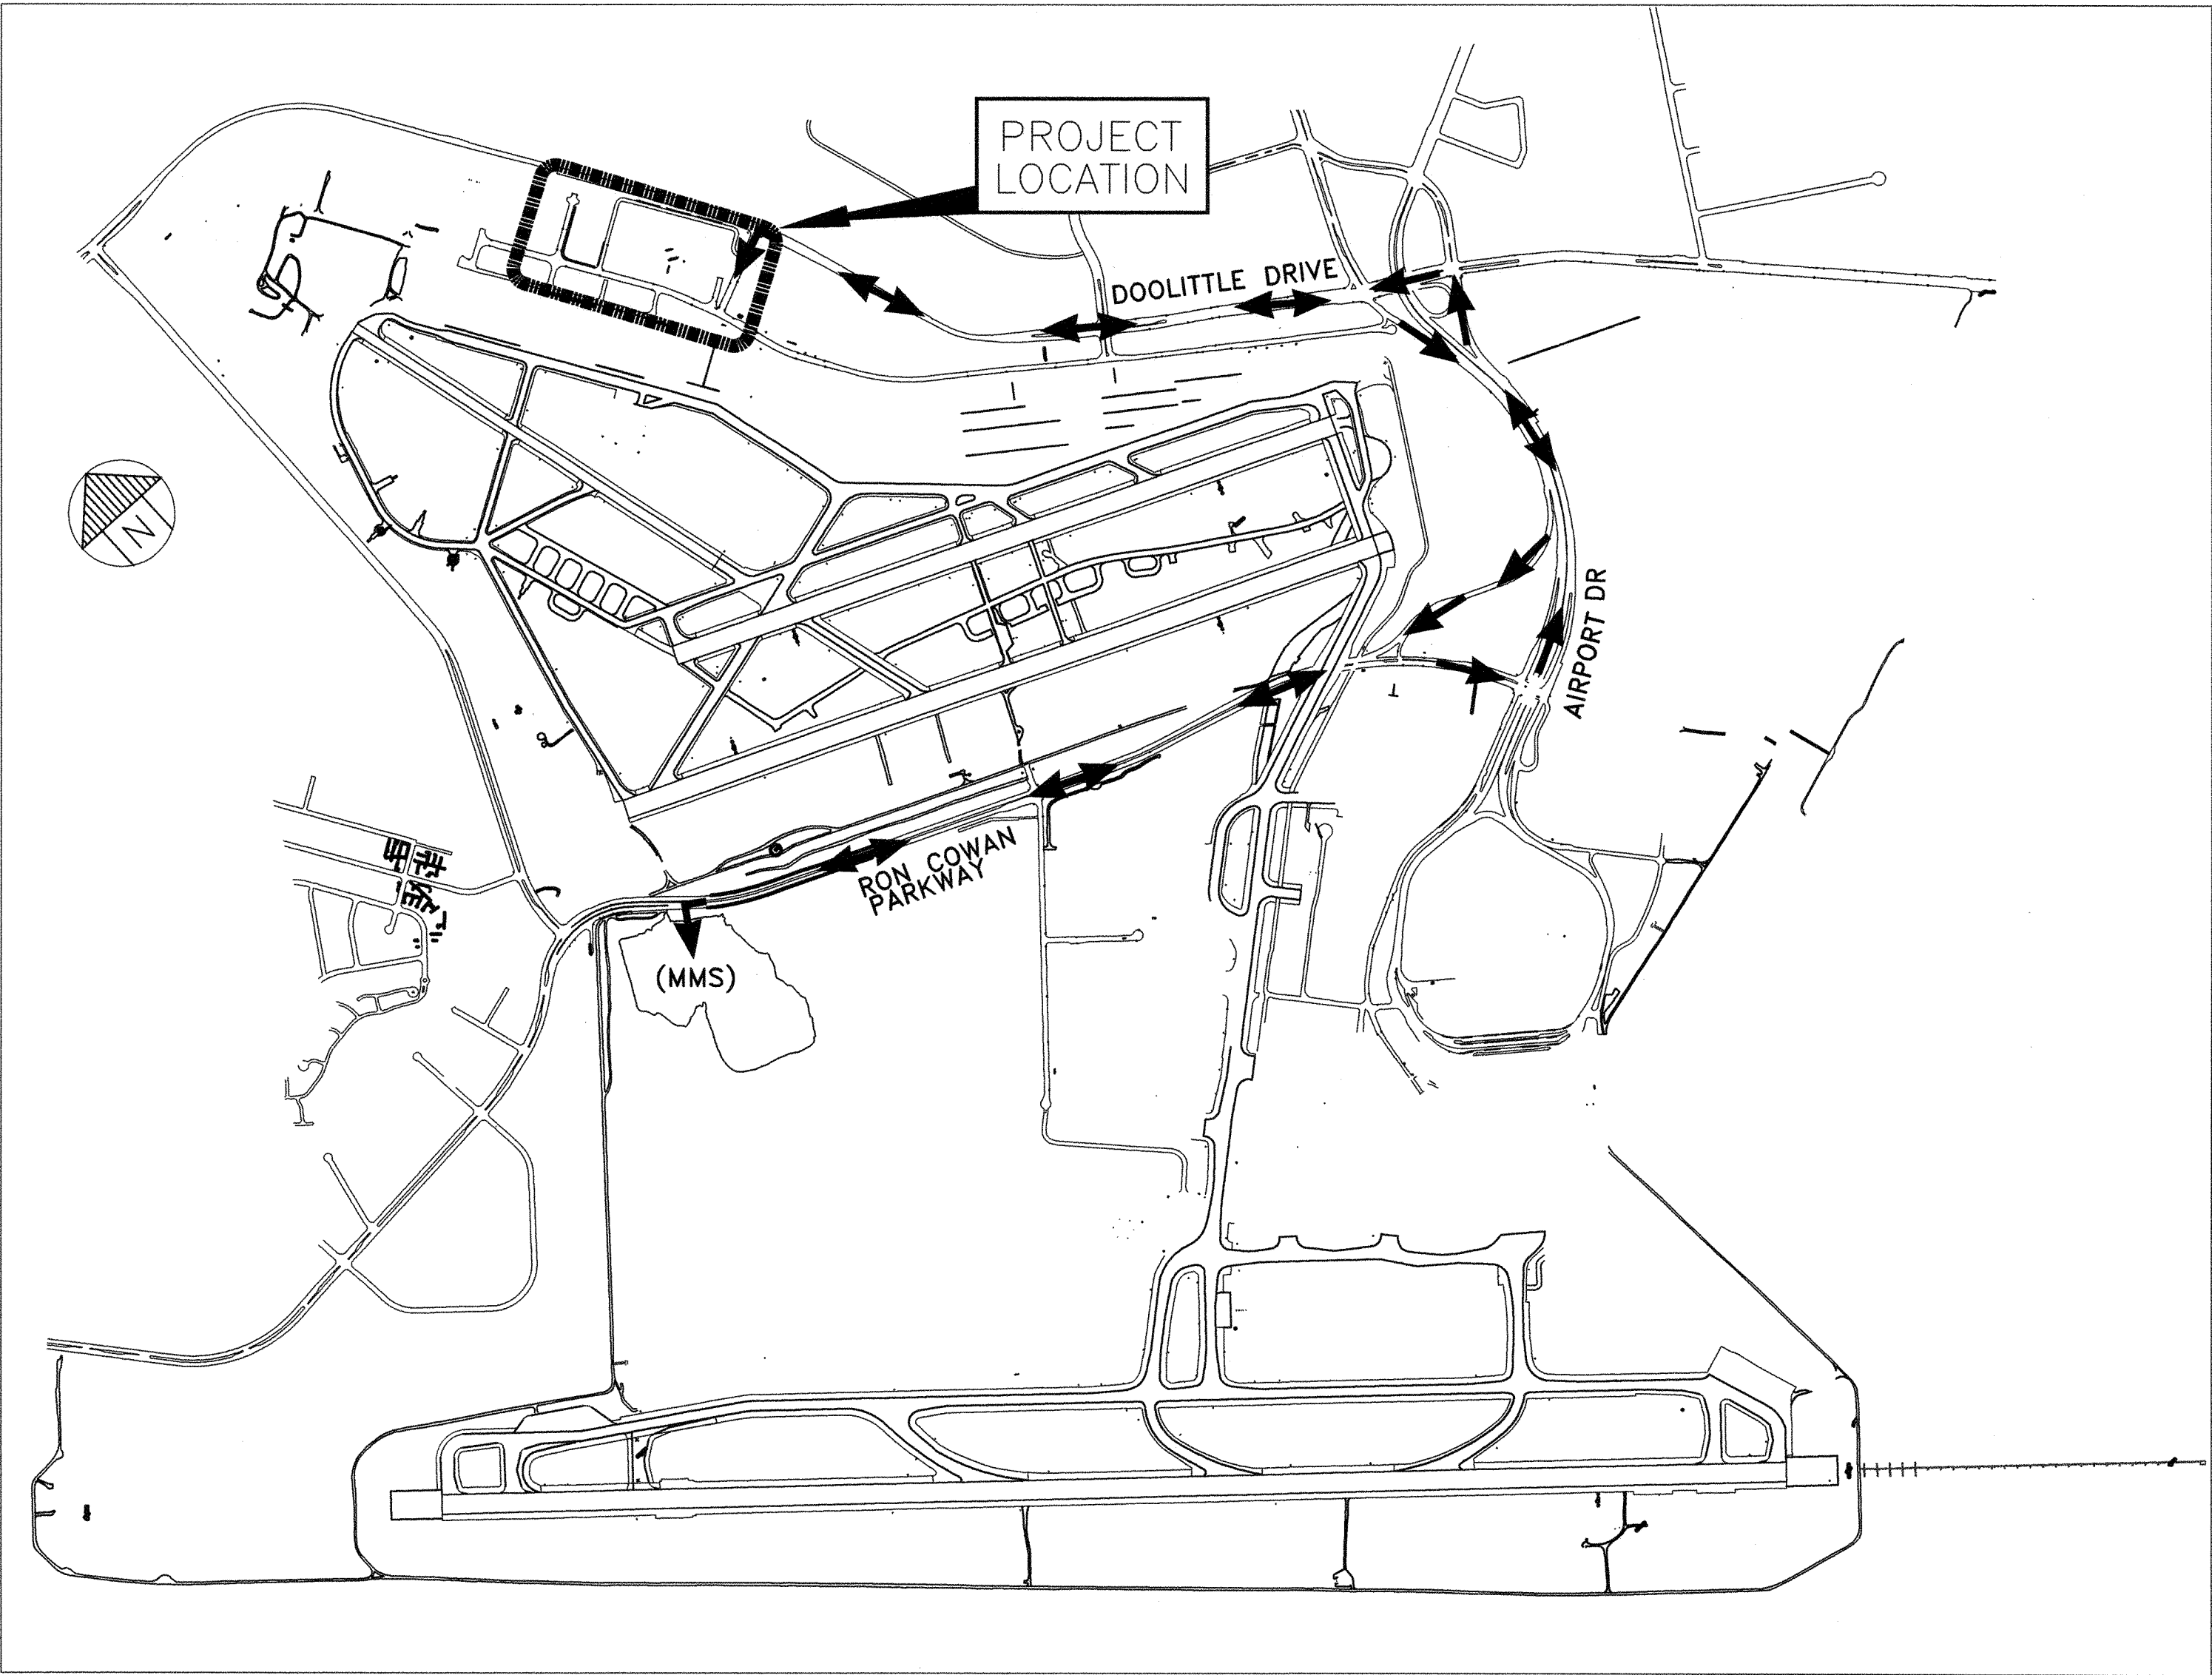

HAUL ROUTE
SCALE: NO SCALE

PRINT DATE: 01-31-17 10:38:57 C:\pwworking\hmm\water_wastewater\ver68548\0221851\4193-003.dwg Printed by: HEN68548

PROJECT NO. A10081001

REFERENCES:

HORIZONTAL: NAD83(2011)
VERTICAL: NAVD83
PLANFILE 272-26

CAUTION:
CHECK TRACING FOR LATEST REVISIONS

NO.	REVISIONS	DATE	REV'D	APP'D

DRAWN V. ORTEGA
DESIGNED C. RAMIREZ C 64684
CHECKED M. CANEPA C 48676
REG. ENGINEER NO.
REG. ENGINEER NO.


PORT OF OAKLAND
530 WATER ST. OAKLAND, CALIFORNIA

CAUTION: THIS PLAN MAY BE REDUCED

0 1" 2" ORIGINAL SCALE


M
MOTT
MACDONALD

OAKLAND INTERNATIONAL AIRPORT
OAK RENTAL CAR CENTER
IMPROVEMENTS
LEGEND, SYMBOLS, AND HAUL ROUTE

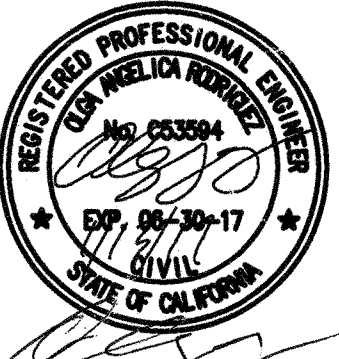

DATE: 01-13-17
SCALE: NO SCALE
SHEET: 3 OF 53 SHEETS
G3 AA-4193

DRAWING NO. LT3, LT4, LT6

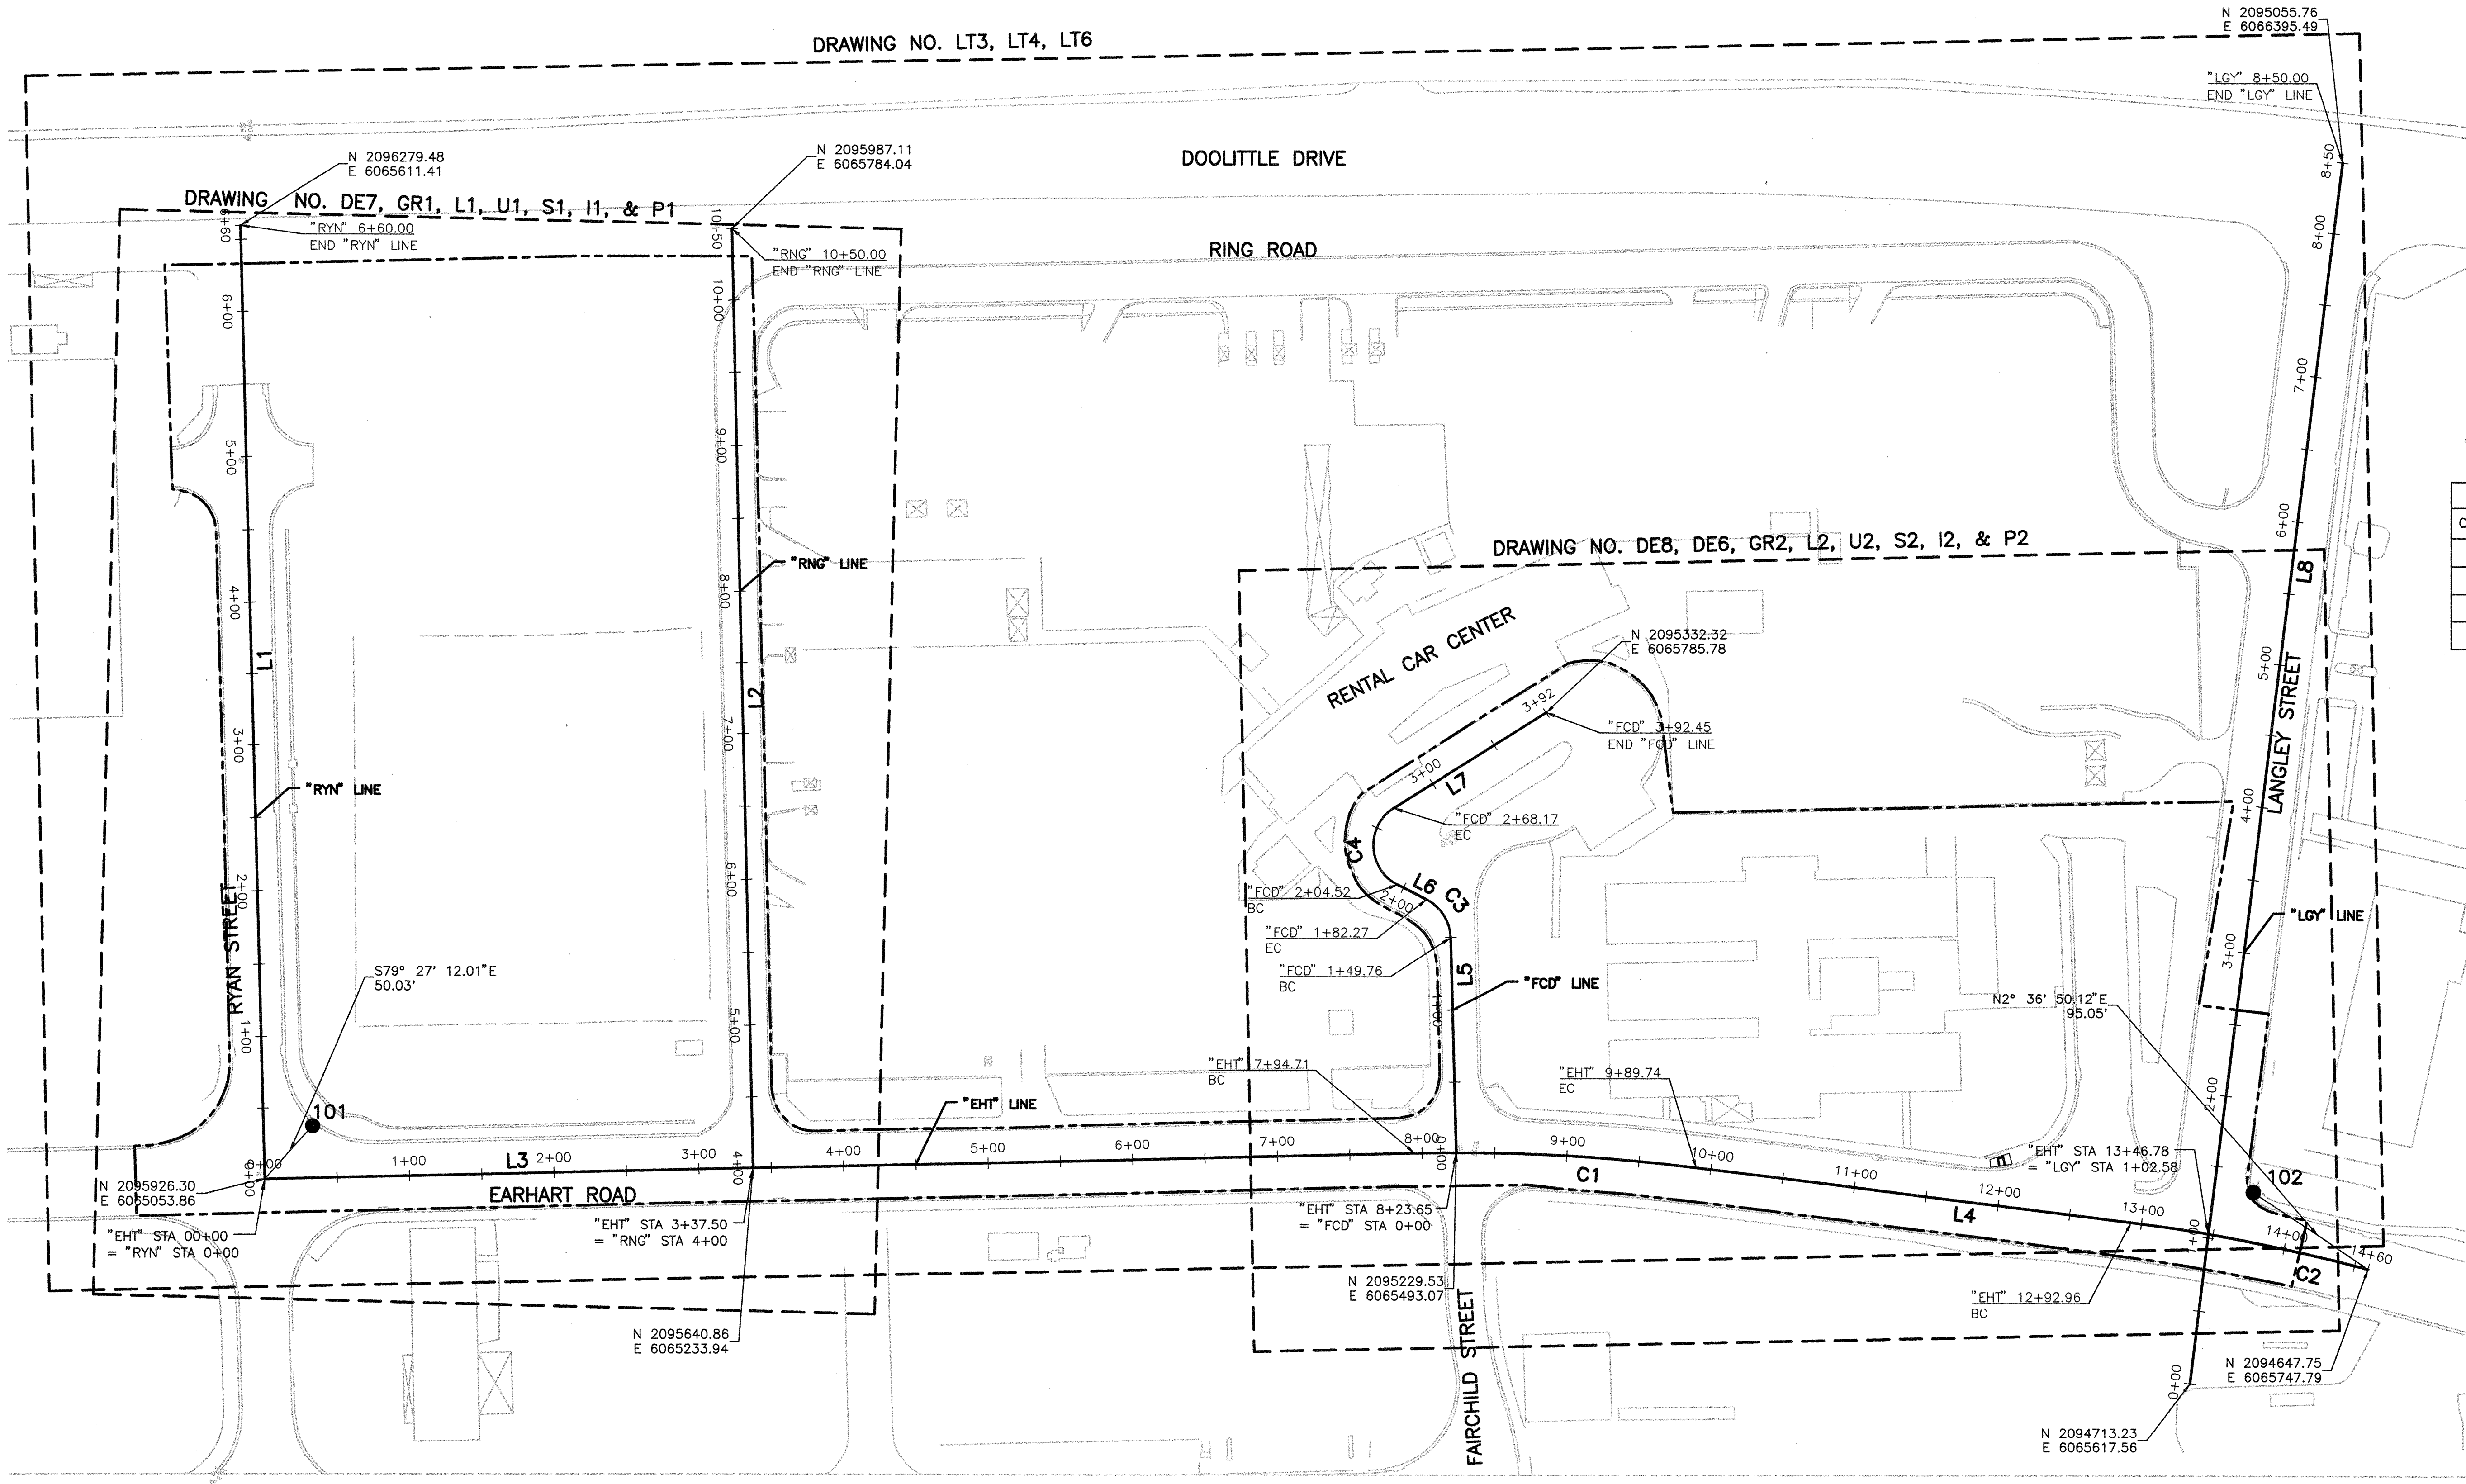

Line Table		
Line #	Length	Direction
L1	660.000	N57° 38' 52.44"E
L2	650.000	N57° 48' 42.00"E
L3	794.712	S32° 14' 51.81"E
L4	303.223	S23° 39' 08.33"E
L5	149.758	N57° 34' 13.04"E
L6	22.249	N04° 31' 30.56"W
L7	124.283	S62° 58' 13.56"E
L8	850.000	N66° 14' 08.00"E

Curve Table			
Curve #	Radius	Length	Delta
C1	1300.00	195.02	008°35'43.48"
C2	1300.00	166.69	007°20'48.17"
C3	30.00	32.51	062°05'43.60"
C4	30.00	63.65	121°33'16.99"

LAYOUT LEGEND
--- APPROXIMATE LIMIT OF WORK

NOTE:
1. CONTROL LINES SHOWN WERE ESTABLISHED SPECIFICALLY FOR THIS PROJECT

PRINT DATE 02-03-17 13:38:17 C:\pwworking\mrm\water_wastewater\ort52801\ort52801.dwg Printed by ORT52801

PROJECT NO. A10081001
REFERENCES:
HORIZONTAL: NAD83(2011)
VERTICAL: NAVD83
PLANFILE 272-26
CAUTION:
CHECK TRACING FOR LATEST REVISIONS


NO.	REVISIONS	DATE	REV'D	APP'D

DRAWN A. HENSCHKE
DESIGNED A. HENSCHKE C 81506
REG. ENGINEER NO.
CHECKED M. CANEPA C 48676
REG. ENGINEER NO.

PORT OF OAKLAND


530 WATER ST. OAKLAND, CALIFORNIA

CAUTION: THIS PLAN MAY BE REDUCED

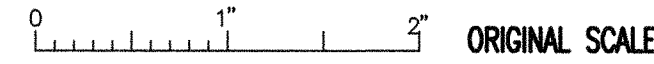

M
M
MOTT
MACDONALD

OAKLAND INTERNATIONAL AIRPORT
OAK RENTAL CAR CENTER
IMPROVEMENTS
SITE DIMENSION CONTROL PLAN

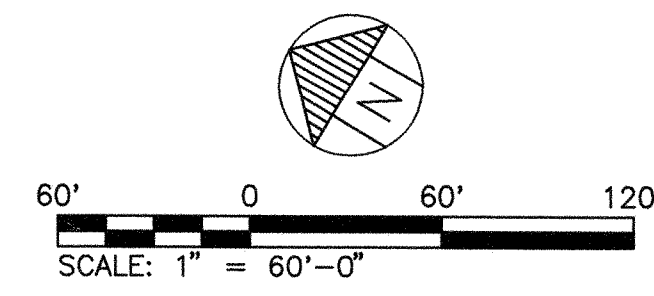

REGISTERED PROFESSIONAL ENGINEER
No. 053894
EXP. 06-30-17
STATE OF CALIFORNIA

DATE: 01-13-17
SCALE: 1"=60'
SHEET: 4 OF 53 SHEETS
G4 AA-4193

GENERAL NOTES:

1. THE CONTRACTOR SHALL NOT ENTER ONTO ANY AREA OF THE AOA OUTSIDE OF THE CONSTRUCTION LIMITS, THE STAGING AREAS, OR THE DESIGNATED HAUL ROUTES WITHOUT THE WRITTEN APPROVAL OF THE PORT ENGINEER.
2. ANY DAMAGE TO THE AIRPORT UTILITIES CAUSED BY CONSTRUCTION OPERATIONS SHALL BE REPORTED TO THE PORT ENGINEER IMMEDIATELY AND REPAIRED AT THE CONTRACTOR'S EXPENSE.
3. THE CONTRACTOR SHALL MAINTAIN ACCESS TO ALL FIRE HYDRANTS AT ALL TIMES.
4. THE CONTRACTOR SHALL INFORM APPLICABLE POLICE, FIRE AND EMERGENCY SERVICE AGENCIES 48 HOURS IN ADVANCE OF PROPOSED LANE OR STREET CLOSURE.
5. CONSTRUCTION AREA LIMITS: THE LIMITS, MATERIAL STORAGE AREAS, EQUIPMENT STORAGE AREA, PARKING AREA AND OTHER AREAS DEFINED FOR THE CONTRACTORS EXCLUSIVE USE DURING CONSTRUCTION SHALL BE MARKED BY THE CONTRACTOR. THE CONTRACTOR SHALL ERECT AND MAINTAIN AROUND THE PERIMETER OF THESE AREAS SUITABLE FENCING, MARKING AND OR WARNING DEVICES VISIBLE FOR DAY AND NIGHT USE. TEMPORARY BARRICADES, FLAGGING AND FLASHING WARNING LIGHTS WILL BE REQUIRED AT CRITICAL ACCESS POINTS. TYPE OF MARKING AND WARNING DEVICES SHALL BE AS INDICATED IN THE CONSTRUCTION PHASING PLANS.
6. CONTRACTOR'S SITE SUPERINTENDENT SHALL, AT ALL TIMES, HAVE THE FOLLOWING TELEPHONE NUMBERS ON HIS/HER PERSON: AIRPORT OPERATIONS: 510-563-3361
7. OPEN FLAME WELDING OR TORCH CUTTING OPERATIONS ARE PROHIBITED UNLESS ADEQUATE PRECAUTIONS HAVE BEEN TAKEN AND THE PROCEDURE APPROVED. THE CONTRACTOR SHALL OBTAIN AN AIRPORT "WELDING PERMIT" FROM THE PORT.
8. ALL TRUCKS HAULING DEBRIS FROM THE AIRPORT OR MATERIAL TO THE PROJECT SHALL BE EQUIPPED WITH TAILGATES WHICH SHUT TIGHTLY AND DO NOT PERMIT DEBRIS TO SPILL FROM THE TAILGATE AREA. UNDER NO CIRCUMSTANCES WILL TRUCKS BE PERMITTED TO BE LOADED GREATER THAN LEGAL LIMIT OR HIGHER THAN THE SIDEBOARDS. TRUCKS NOT MEETING THESE REQUIREMENTS OR THAT ALLOW MATERIAL TO BE WIND BLOWN OR TO ESCAPE THEIR CONTAINMENT BEDS ONTO THE ROADWAYS WILL BE REMOVED FROM THE PROJECT IMMEDIATELY AT THE DIRECTION OF THE PORT ENGINEER.

PRINT DATE: 02-03-17 14:37:40 C:\pwworking\hmm\water_wastewater\ort52801\ort52801.dwg 14193-005.dwg Printed by: ORT52801

PROJECT NO. A10081001

REFERENCES:	NO.	REVISIONS	DATE	REV'D	APP'D
CAUTION: CHECK TRACING FOR LATEST REVISIONS					

HORIZONTAL: NAD83(2011)
VERTICAL: NAVD88
PLANFILE 272-26

DRAWN	V. ORTEGA
DESIGNED	C. RAMIREZ C 64684
	REG. ENGINEER NO.
CHECKED	M. CANEPA C 48676
	REG. ENGINEER NO.

PORT OF OAKLAND

530 WATER ST. OAKLAND, CALIFORNIA

CAUTION: THIS PLAN MAY BE REDUCED


0 1" 3" ORIGINAL SCALE

M

M


MOTT
MACDONALD

OAKLAND INTERNATIONAL AIRPORT
OAK RENTAL CAR CENTER IMPROVEMENTS
GENERAL NOTES

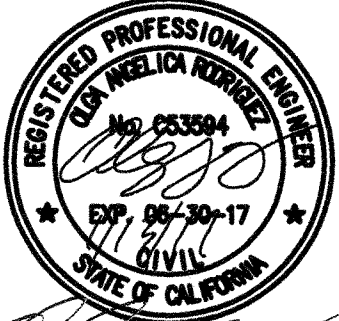

DATE: 01-13-17
SCALE: NO SCALE
SHEET: 5 OF 53 SHEETS

G5AA-4193

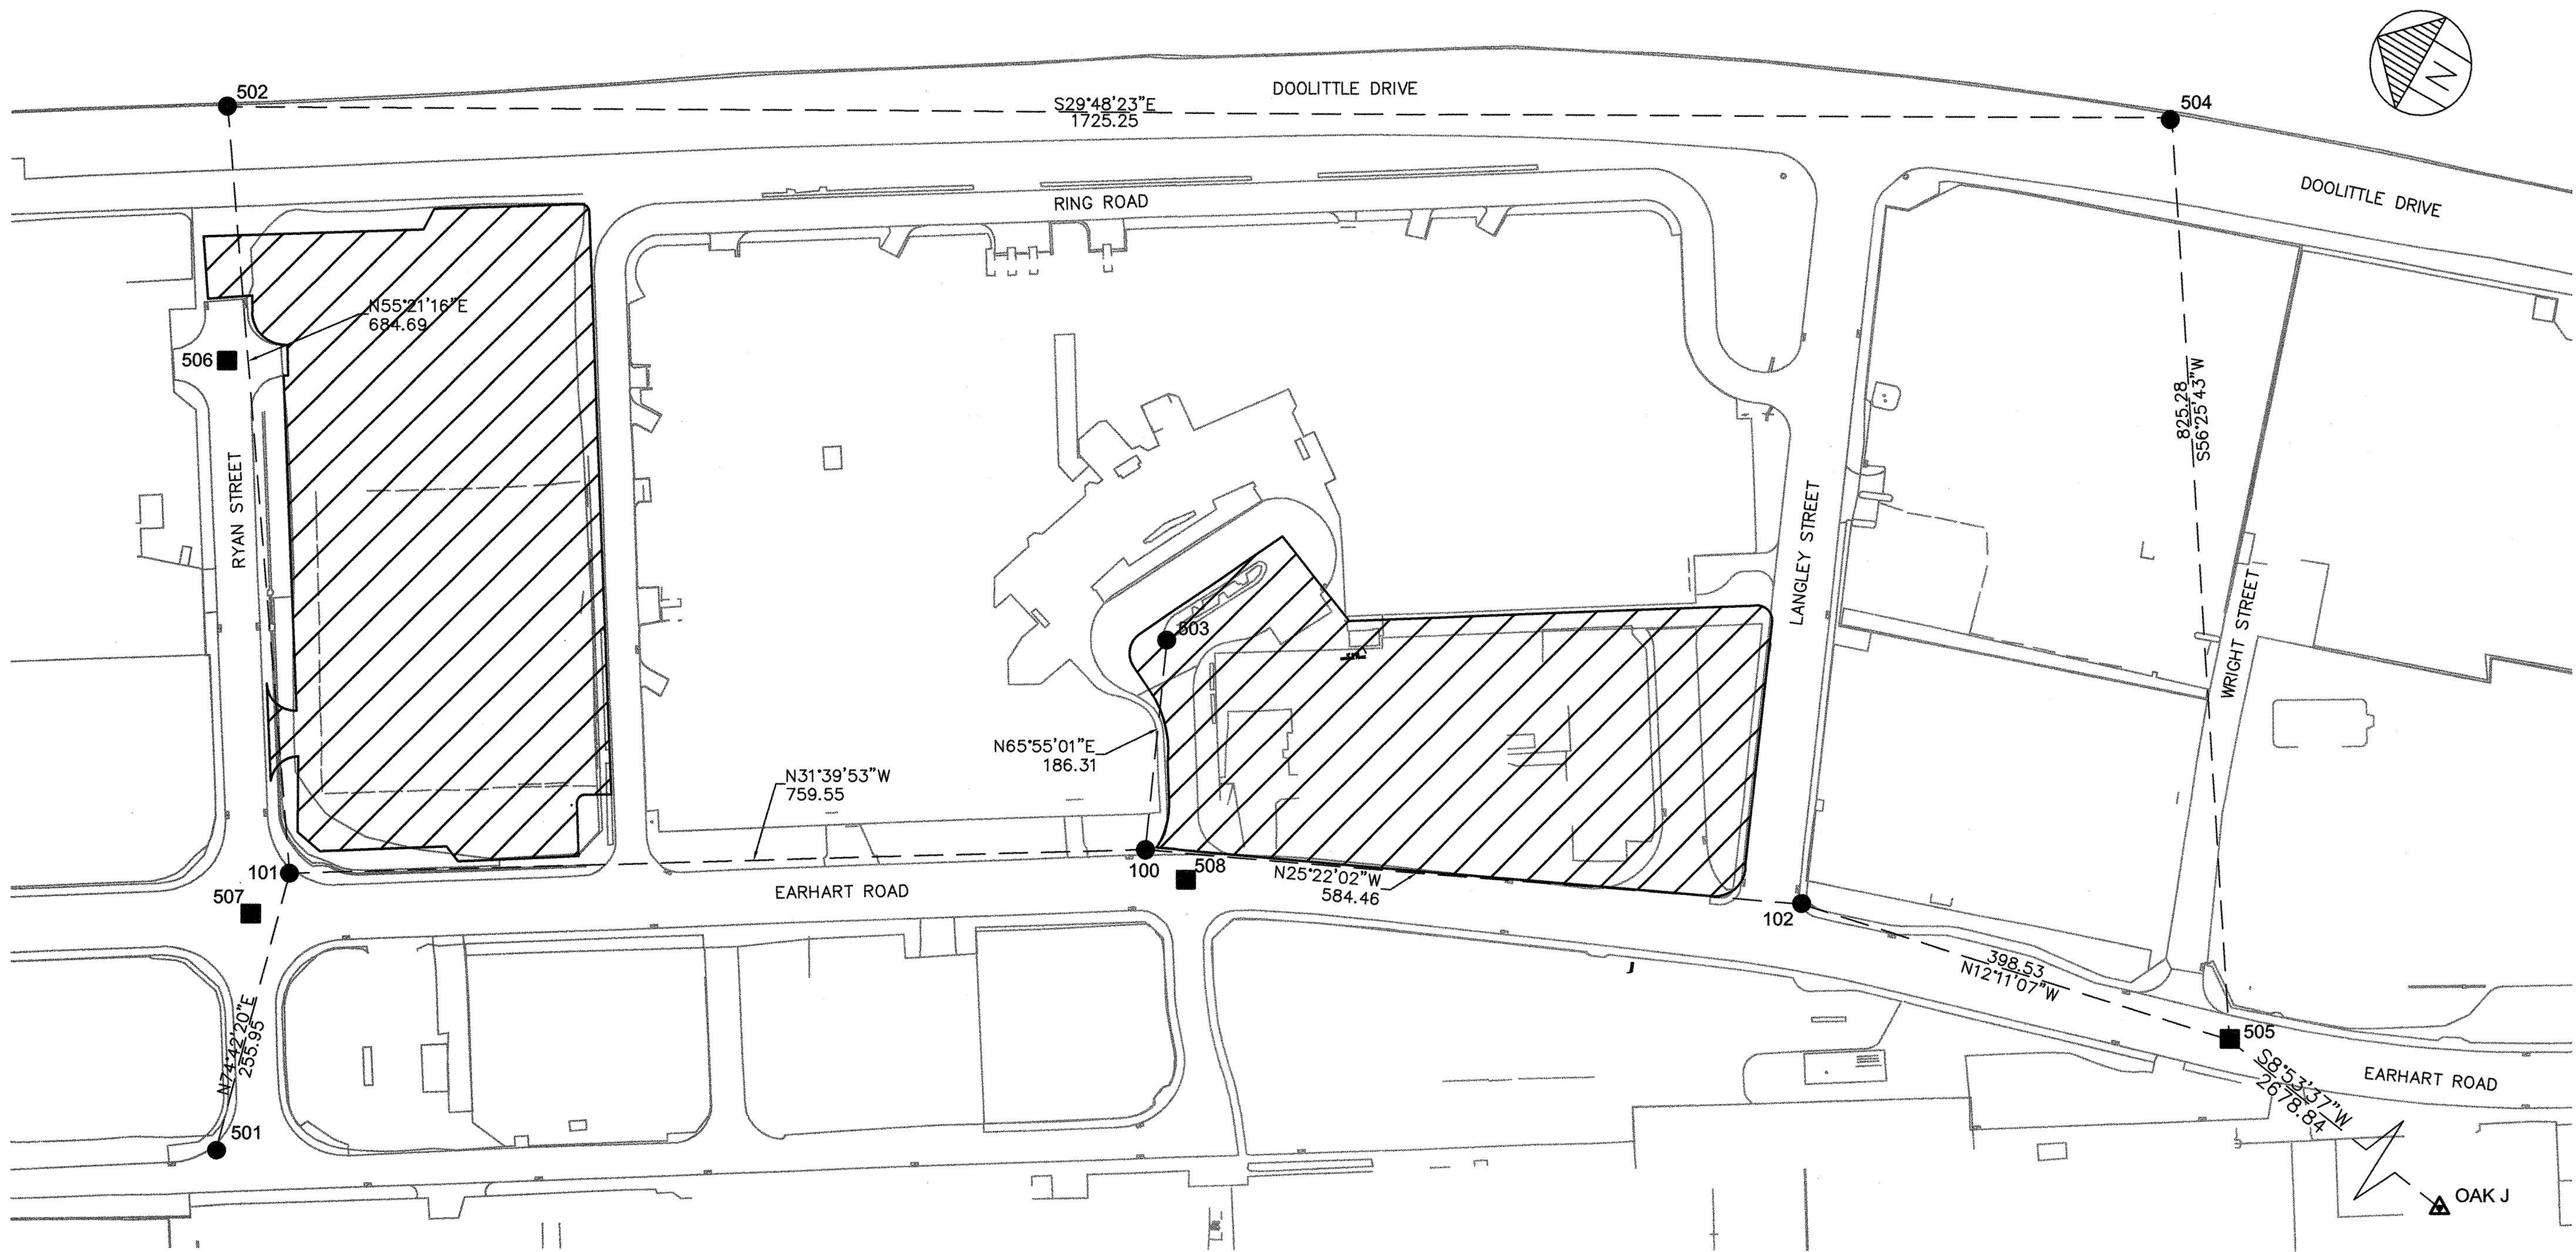

- LEGEND:
- ▲ = PRIMARY CONTROL POINT
 - = SECONDARY CONTROL POINT
 - = PROJECT CONTROL POINT
 - PACS = PRIMARY AIRPORT CONTROL STATION
 - ▨ = AREAS OF DEMOLITION

- SURVEYOR'S NOTES:
- Horizontal coordinates shown on this Survey Control Diagram are based upon the Port of Oakland Horizontal Datum which is based on NAD83 (2011), California State Plane Zone 3, U.S. Survey Feet. Combined ground to grid scale factor is 0.999934. All distances shown on this survey are ground distance.
 - Horizontal coordinates for all Project Control stations were determined by GPS control survey conducted August 2016, using Trimble GPS receivers, models R10. GPS measurements were adjusted by correctly-weighted least squares methods using Star*Net-Pro version 6. Adjustment was constrained to NAD83 (2011) positions of N.G.S monument "OAK J" (PID AJ6054) as shown on NGS datasheet for the point.
 - Orthometric height or elevation for this project was determined by differential leveling conducted September 2016, using a Leica DNA03 digital level and bar code rod. Differential level measurements were adjusted by correctly-weighted least-squares methods using Star*Net-Plus version 6. Adjustment was constrained to North American Vertical Datum of 1988 (NAVD88), points OAK J, elev. = 3.40 and "J 738" (PID HT0280), elev. = 5.64.

PORT LAND SURVEYOR'S STATEMENT

This Survey Control Drawing and Monument Preservation Plan has been examined by me or under my professional supervision, and the information shown hereon is sufficient for the Contractor to fulfill all field surveying requirements and responsibilities as described in Project Manual Section 01720, Survey Requirements.

Dave Murtha
Dave Murtha, PLS
Port Land Surveyor
BPPLSG CERTIFICATE NO. L7817

2/6/17
Date

PRIMARY SURVEY CONTROL					
Point #	Elevation	Northing	Easting	Designation	Description
99	3.40	2091706.39	6065422.16	OAK J (PACS)	STAINLESS ROD IN WELL STAMPED "OAK J 2001"

SECONDARY SURVEY CONTROL					
Point #	Elevation	Northing	Easting	Description	
505	3.73	2094353.02	6065836.31	BRASS DISK IN MON WELL "EAR-WRI-BC"	
506		2096192.78	6065469.42	BRASS DISK IN MON WELL "RYAN-EAST"	
507		2095928.58	6065052.38	BRASS DISK IN MON WELL "EAR-RYAN"	
508		2095226.07	6065494.93	BRASS DISK IN MON WELL "EAR-FAIR"	

PROJECT SURVEY CONTROL					
Point #	Elevation	Northing	Easting	Description	
100	7.50	2095270.68	6065501.80	CUT X	
101	6.50	2095917.15	6065103.07	MAG NAIL & TOWILL TAG	
102	5.17	2094742.57	6065752.19	CUT X	
501	2.64	2095849.64	6064856.19	MAG NAIL & TOWILL TAG	
502	9.99	2096306.40	6065666.36	MAG NAIL & TOWILL TAG	
503	9.00	2095346.70	6065671.89	MAG NAIL & TOWILL TAG	
504	10.90	2094809.38	6066523.93	MAG NAIL & TOWILL TAG	

- NOTES TO CONTRACTOR
- Refer to Section 01720, Surveying Requirements, of the project manual which describes field surveying requirements and responsibilities for the project.

- MONUMENT PRESERVATION
- Engineer has reviewed the site and determined that no monuments are jeopardized by this project. Therefore there is no project-specific monument preservation plan.
 - Contractor is still responsible for reporting discovered monuments as stated in Project Manual Section 01720 Article 1.06 B 7.

NOTE:

Project Control Points 100, 101 and 503 are within the Limits of Demolition for the construction phase of this project and will be lost. Contractor is responsible for verifying accuracy of Project Control and offsetting as necessary to ensure Project Control is available during all phases of Project.

SURVEYOR'S STATEMENT

This map correctly represents a survey made by me or under my direction in accordance with the Sections 8726(f) and 8726(g) of the Land Surveyors Act. Monumentation shown hereon of is a sufficient basis from which the construction lines and grades can be set, and that the monument descriptions are sufficient to allow for recovery and identification by someone who is unfamiliar with the area.

John T. May
John T. May, PLS
BPPLSG CERTIFICATE NO. L8570

2-6-2014
Date

REFERENCES:
PLANS:
FIELD BOOKS:
HORIZONTAL: NAD83(2011)
VERTICAL: NAVD88
PLANFILE: 272-26
CAUTION:
CHECK TRACING FOR LATEST REVISIONS

REVISIONS				
NO.		DATE	REV'D	APP'D

SURVEY I, MCNEIL LSIT3818

DESIGNED X. CHEN
CHECKED J. MAY
REVIEWED D. MURTHA

LIC. LAND SURVEYOR L8570
LIC. LAND SURVEYOR L7817
LIC. LAND SURVEYOR

PORT OF OAKLAND

530 WATER ST. OAKLAND, CALIFORNIA

TOWILL


Surveying, Mapping and GIS Services
2300 Clayton Road, Suite 1200
Concord, CA 94520-1268

OAKLAND INTERNATIONAL AIRPORT
RENTAL CAR CENTER RE-DESIGN PROJECT


SURVEY CONTROL&MONUMENT PRESERVATION

DATE: 2017-01-20
SCALE: 1" = 100'
SHEET: 6 OF 53 SHEETS

V1 AA-4193

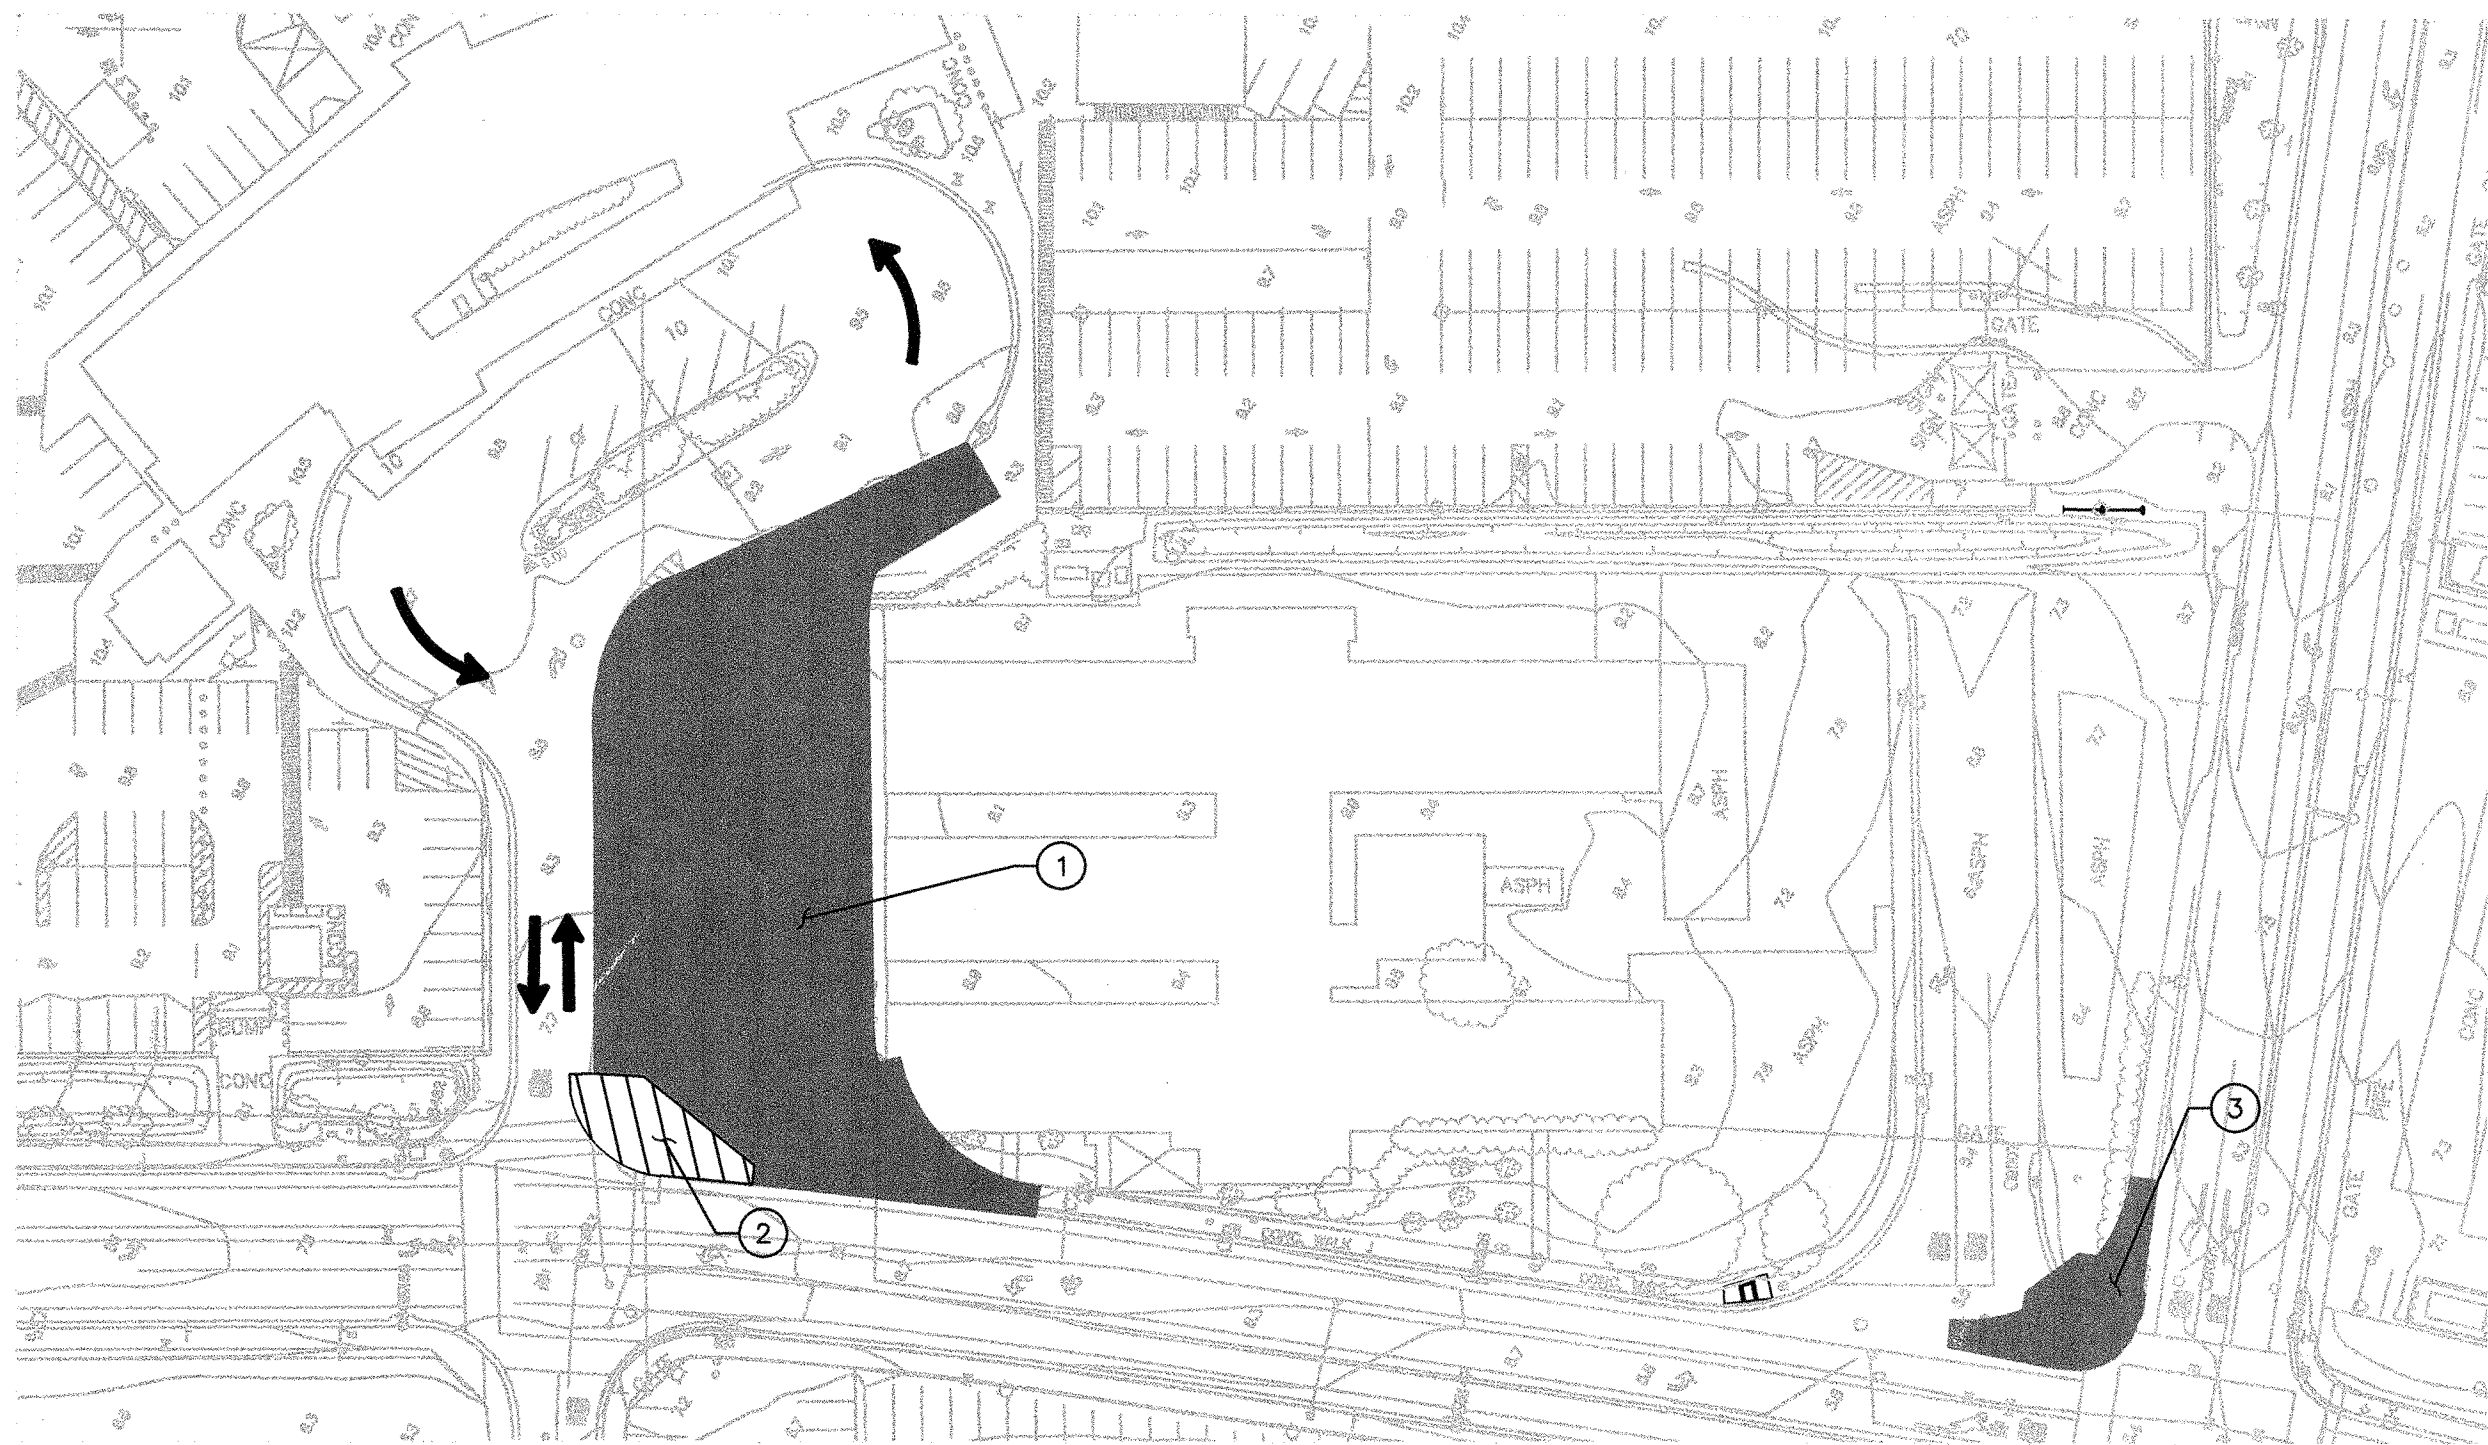

STAGE 2

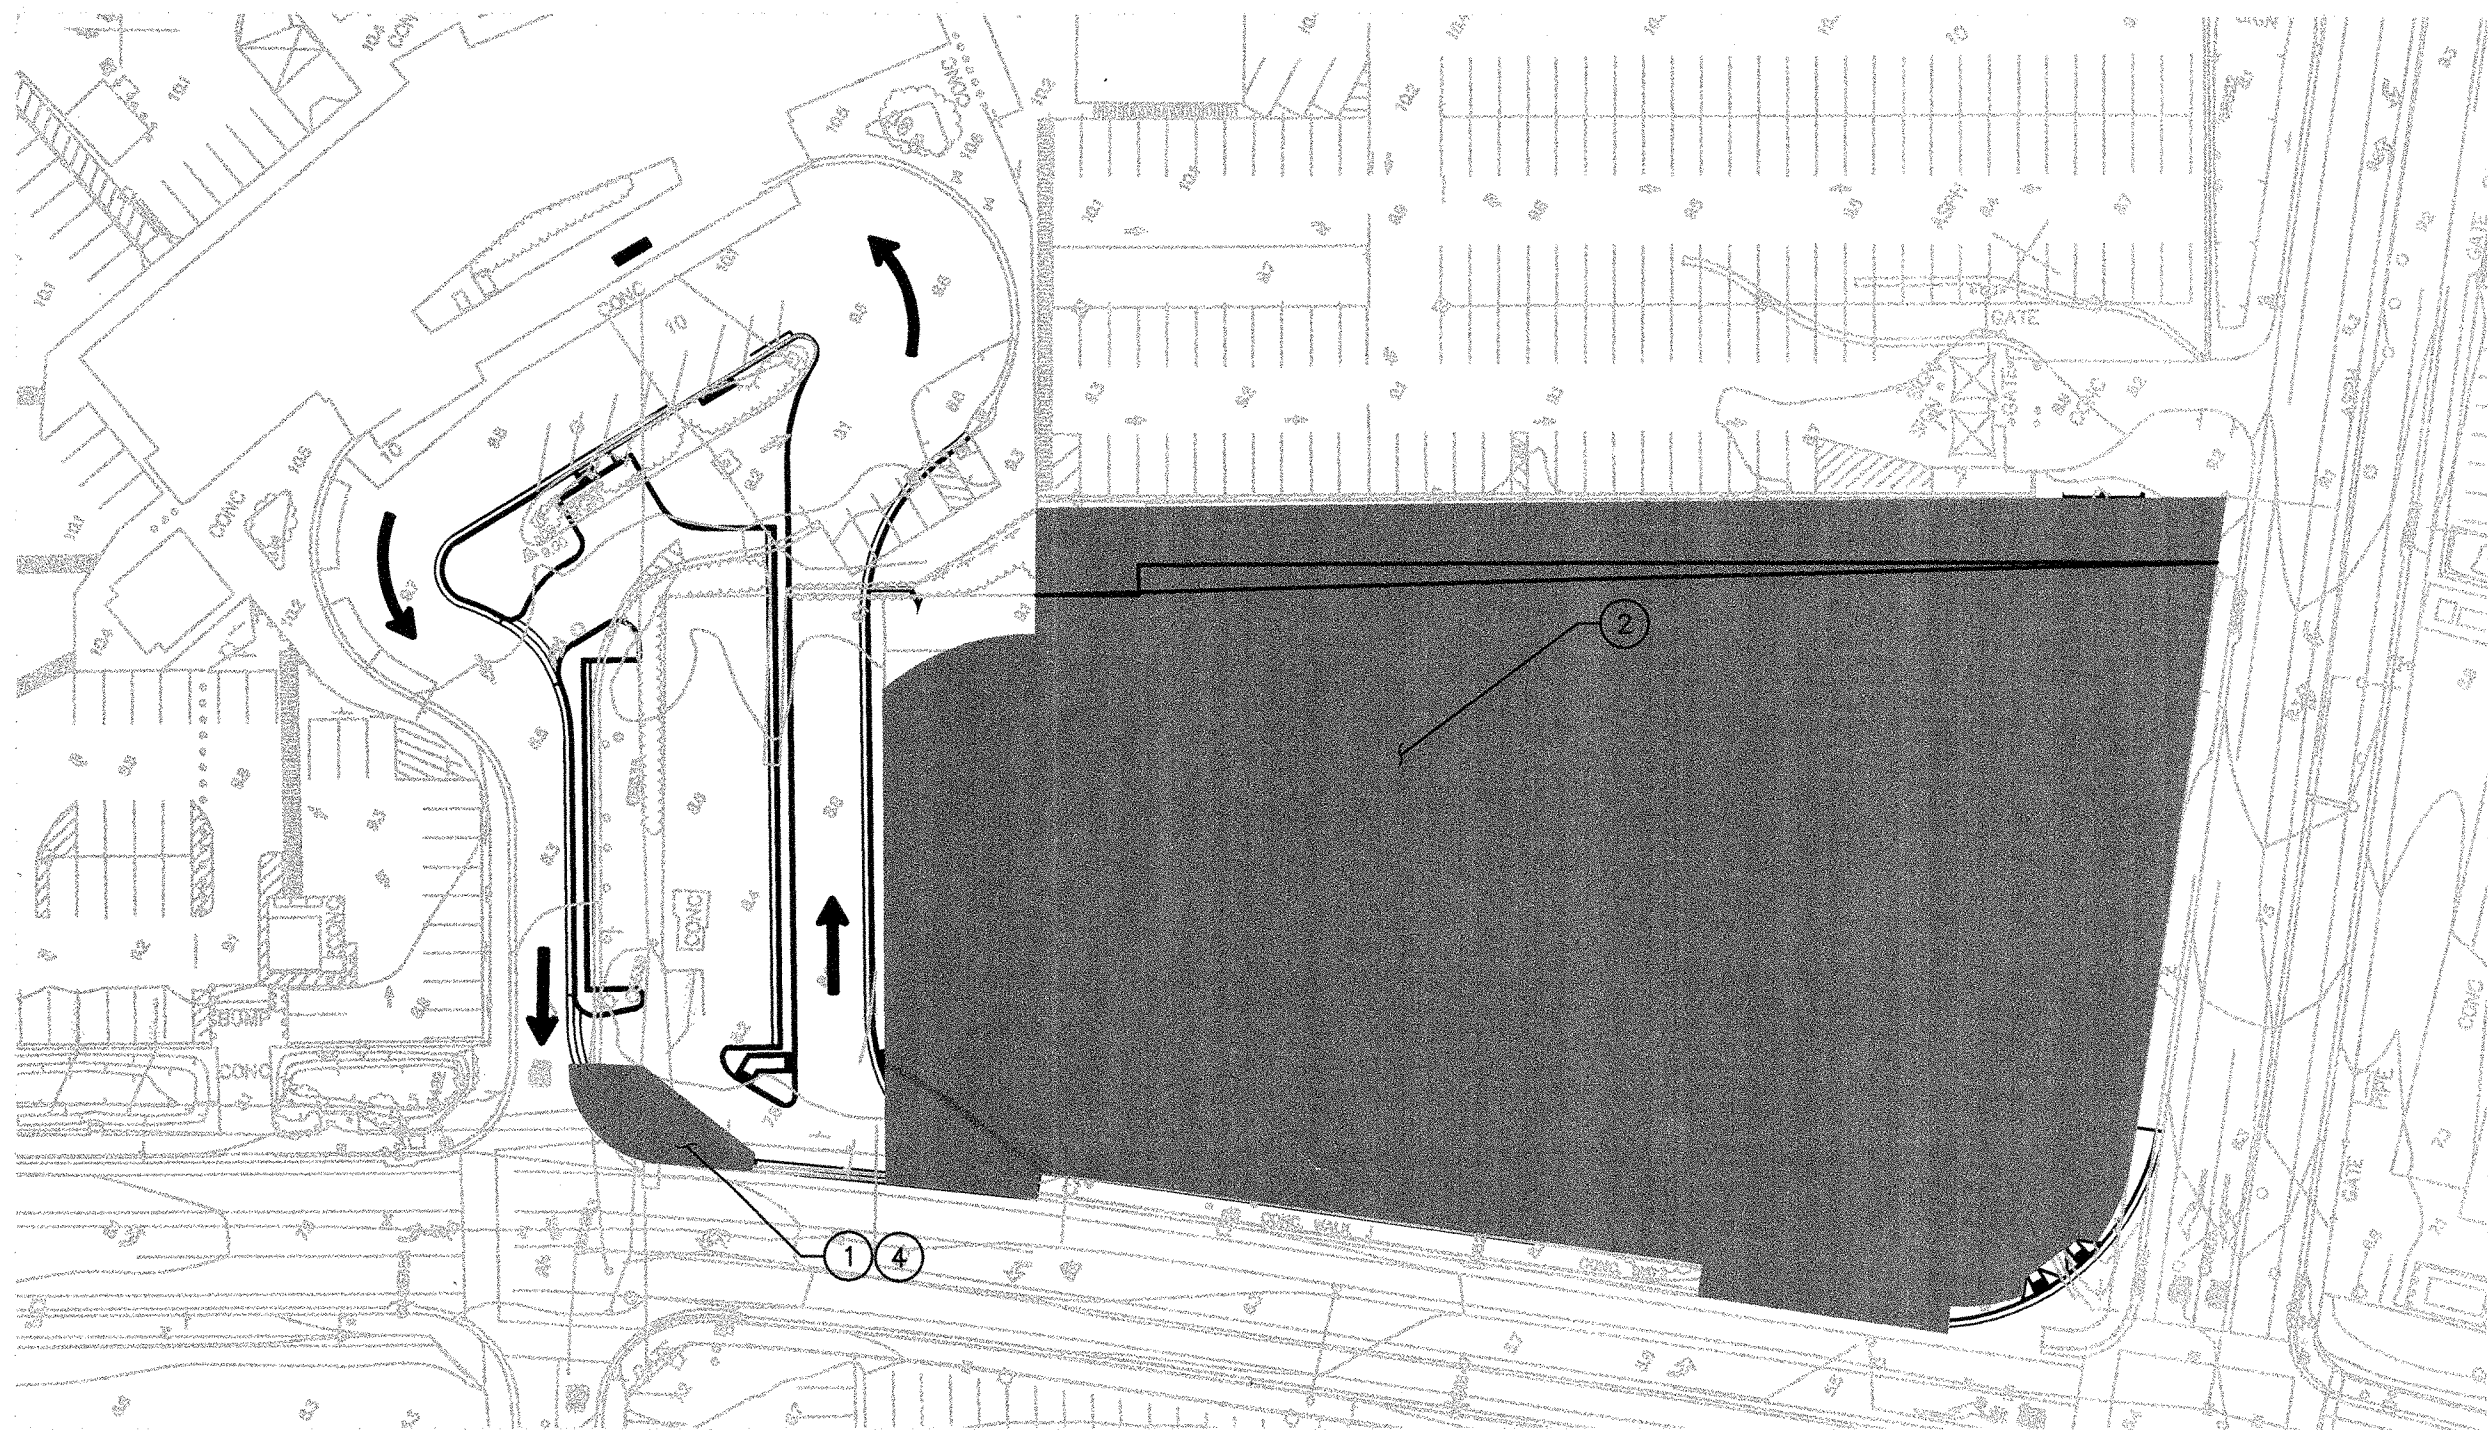

STAGE 4

STAGE 2 CONSTRUCTION NOTES


CONSTRUCTION:

RAC FACILITY

1. CONSTRUCT NEW MEDIAN ISLANDS, DRAINAGE, VALLEY GUTTER, BUS INGRESS ROAD, AND PARKING LOT UP TO LIMIT SHOWN.
2. CONSTRUCT TEMPORARY PAVEMENT BETWEEN NEW BUS ENTRANCE AND EXISTING BUS ENTRANCE FOR TEMPORARY BUS PULLOUT ON EARTHART RD.
3. CONSTRUCT NEW CURB, GUTTER, AND SIDEWALK AT THE CORNER OF LANGLEY AND EARTHART.

TRAFFIC:

1. USE PARKING LOT ON SE CORNER OF FAIRCHILD STREET AND EARTHART RD FOR TEMPORARY PARKING.
2. BUS TRAFFIC TO CONTINUE TO USE EXISTING RENTAL CAR CENTER INGRESS/EGRESS ROAD.

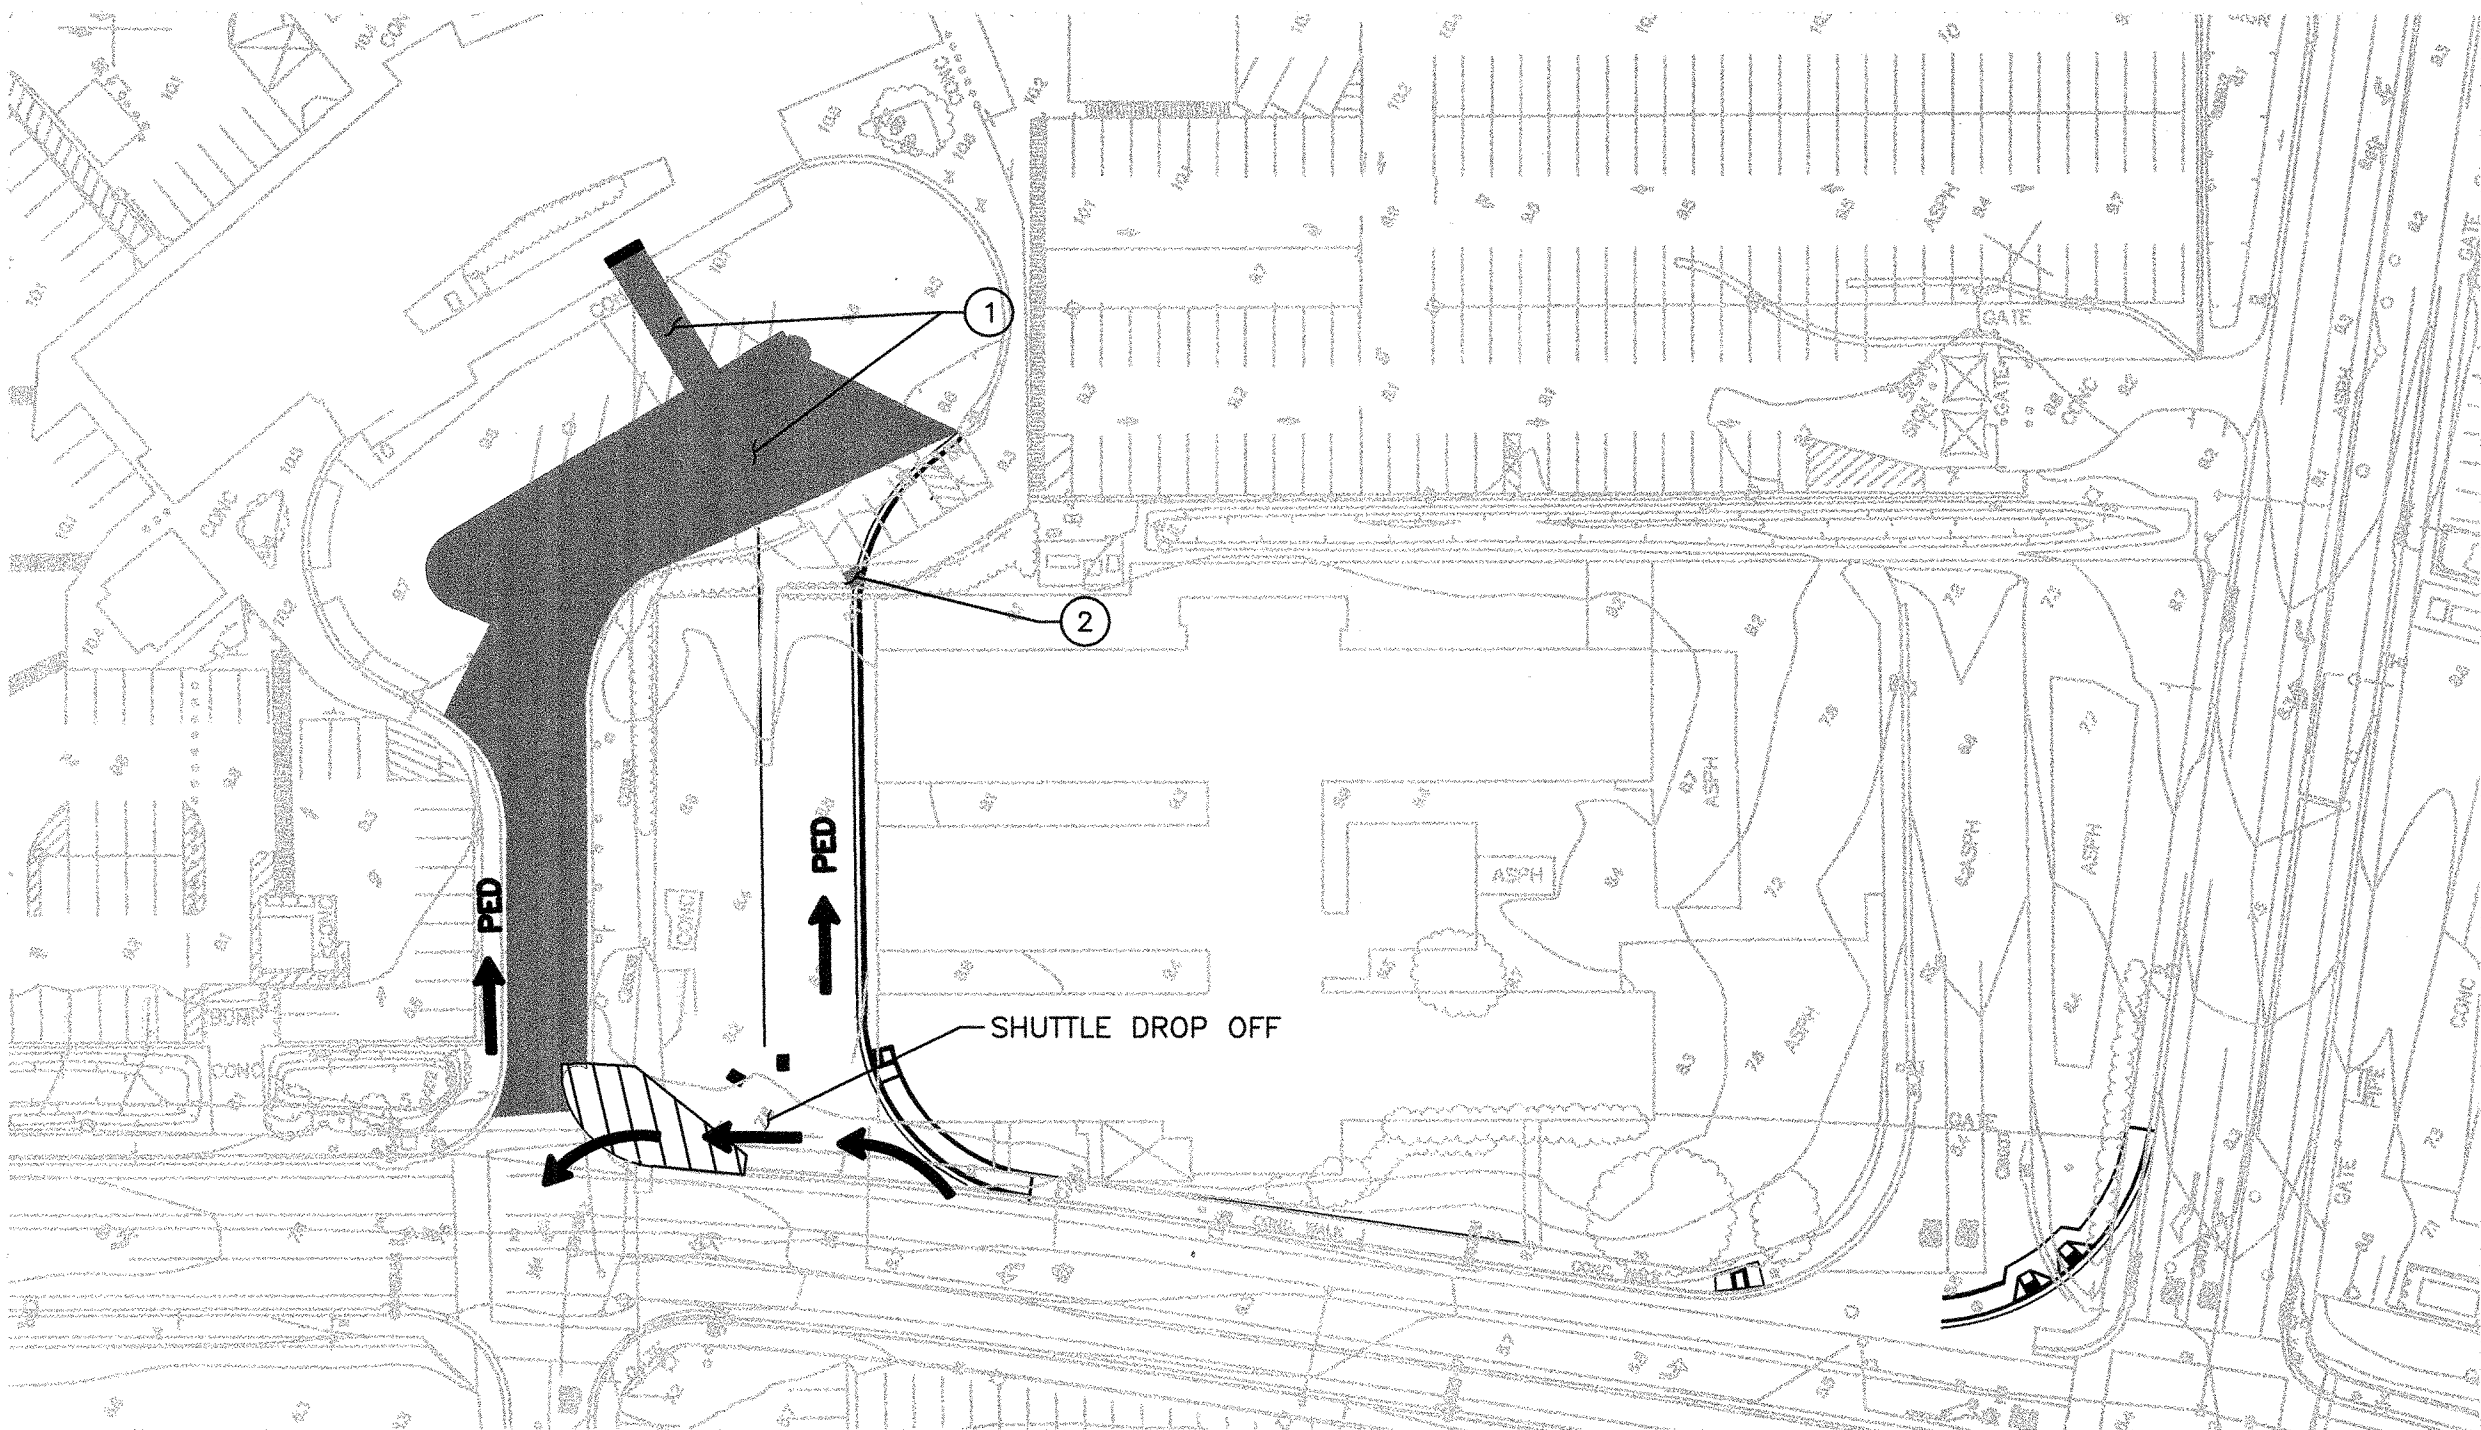

STAGE 3

STAGE 4 CONSTRUCTION NOTES

CONSTRUCTION:

RAC FACILITY

1. REMOVE TEMPORARY CONSTRUCTION.
2. INSTALL DRAINAGE AND LIGHTING FACILITIES AT THE L-825 SITE. COMPLETE PAVING, CURB, GUTTER AND SIDEWALK AROUND THE L-825 SITE. DEMOLISH DETENTION BASIN AND PAVE. CONSTRUCT BIO VEGETATED SWALES AROUND THE L-825 SITE. INSTALL GUARD RAILING.
3. COMPLETE REMAINING SIGNING AND STRIPING WORK.
4. CONSTRUCT NEW CURB ISLAND ON EARTHART RD.

TRAFFIC:

1. SHIFT BUS TRAFFIC TO NEW INGRESS ROAD AND PUBLIC PARKING TO NEW PARKING LOT.

STAGE CONSTRUCTION LEGEND

- CONSTRUCT
- DEMOLISH
- TEMPORARY
- SHUTTLE TRAFFIC
- TEMPORARY FENCE
- PEDESTRIAN TRAFFIC (IF DIFFERENT FROM CURRENT)
- CONSTRUCTION NOTE NUMBER

STAGE 3 CONSTRUCTION NOTES

CONSTRUCTION:

RAC FACILITY

1. CONSTRUCT ALL IMPROVEMENTS IN FRONT OF RENTAL CAR FACILITY INCLUDING RECONSTRUCTED PAVEMENT, ISLAND, EGRESS ROAD AND REMAINING PARKING LOT.
2. PLACE AC FOR TEMPORARY ADA COMPLIANT ACCESS.
3. CONTRACTOR WORKING SCHEDULE FOR STAGE 3 IS 8:00 A.M. TO 5:00 P.M. ON TUESDAY AND WEDNESDAY ONLY. CONTRACTOR TO COORDINATE WITH ENGINEER. STAGE 3 WORK SHALL BE COMPLETED WITHIN 2 CONSECUTIVE WORKING DAYS.

TRAFFIC:

1. BUS SHUTTLE TRAFFIC TO USE NEW ENTRANCE AREA FOR TEMPORARY BUS PULLOUT AND DROP OFF
2. CONTINUE USING TEMPORARY PARKING FOR PUBLIC PARKING.

PROJECT NO. A10081001
HORIZONTAL: NAD83(2011)
VERTICAL: NAVD88
PLANFILE 272-26
CAUTION: CHECK TRACING FOR LATEST REVISIONS

NO.	REVISIONS	DATE	REV'D	APP'D


DRAWN A. HENSCHKE
DESIGNED O. RODRIGUEZ C 53594
CHECKED M. CANEPA C 48676

PORT OF OAKLAND
530 WATER ST. OAKLAND, CALIFORNIA

MOTT MACDONALD

OAKLAND INTERNATIONAL AIRPORT
OAK RENTAL CAR CENTER IMPROVEMENTS
STAGE CONSTRUCTION 2 OF 2

REGISTERED PROFESSIONAL ENGINEER
No. 253594
Exp. 06-30-17
STATE OF CALIFORNIA
DATE: 01-13-17
SCALE: 1"=60'
SHEET: 8 OF 53 SHEETS
SC2 AA-4193

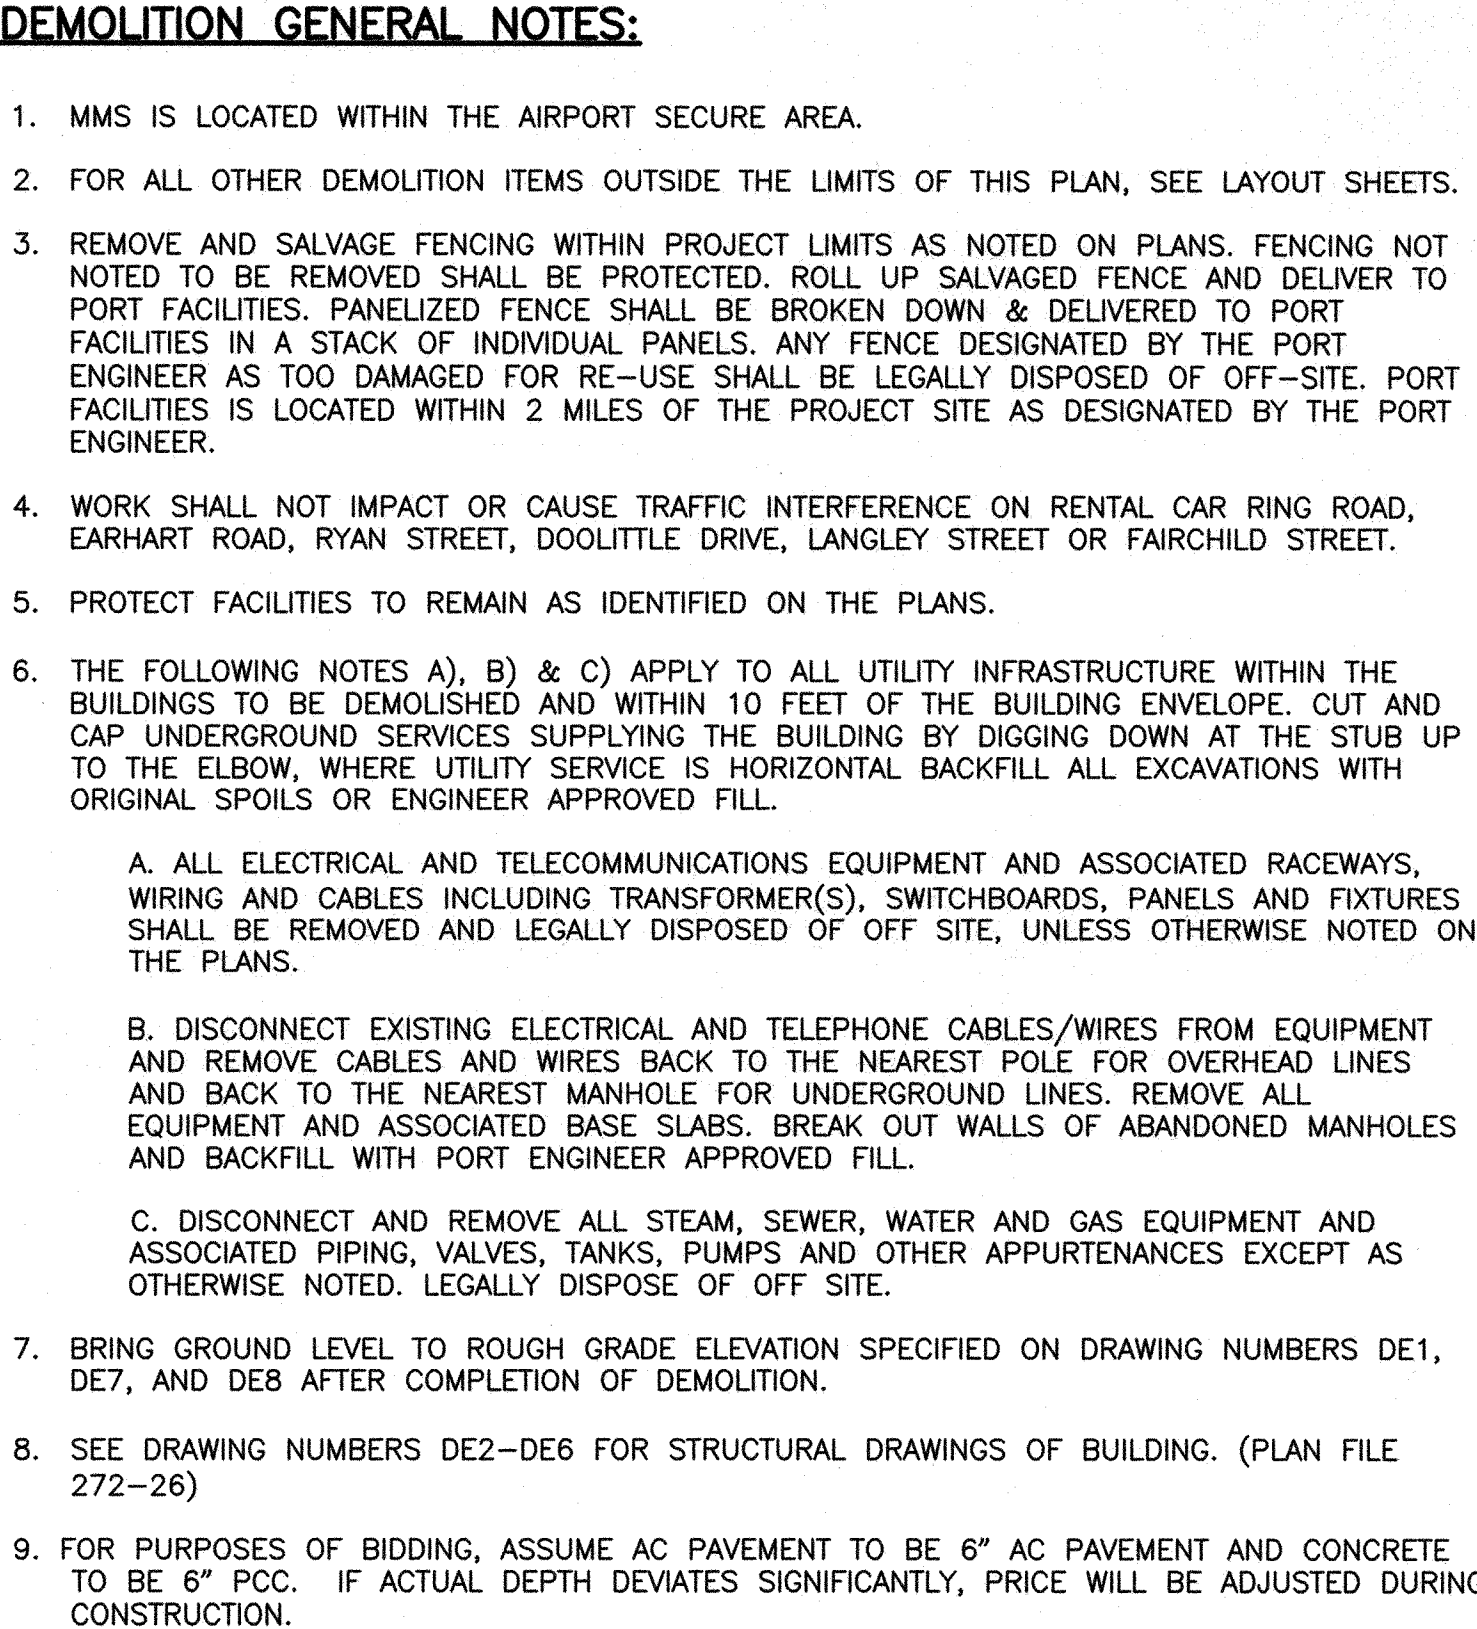

DEMOLITION NOTES

1

RELOCATE SIGN (SEE SIGNING AND STRIPING PLANS)

2

SALVAGE ELECTROLIER

3

REMOVE SD INLET

4

REMOVE TRASH ENCLOSURE FENCING. SALVAGE TRASH BINS (COORDINATE WITH PORT AND RENTAL CAR OPERATOR)

5

REMOVE AND SALVAGE CHAIN LINK FENCE

6

REMOVE AND SALVAGE K-RAIL

7

SALVAGE SIGN PANEL

8

REMOVE CONCRETE LINED DITCH

9

REMOVE CURB AND GUTTER

10

REMOVE PAVEMENT MARKING

11

REMOVE STRIPING

12

REMOVE CURB.

13

REMOVE AC PAVING.

14

REMOVE RETAINING CURB.

15

REMOVE ELECTRICAL LINE.

16

REMOVE IRRIGATION BOX.

17

REMOVE ALL CONCRETE WHEEL STOPS IN PARKING LOT.

18

REMOVE MBGR.

19

REMOVE SIGN LIGHTS.

20

REMOVE AND SALVAGE GATE.

21


REMOVE SIGN PANELS AND LARGE MONUMENT SIGN AND FOUNDATION.

36 LF OF EXISTING 12" SD [26]

8 LF OF EXISTING 12" SD [26]

22

22	REMOVE SIDEWALK.	27	REMOVE IRRIGATION VALVE.
23	REMOVE LANDSCAPING.	28	REMOVE AND SALAVAGE PORT WATER METER.
24	REMOVE CONCRETE PAVING.		
25	REMOVE SD MH.		
26	REMOVE SD PIPE.		

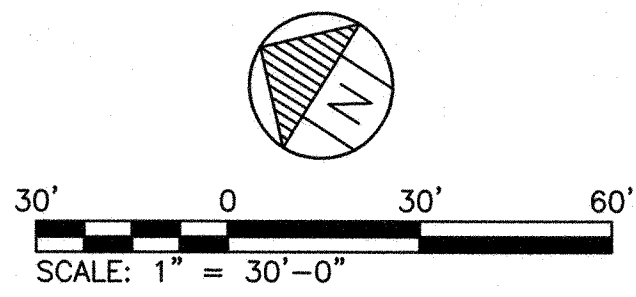

PROJECT NO. A10081001											
REFERENCES:						NO.	REVISIONS	DATE	REV'D	APP'D	DRAWN <u>A. HENSCHKE</u> DESIGNED <u>A. HENSCHKE</u> C <u>81506</u> REG. ENGINEER NO. CHECKED <u>M. CANEPA</u> C <u>48676</u> REG. ENGINEER NO.
HORIZONTAL: NAD83(2011)											
VERTICAL: NAVD83											
PLANFILE: 272-26											
CAUTION:											
CHECK TRACING FOR LATEST REVISIONS											


PORT OF OAKLAND
 530 WATER ST. OAKLAND, CALIFORNIA

M

MOTT

MACDONALD

OAKLAND INTERNATIONAL AIRPORT	DATE: 01-13-17	
OAK RENTAL CAR CENTER IMPROVEMENTS	SCALE: 1"=30'	
	SHEET: 9 OF 53 SHEETS	
L-825 DEMOLITION 1 OF 6	DE1	AA-4193

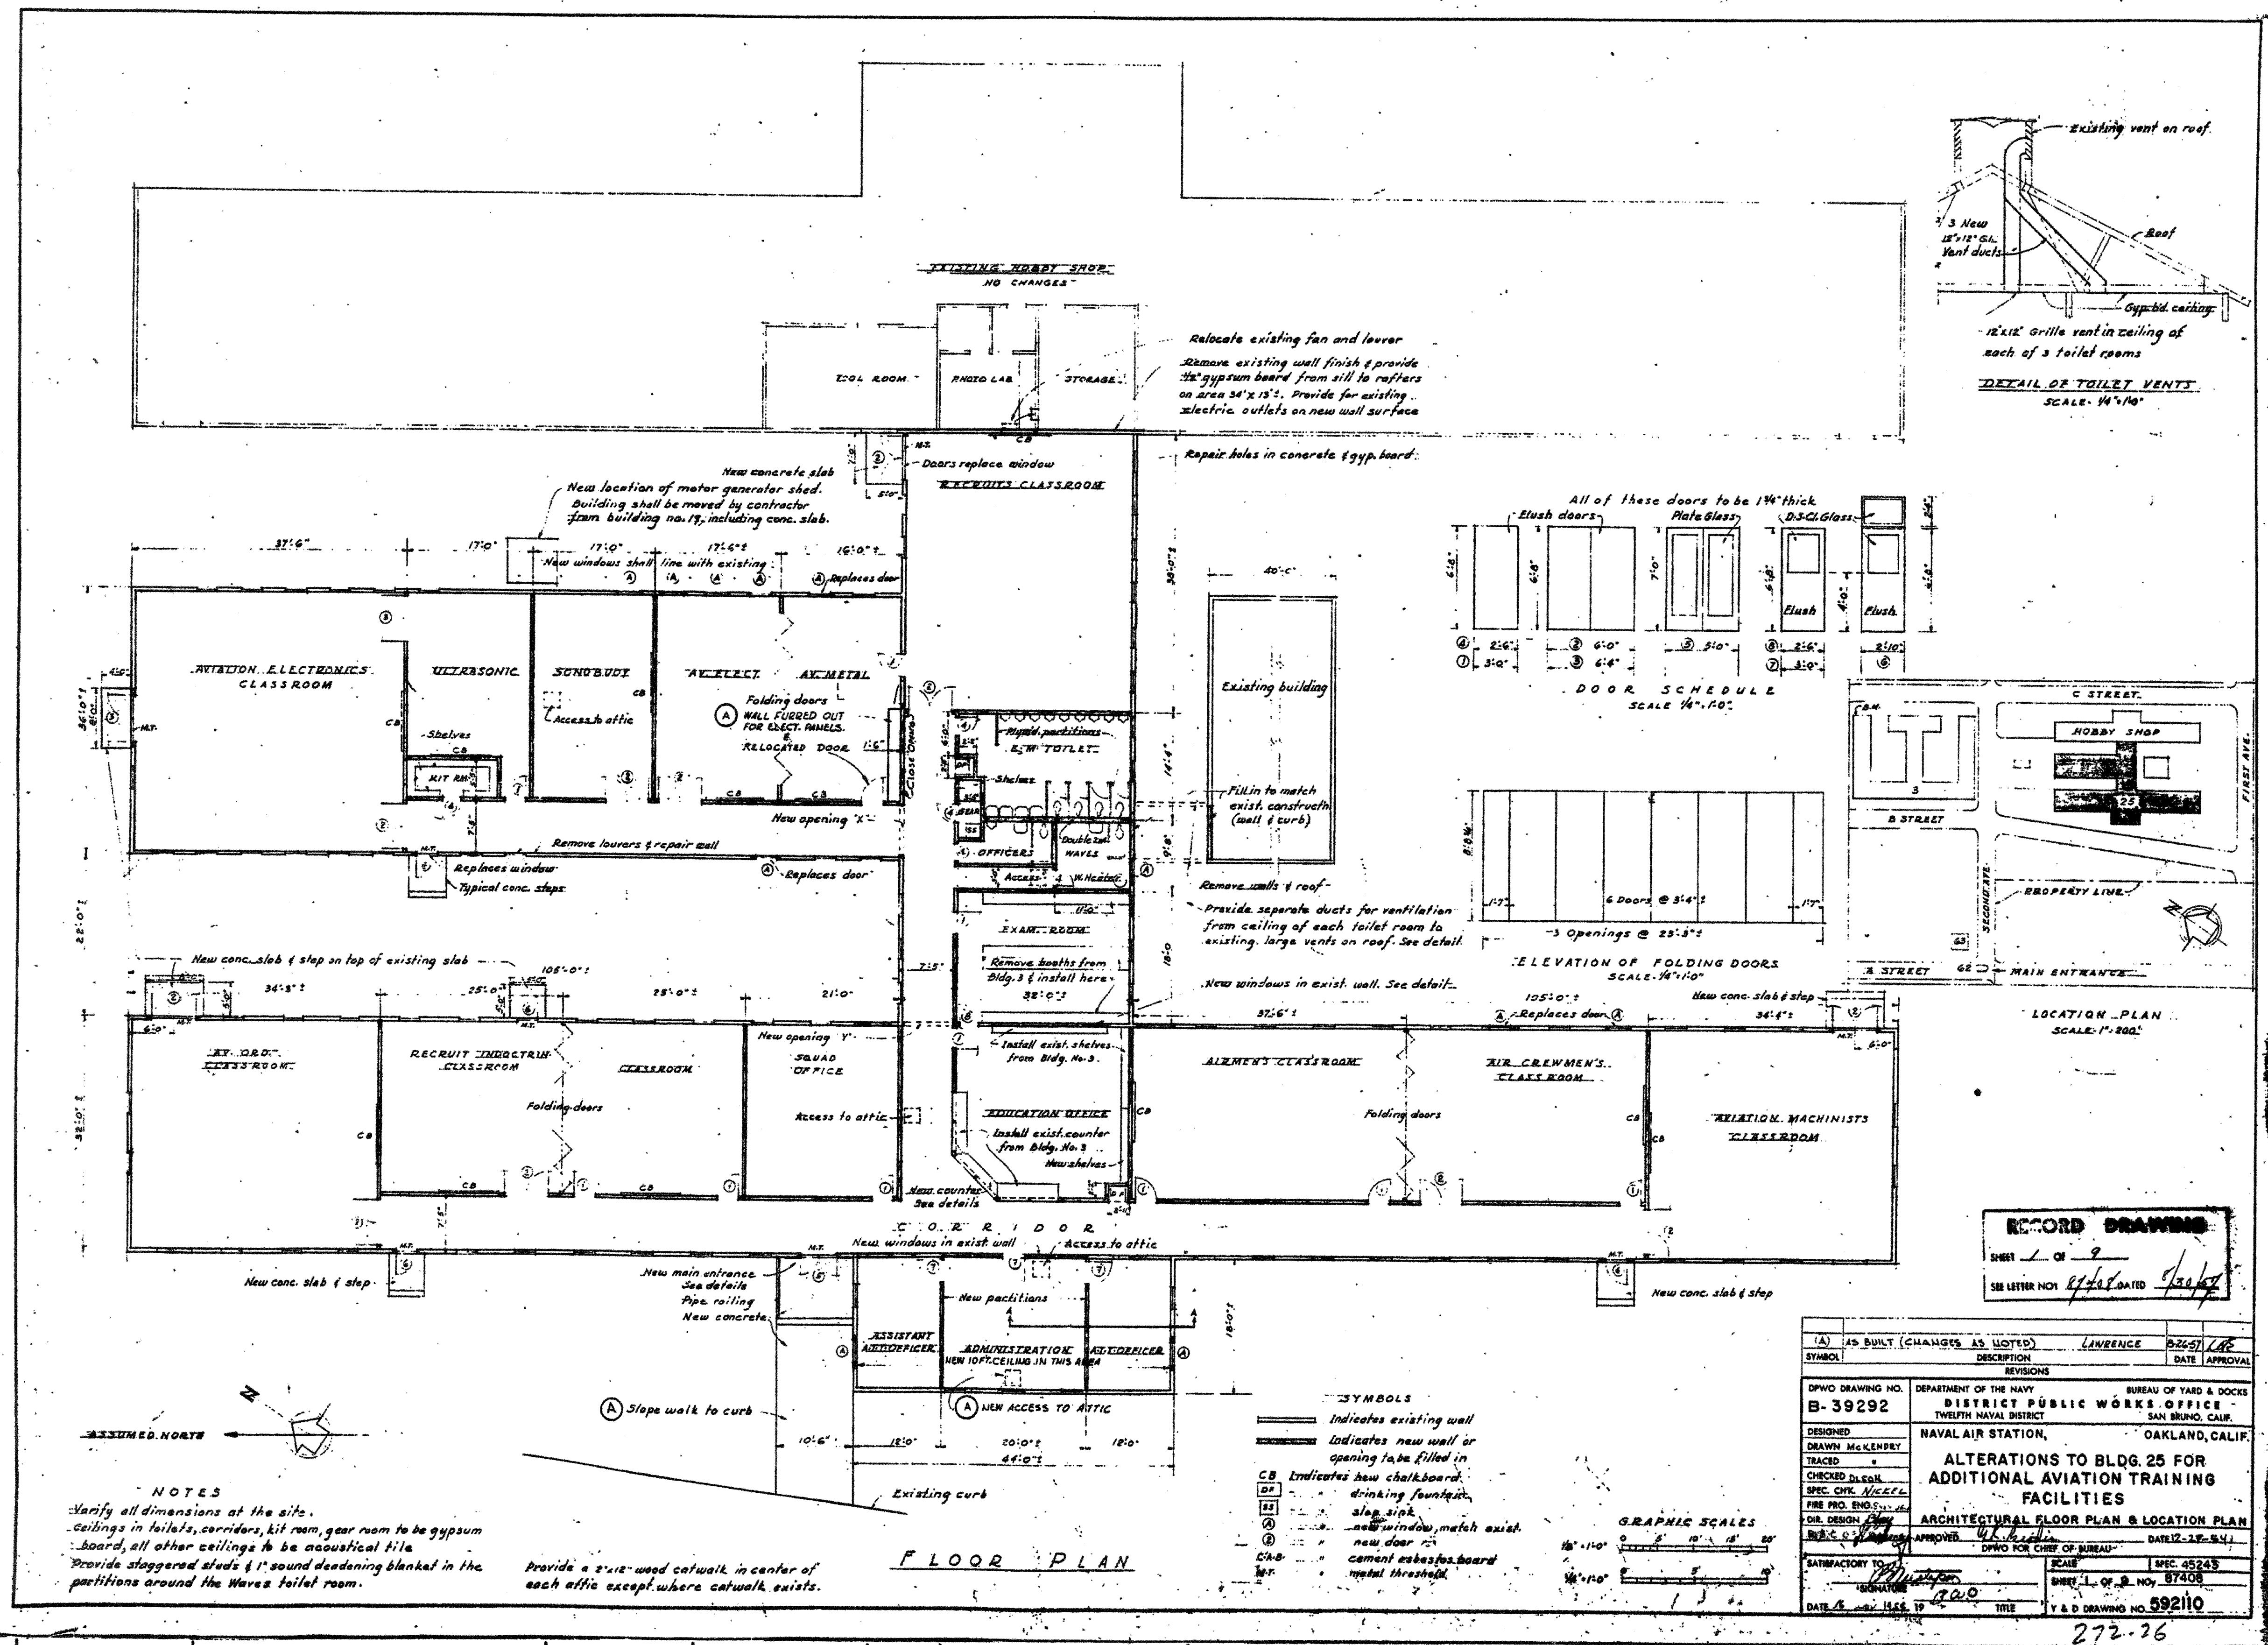

PROJECT NO. A10081001
 REFERENCES:
 HORIZONTAL: NAD83(2011)
 VERTICAL: NAVD83
 PLANFILE 272-26
 CAUTION:
 CHECK TRACING FOR LATEST REVISIONS

NO.	REVISIONS	DATE	REV'D	APP'D

DRAWN	S. HUYNH
DESIGNED	O. RODRIGUEZ C 52594
CHECKED	M. CANEPA C 48676

PORT OF OAKLAND


530 WATER ST. OAKLAND, CALIFORNIA

MOTT MACDONALD

OAKLAND INTERNATIONAL AIRPORT
OAK RENTAL CAR CENTER IMPROVEMENTS
L-825 DEMOLITION 2 OF 6

REGISTERED PROFESSIONAL ENGINEER

DATE: 01-13-17
 SCALE: NO SCALE
 SHEET: 10 OF 53 SHEETS
 DE2 AA-4193

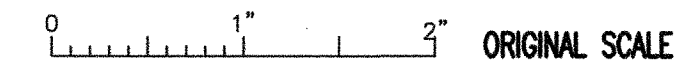

CAUTION: THIS PLAN MAY BE REDUCED

0 1" 2" ORIGINAL SCALE






530 WATER ST. OAKLAND, CALIFORNIA

L-825 DEMOLITION 4 OF 6

DE4	AA-4193
-----	---------

PROJECT NO. A10081001
REFERENCES:
HORIZONTAL: NAD83(2011)
VERTICAL: NAVD83
PLANFILE: 272-26
CAUTION:
CHECK TRACING FOR LATEST REVISIONS

DCO-SF-2-5-54-400

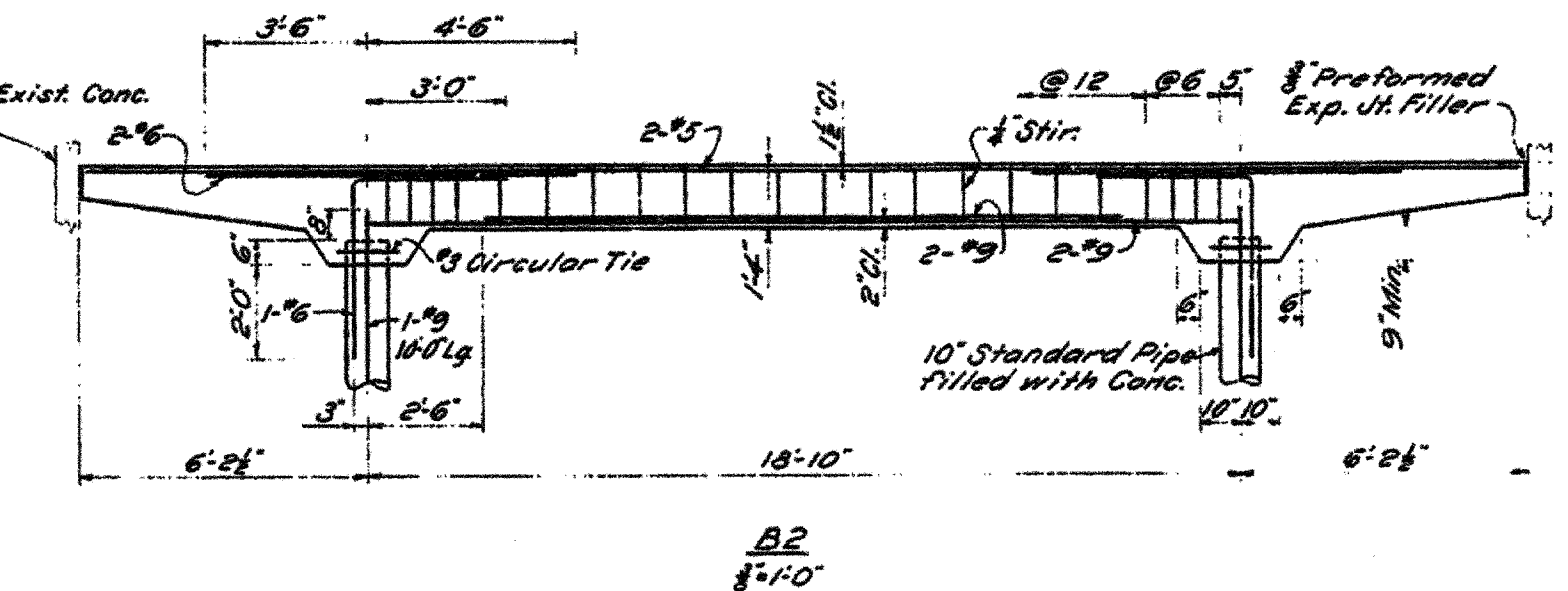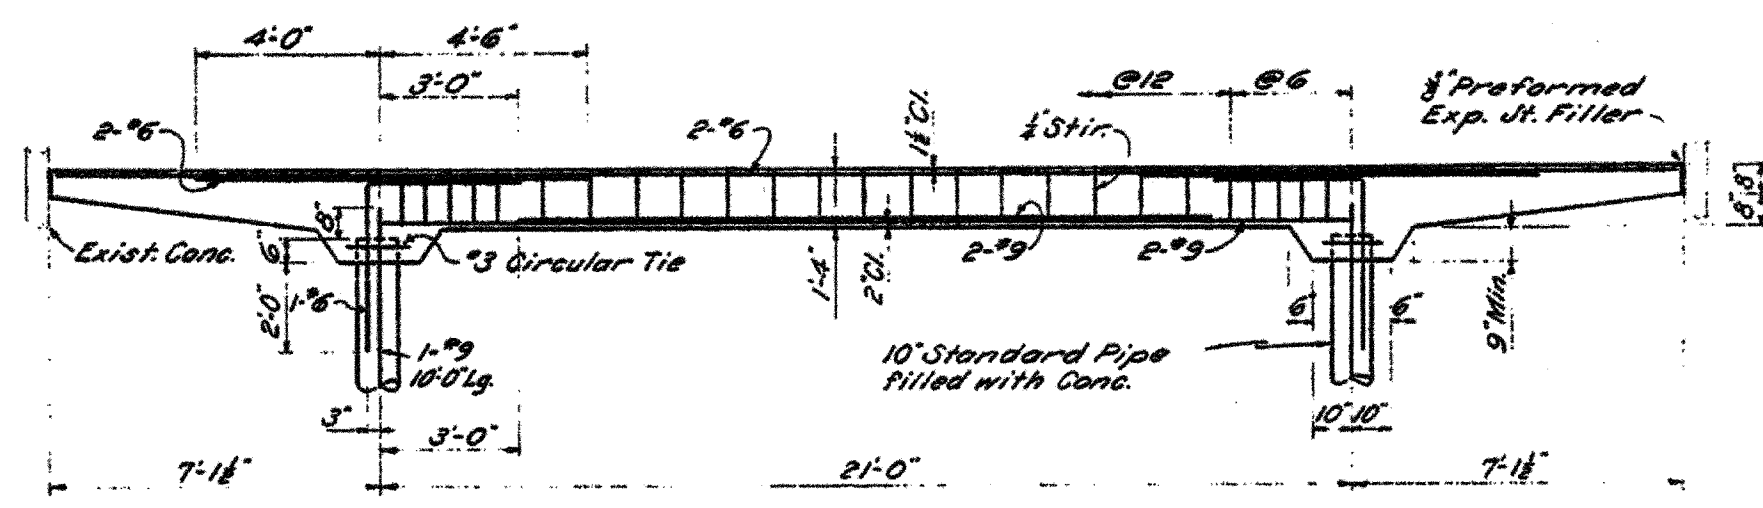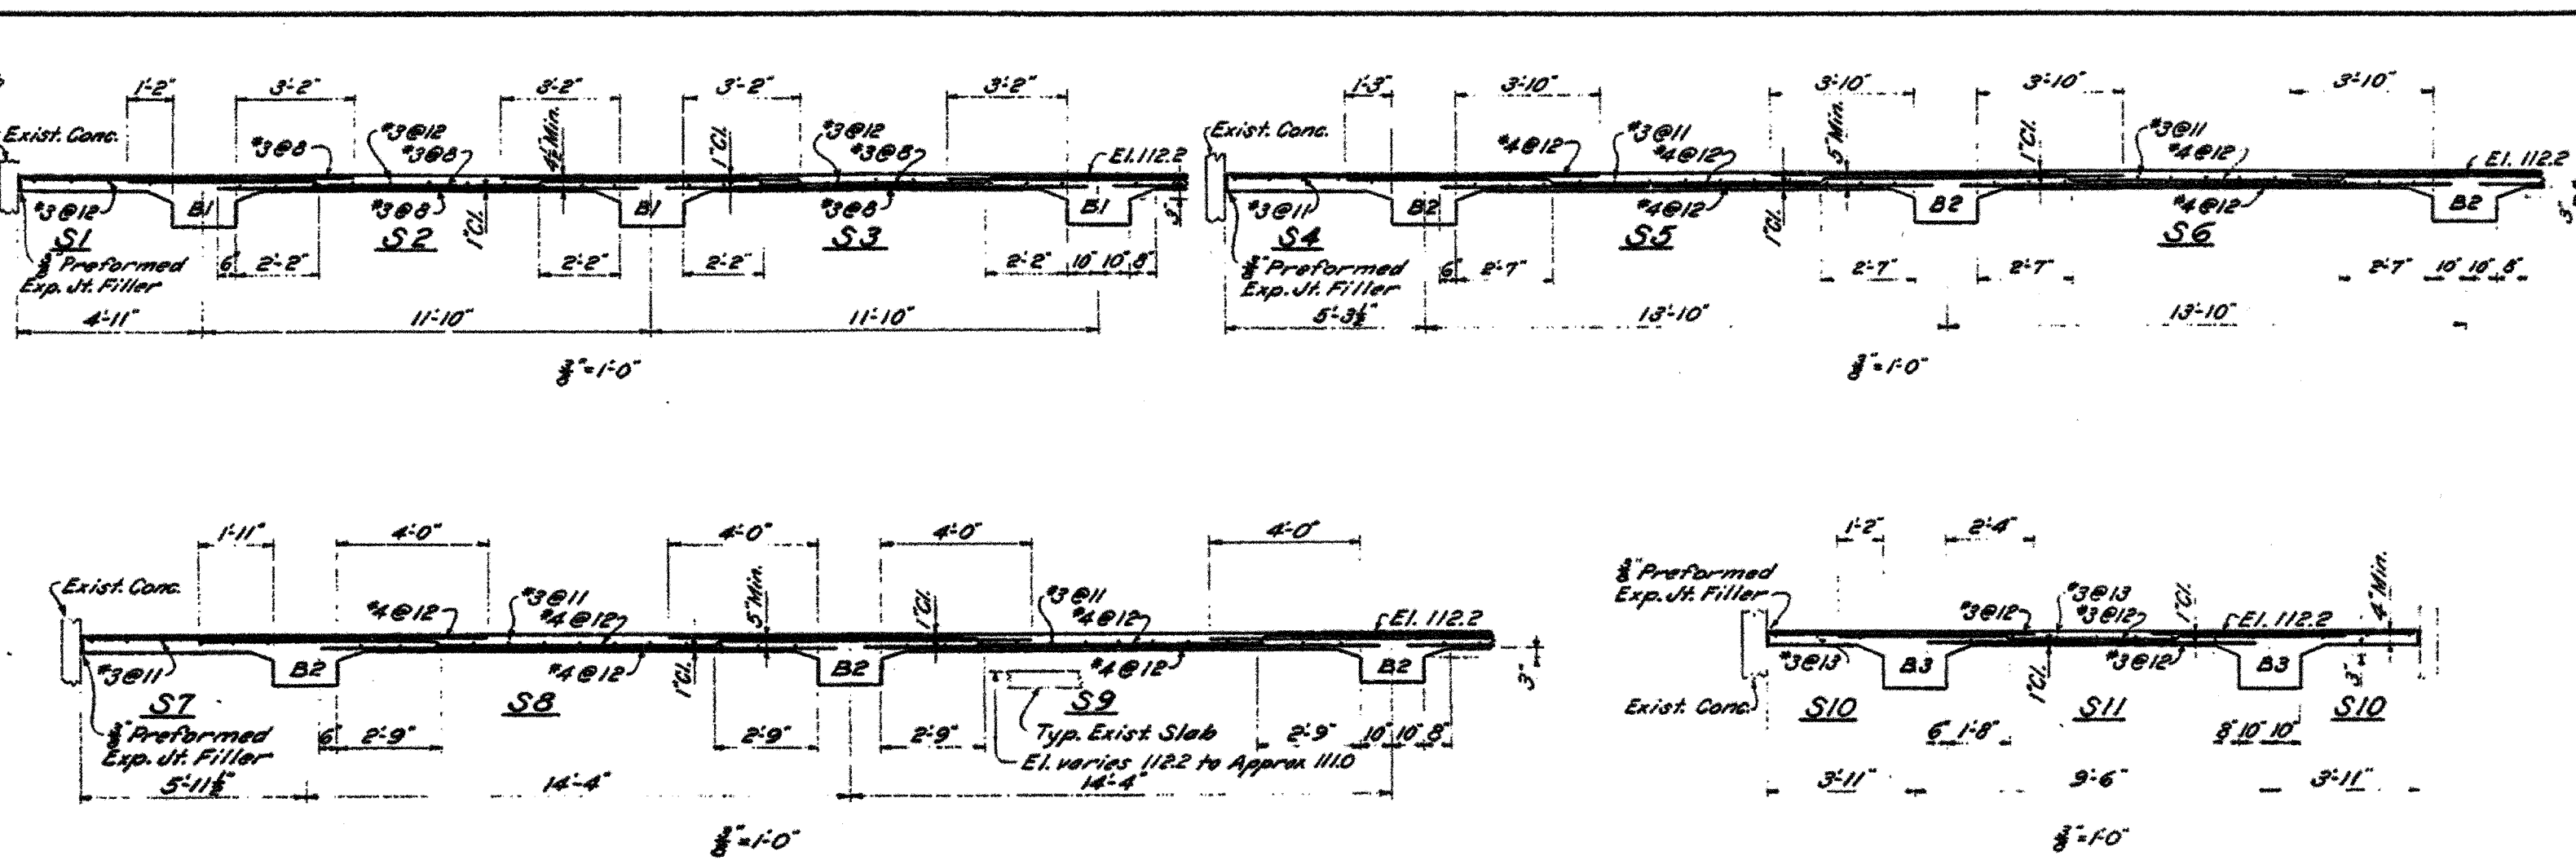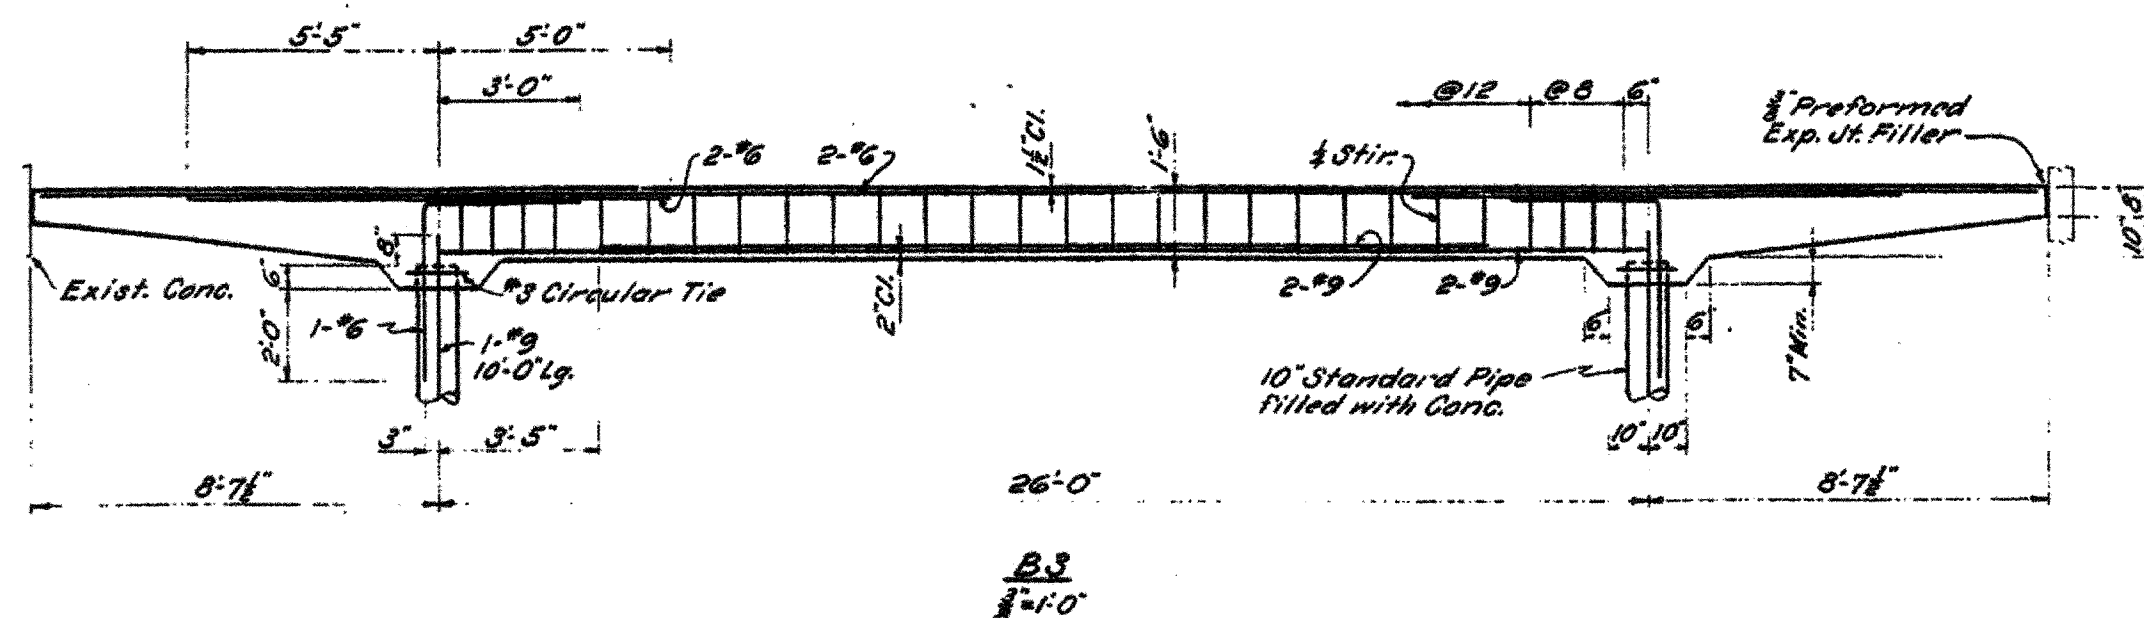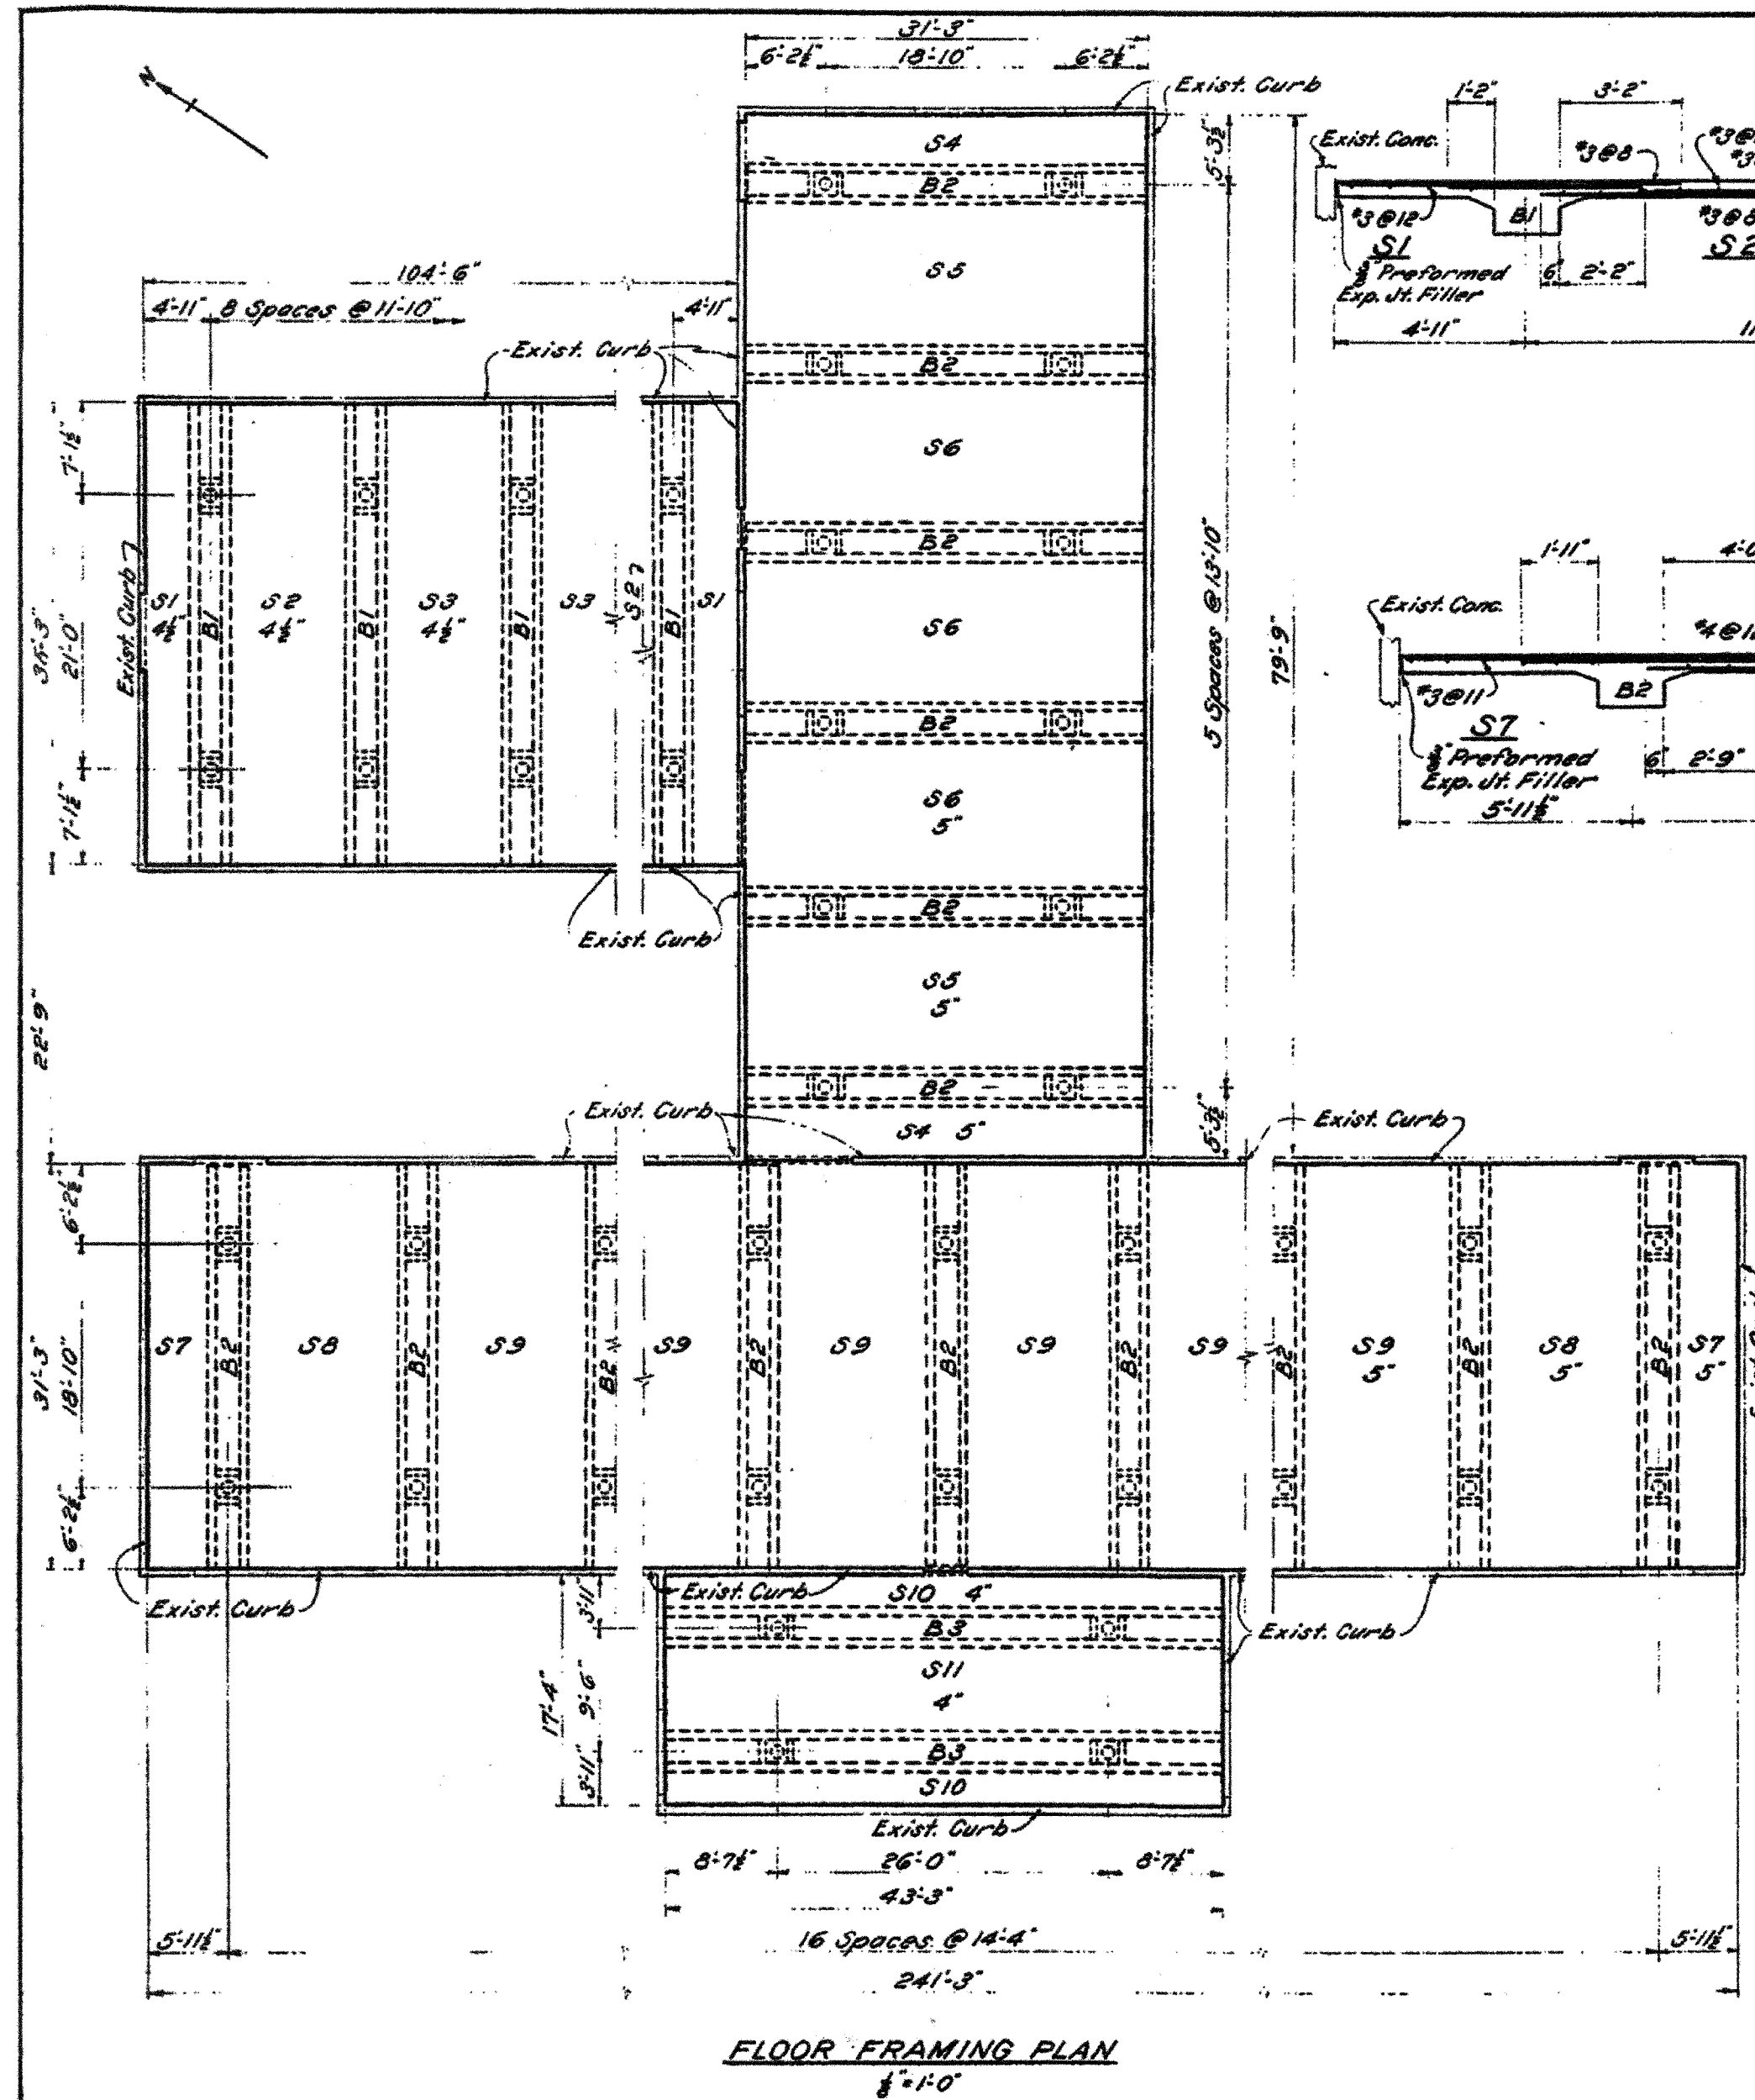

GENERAL NOTES

- 1- The lower end of piles shall have a water tight closure either flat or pointed and shall be driven to EL. 706. Splices shall be water tight and located to suit contractor. Details of closures and splices shall be submitted for approval.
- 2- There shall be at least 1' of earth fill between existing floor slab and new concrete. It will be necessary to remove the exist. slab only where it has not settled enough to obtain the clearance.
- 3- 8' preformed expansion joint filler shall be between all new slabs and exist. conc. walls, (curbs), except where 2' filler is required as indicated on Y&D 5321E.
- 4- For construction at new and existing door openings and other openings see Y&D 5321E.
- 5- Bench mark (DB, EL. 112.83) is a bronze disc set in concrete foundation wall under stairwell at most northerly corner of Bldg. 3.

RECORD DRAWING


SHEET 5 OF 9
SEE LITER NOT 87408 DATED 4/24/67

IS BUILT (NO CHANGES)		LAWRENCE		9-26-57		JAC	
SYMBOL		DESCRIPTION		DATE		APPROVAL	
REVISIONS							
DPWD DRAWING NO. B-39296							
DESIGNED WAINLOREN							
DRAWN WAINLOREN							
TRACED							
CHECKED O'CONNOR							
SPEC. CHY. NICCOLI							
FILE PROJ. ENG. 10-1-57							
DIR. DESIGN 10-1-57							
PROJ. SUPV. 10-1-57							
SATISFACTORY TO 10-1-57							
DATE 11-1-57							
DEPT. OF THE NAVY							
DISTRICT PUBLIC WORKS OFFICE							
TWELFTH NAVAL DISTRICT							
NAVAL AIR STATION, OAKLAND, CALIF.							
BUREAU OF YARD & DOCK							
SAN BRUNO, CALIF.							
ALTERATIONS TO BLDG. 25 FOR ADDITIONAL AVIATION TRAINING FACILITIES							
FLOOR FRAMING PLAN & DETAILS							
DATE 12-27-54							
SCALE 1/4\"/>							

STRUCTURAL DATA

Live Load on Floor 100%
Concrete - 4,500 p.s.f.
RST - 24,000 p.s.f.
Piles - 40,000 p.s.f.

GRAPHIC SCALES

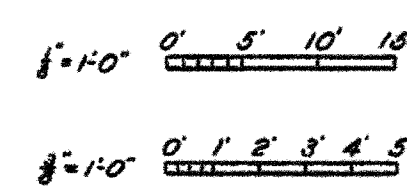

FOR REFERENCE ONLY

CAUTION: THIS PLAN MAY BE REDUCED



PORT OF OAKLAND
530 WATER ST. OAKLAND, CALIFORNIA

MOTT MACDONALD








OAKLAND INTERNATIONAL AIRPORT
OAK RENTAL CAR CENTER IMPROVEMENTS
L-825 DEMOLITION 6 OF 6

REGISTERED PROFESSIONAL ENGINEER
NO. 253204
DATE 01-13-17
SCALE: NO SCALE
SHEET: 14 OF 53 SHEETS
DE6 AA-4193

DEMOLITION GENERAL NOTES:

1. SEE SHEET DE1 FOR DEMOLITION GENERAL NOTES.

DEMOLITION LEGEND

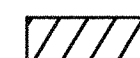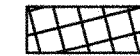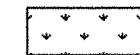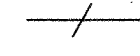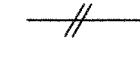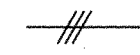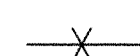
-  REMOVE AC PAVEMENT
-  REMOVE BUILDING
-  REMOVE CONCRETE
-  REMOVE LANDSCAPING
-  REMOVE MBGR
-  REMOVE AND SALVAGE K-RAIL
-  REMOVE AND SALVAGE CHAINLINK FENCE
-  REMOVE UTILITY
-  REMOVE TREE
-  LIMIT OF DEMOLITION SITE

DEMOLITION NOTES


- 1 RELOCATE SIGN (SEE SIGNING AND STRIPING PLANS).
- 2 SALVAGE ELECTROLIER.
- 3 REMOVE SD INLET.
- 4 REMOVE TRASH ENCLOSURE FENCING. SALVAGE TRASH BINS (COORDINATE WITH PORT AND RENTAL CAR OPERATOR).
- 5 REMOVE AND SALVAGE CHAIN LINK FENCE.
- 6 REMOVE AND SALVAGE K-RAIL.
- 7 SALVAGE SIGN PANEL.
- 8 REMOVE CONCRETE LINED DITCH.
- 9 REMOVE CURB AND GUTTER.
- 10 REMOVE PAVEMENT MARKING.
- 11 REMOVE STRIPING.
- 12 REMOVE CURB.
- 13 REMOVE AC PAVING.
- 14 REMOVE RETAINING CURB.
- 15 REMOVE ELECTRICAL LINE.
- 16 REMOVE IRRIGATION BOX.
- 17 REMOVE ALL CONCRETE WHEEL STOPS IN PARKING LOT.
- 18 REMOVE MBGR.
- 19 REMOVE SIGN LIGHTS.
- 20 REMOVE AND SALVAGE GATE.
- 21 REMOVE SIGN PANELS AND LARGE MONUMENT SIGN AND FOUNDATION. REFER TO SECTION 02210 OF PROJECT MANUAL FOR UNDERGROUND FOUNDATION REMOVAL.
- 22 REMOVE SIDEWALK.
- 23 REMOVE LANDSCAPING.
- 24 REMOVE CONCRETE PAVING.
- 25 REMOVE SD MH.
- 26 REMOVE SD PIPE.
- 27 REMOVE IRR METER.
- 28 REMOVE AND SALVAGE PORT WATER METER.

DEMOLITION NOTES:

1. ALL K-RAIL SALVAGED FROM THIS LOT WILL BE RETURNED TO LOT AT END OF PROJECT.

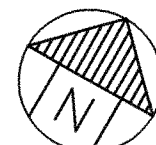

30' 0 30' 60'
SCALE: 1" = 30'-0"

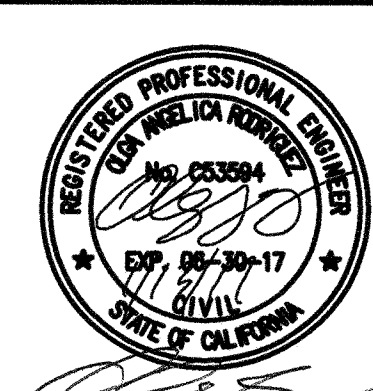

DATE: 01-13-17
SCALE: 1"=30'
SHEET: 15 OF 53 SHEETS
DE7 AA-4193

CAUTION: THIS PLAN MAY BE REDUCED

0 1' 2' ORIGINAL SCALE

PROJECT NO. A10081001

REFERENCES:

HORIZONTAL: NAD83(2011)
VERTICAL: NAVD83
PLANFILE 272-26

CAUTION:
CHECK TRACING FOR LATEST REVISIONS

NO.	REVISIONS	DATE	REV'D	APP'D

DRAWN A. HENSCHKE
DESIGNED A. HENSCHKE C 81506
REG. ENGINEER NO.
CHECKED M. CANEPA C 48676
REG. ENGINEER NO.

PORT OF OAKLAND



530 WATER ST. OAKLAND, CALIFORNIA

M M
MOTT
MACDONALD

OAKLAND INTERNATIONAL AIRPORT

OAK RENTAL CAR CENTER
IMPROVEMENTS

EXISTING CONDITIONS AND DEMOLITION 1 OF 2

DEMOLITION LEGEND




- REMOVE AC PAVEMENT
- REMOVE BUILDING
- REMOVE CONCRETE
- REMOVE LANDSCAPING
- REMOVE MBGR
- REMOVE AND SALVAGE K-RAIL
- REMOVE AND SALVAGE CHAINLINK FENCE
- REMOVE UTILITY
- REMOVE TREE
- LIMIT OF DEMOLITION SITE

DEMOLITION NOTES

- 1 RELOCATE SIGN (SEE SIGNING AND STRIPING PLANS)
- 2 SALVAGE ELECTROLIER
- 3 REMOVE SD INLET
- 4 REMOVE TRASH ENCLOSURE FENCING. SALVAGE TRASH BINS (COORDINATE WITH PORT AND RENTAL CAR OPERATOR)
- 5 REMOVE AND SALVAGE CHAIN LINK FENCE
- 6 REMOVE AND SALVAGE K-RAIL
- 7 SALVAGE SIGN PANEL
- 8 REMOVE CONCRETE LINED DITCH
- 9 REMOVE CURB AND GUTTER
- 10 REMOVE PAVEMENT MARKING
- 11 REMOVE STRIPING
- 12 REMOVE CURB.
- 13 REMOVE AC PAVING.
- 14 REMOVE CONCRETE RETAINING CURB.
- 15 REMOVE ELECTRICAL LINE.
- 16 REMOVE IRRIGATION BOX.
- 17 REMOVE ALL CONCRETE WHEEL STOPS IN PARKING LOT.
- 18 REMOVE MBGR.
- 19 REMOVE SIGN LIGHTS.
- 20 REMOVE AND SALVAGE GATE.
- 21 REMOVE SIGN PANELS AND LARGE MONUMENT SIGN AND FOUNDATION.
- 22 REMOVE SIDEWALK.
- 23 REMOVE LANDSCAPING.
- 24 REMOVE CONCRETE PAVING.
- 25 REMOVE SD MH.
- 26 REMOVE SD PIPE.
- 27 REMOVE IRRIGATION VALVE.
- 28 REMOVE AND SALVAGE PORT WATER METER.

DEMOLITION GENERAL NOTES:

- 1. SEE SHEET DE1 FOR DEMOLITION GENERAL NOTES.

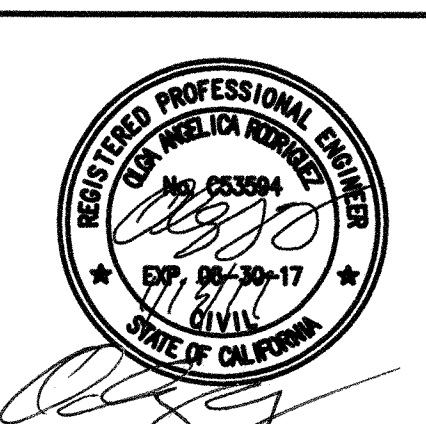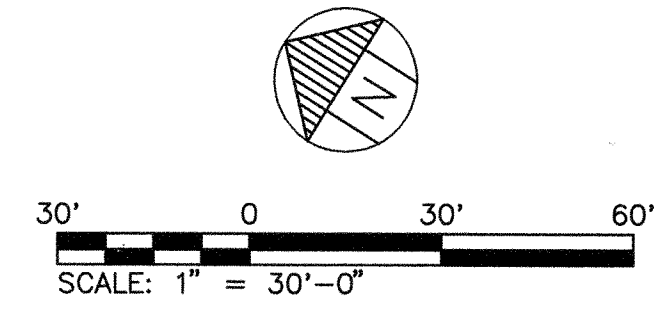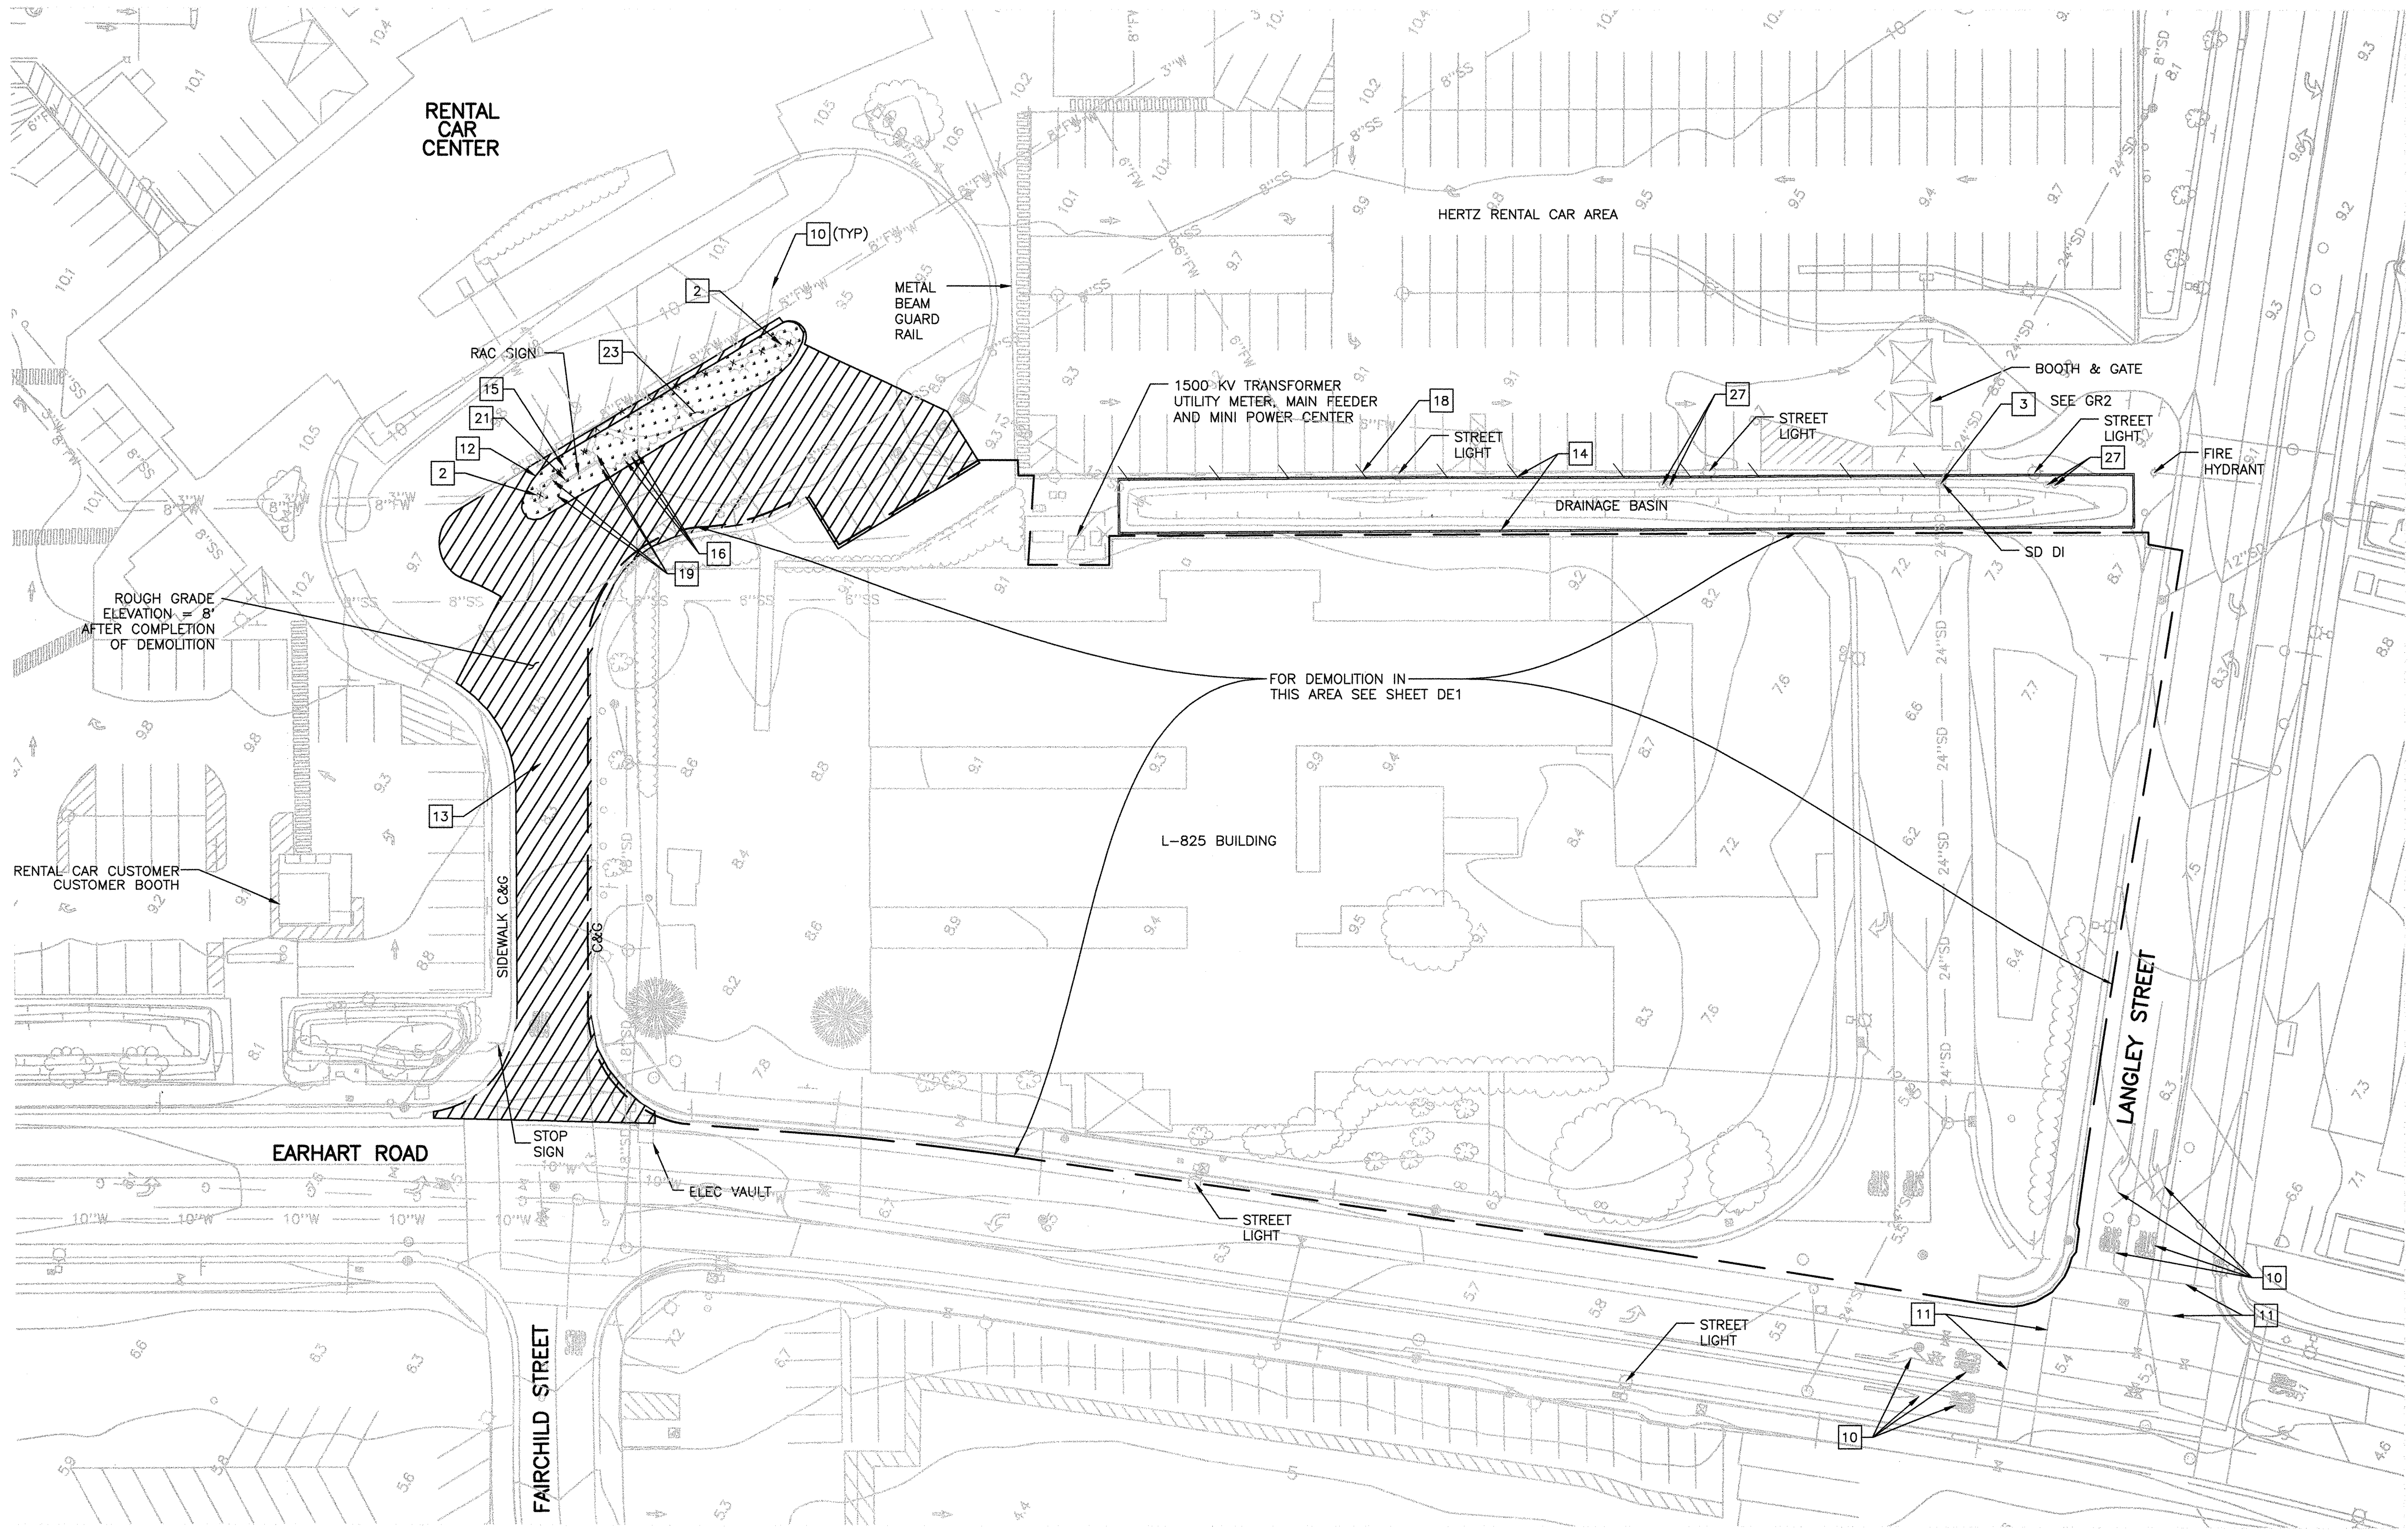

PROJECT NO. A10081001

REFERENCES:

HORIZONTAL: NAD83(2011)
VERTICAL: NAVD88
PLANFILE 272-26

CAUTION:
CHECK TRACING FOR LATEST REVISIONS

NO.	REVISIONS	DATE	REV'D	APP'D

DRAWN A. HENSCHKE

DESIGNED A. HENSCHKE C 81506

CHECKED M. CANEPA C 48676

PORT OF OAKLAND

530 WATER ST. OAKLAND, CALIFORNIA

M

M

MOTT MACDONALD

OAKLAND INTERNATIONAL AIRPORT

OAK RENTAL CAR CENTER IMPROVEMENTS

EXISTING CONDITIONS AND DEMOLITION 2 OF 2


DATE: 01-13-17

SCALE: 1"=30'

SHEET: 16 OF 53 SHEETS

DEB



AA-4193

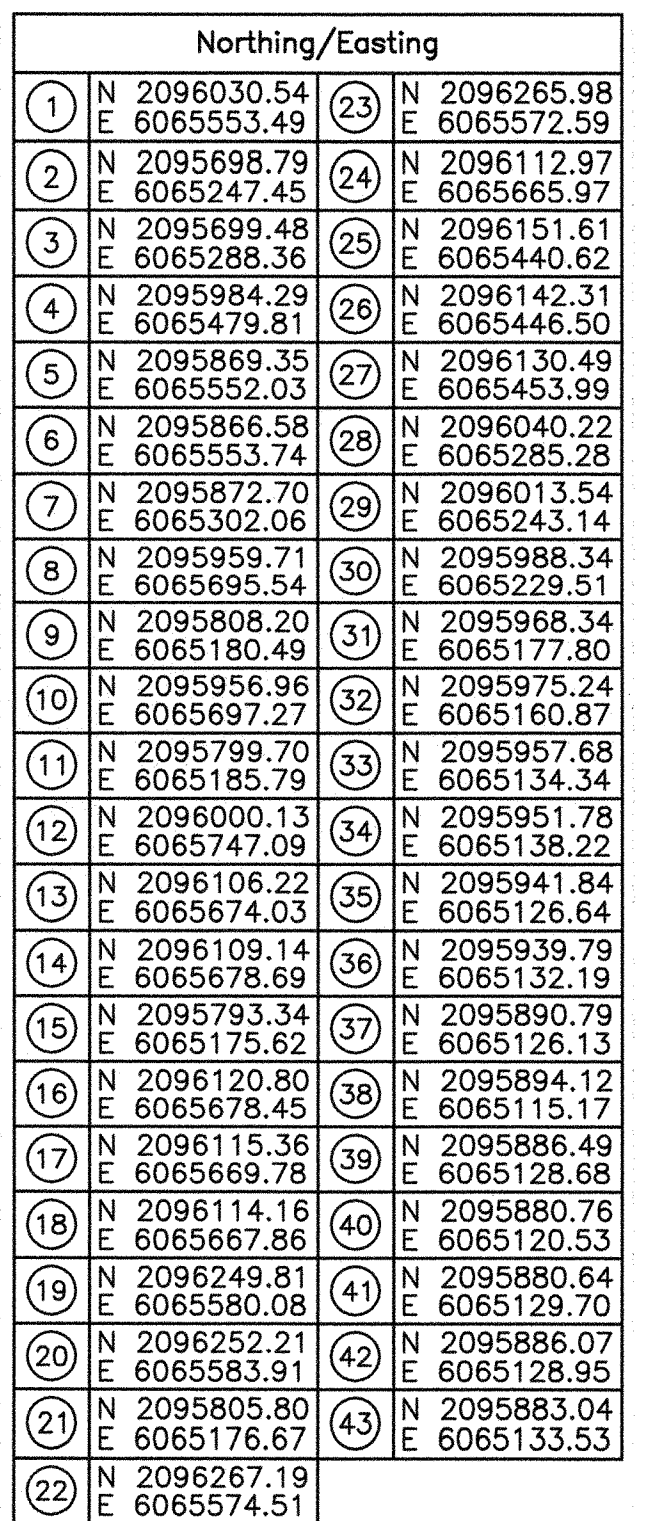

1. CLEANOUTS SHALL EXTEND 6" ABOVE FG AND BE CAPPED WITH LOCKABLE SCREW CAP.
2. SEE LAYOUT SHEETS FOR NORTHING AND EASTING LOCATIONS NOT SHOWN.
3. SEE PLANTING AND IRRIGATION PLANS FOR LANDSCAPING.
4. FOR TRENCH DETAILS SEE CITY OF OAKLAND STANDARD DRAWING D-22 ON DRAWING C6.
5. WHEN REFERENCING DRAINAGE PIPES, NORTHING AND EASTING IS SHOWN AT THE CENTER OF THE PIPE.

— — — — RIDGE LINE

1. MANHOLE COVERS AND VAULT TO REMAIN IN PLACE. CONTRACTOR SHALL PROVIDE IMPROVEMENTS AND AVOID DISTURBANCES OF VAULT.

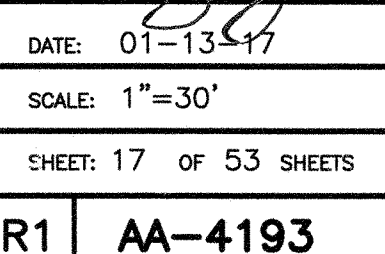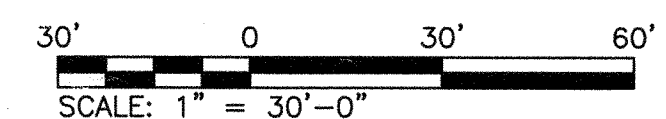

0 1" 2" ORIGINAL SCALE

REFERENCES:

CAUTION:
CHECK TRACING FOR LATEST REVISIONS

DRAWN A. HENSCHKE
DESIGNED R. CRAWFORD C 63316
REG. ENGINEER NO. _____
CHECKED M. CANEPA C 48676
REG. ENGINEER NO. _____

530 WATER ST. OAKLAND, CALIFORNIA

M **M**
MOTT
MACDONALD

OAK RENTAL CAR CENTER IMPROVEMENTS

GRADING AND DRAINAGE 1 OF 2

DATE 01-13-17

SCALE: 1"=30'


SHEET: 17 OF 53 SHEETS


R1	AA-4193
----	---------

Northing/Easting	
1	N 2095340.45 E 6065617.02
2	N 2095277.30 E 6065553.49
3	N 2095272.49 E 6065494.38
4	N 2095280.70 E 6065674.88
5	N 2095271.74 E 6065696.47
6	N 2095264.50 E 6065685.22
7	N 2095267.50 E 6065699.13
8	N 2095215.23 E 6065573.04
9	N 2095225.50 E 6065589.02
10	N 2095209.34 E 6065599.41
11	N 2095205.13 E 6065602.11
12	N 2095184.74 E 6065614.79
13	N 2095345.57 E 6065684.71
14	N 2095243.00 E 6065719.06
15	N 2095175.42 E 6065613.93
16	N 2095166.97 E 6065597.51
17	N 2095160.32 E 6065594.21
18	N 2095160.32 E 6065609.71
19	N 2095248.72 E 6065715.41
20	N 2094805.53 E 6065712.24
21	N 2094798.23 E 6065742.53
22	N 2094794.18 E 6065741.47
23	N 2094813.15 E 6065751.72
24	N 2094833.33 E 6065767.21
25	N 2094836.55 E 6065765.19
26	N 2094844.40 E 6065792.54
27	N 2095241.70 E 6065719.80
28	N 2094926.52 E 6065881.45
29	N 2094904.70 E 6065930.47
30	N 2095233.93 E 6065724.65
31	N 2095217.71 E 6065734.77
32	N 2095090.04 E 6065814.60
33	N 2095129.05 E 6065790.22
34	N 2095146.72 E 6065817.99
35	N 2095194.39 E 6065787.70
36	N 2095177.05 E 6065760.21
37	N 2095161.15 E 6065734.77
38	
39	
40	
41	
42	
43	
44	
45	


GRADING AND DRAINAGE GENERAL NOTES

- SEE DRAWING GR1 FOR GRADING AND DRAINAGE GENERAL NOTES.

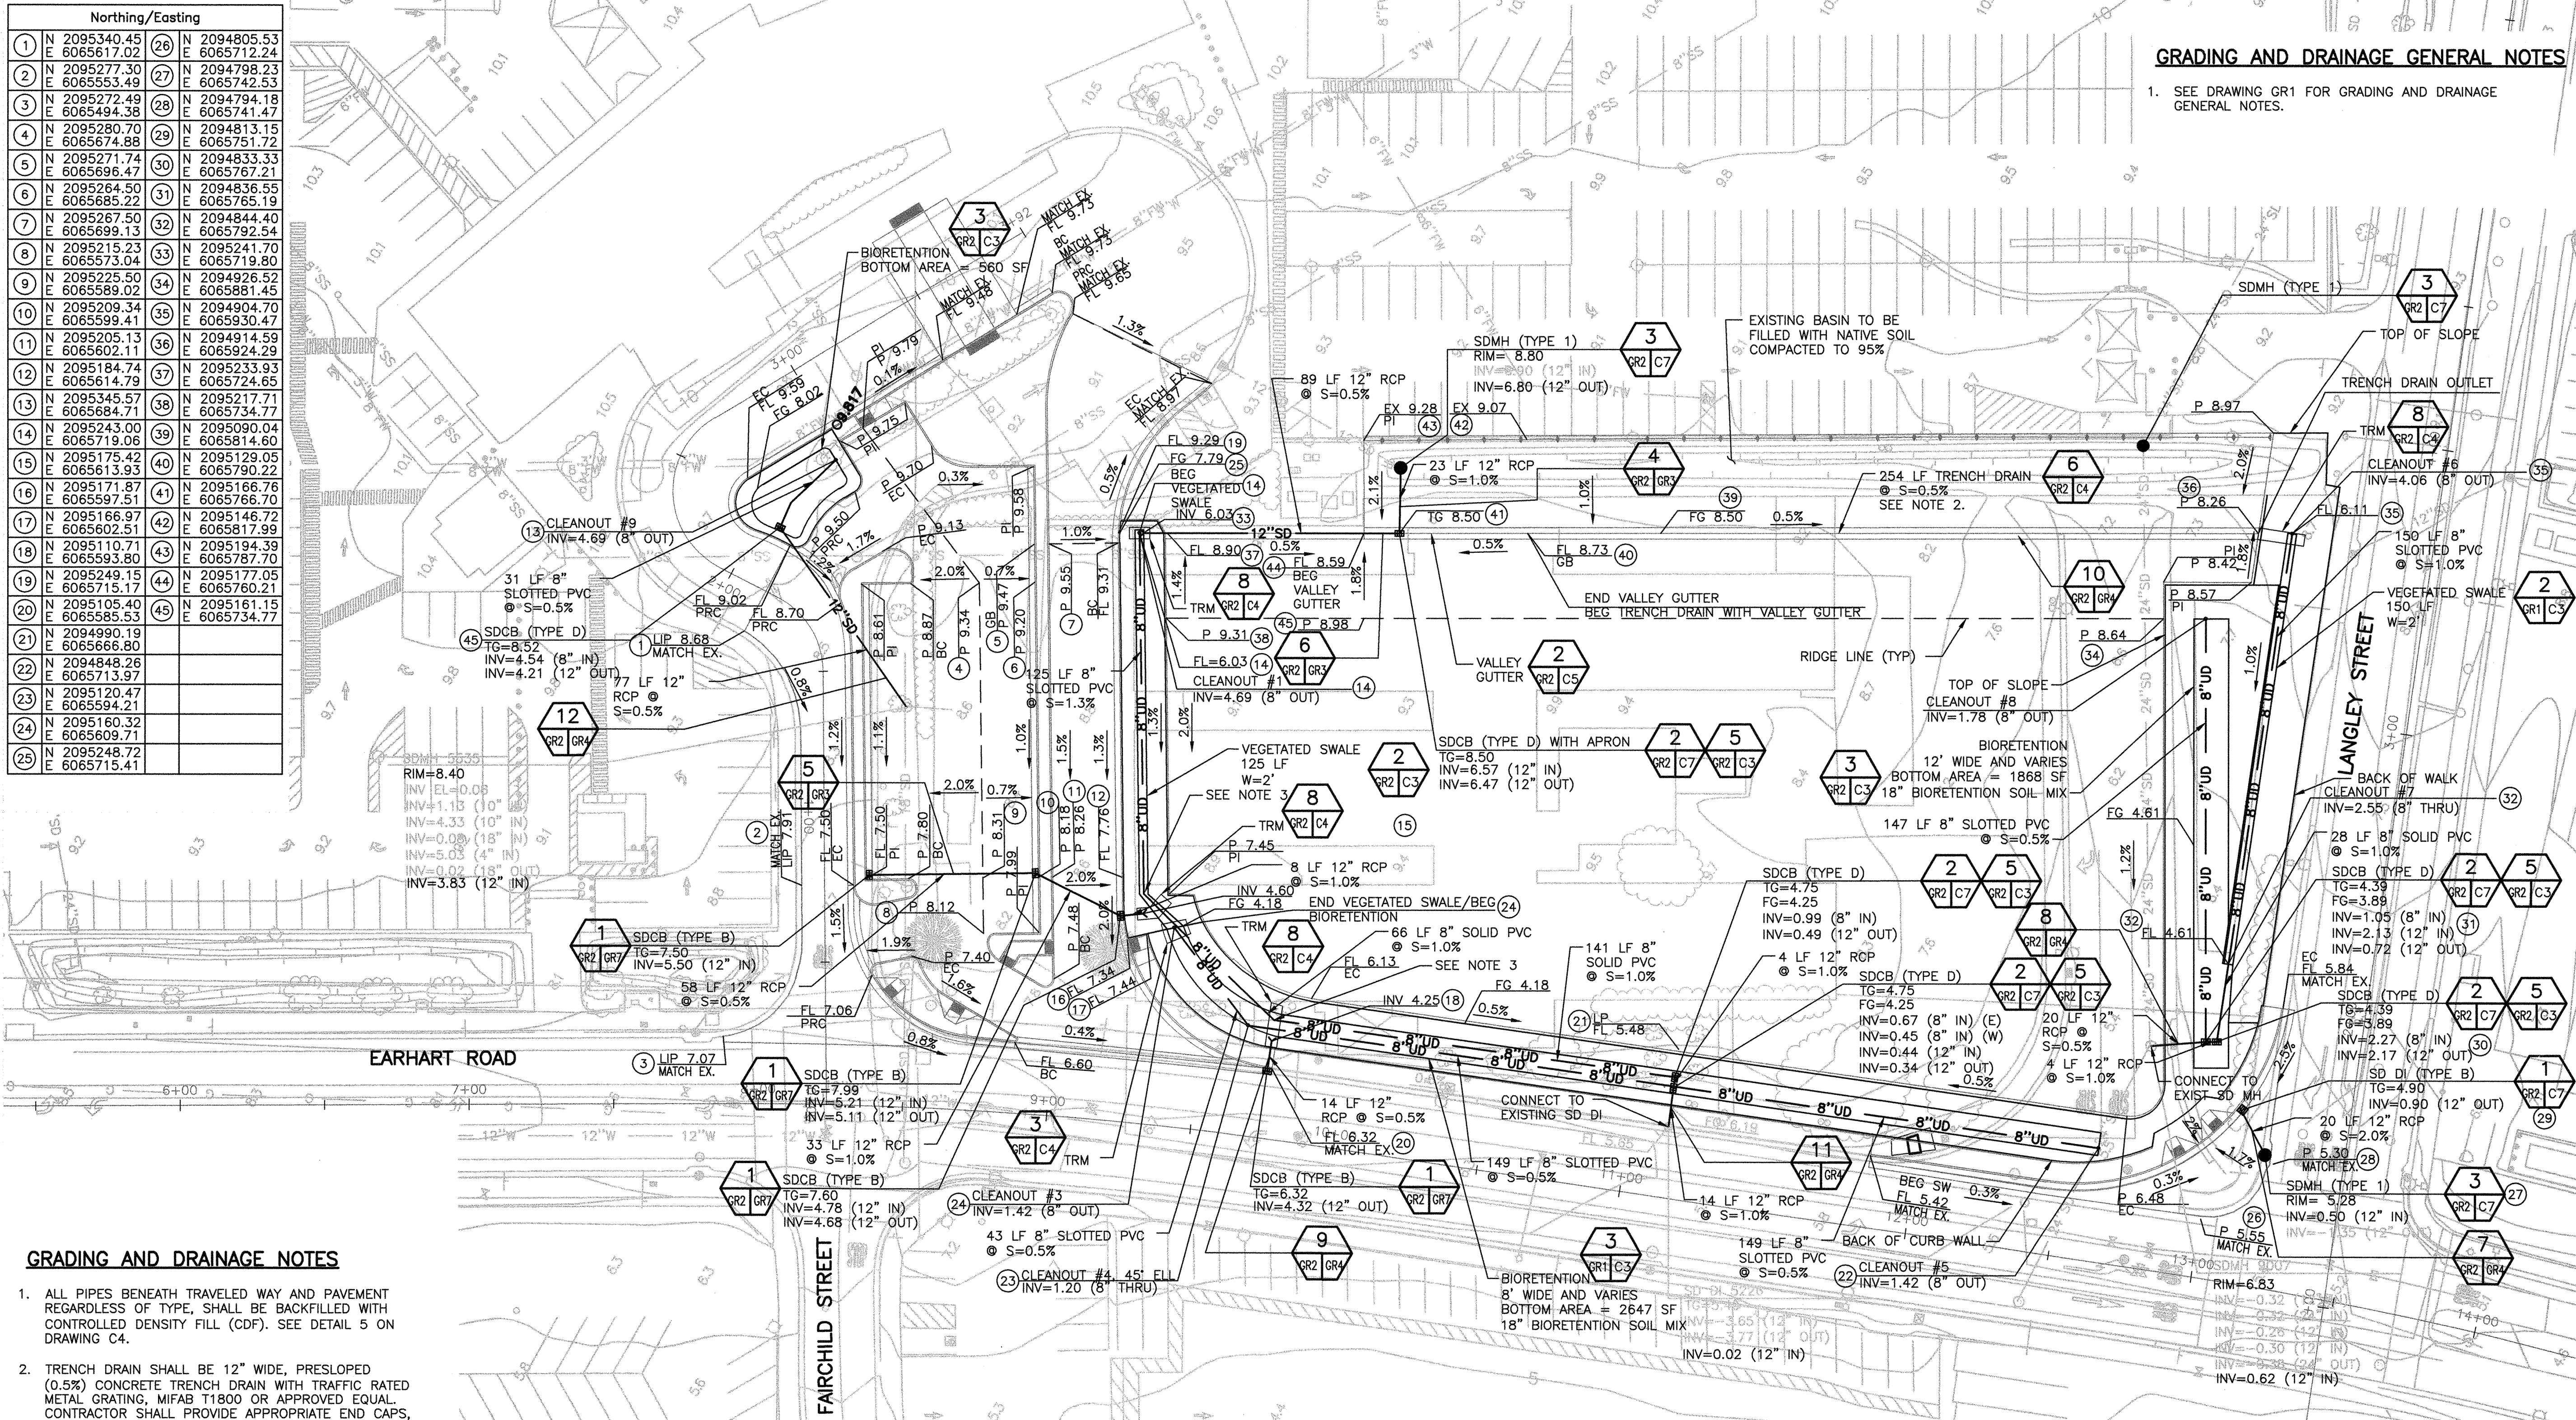


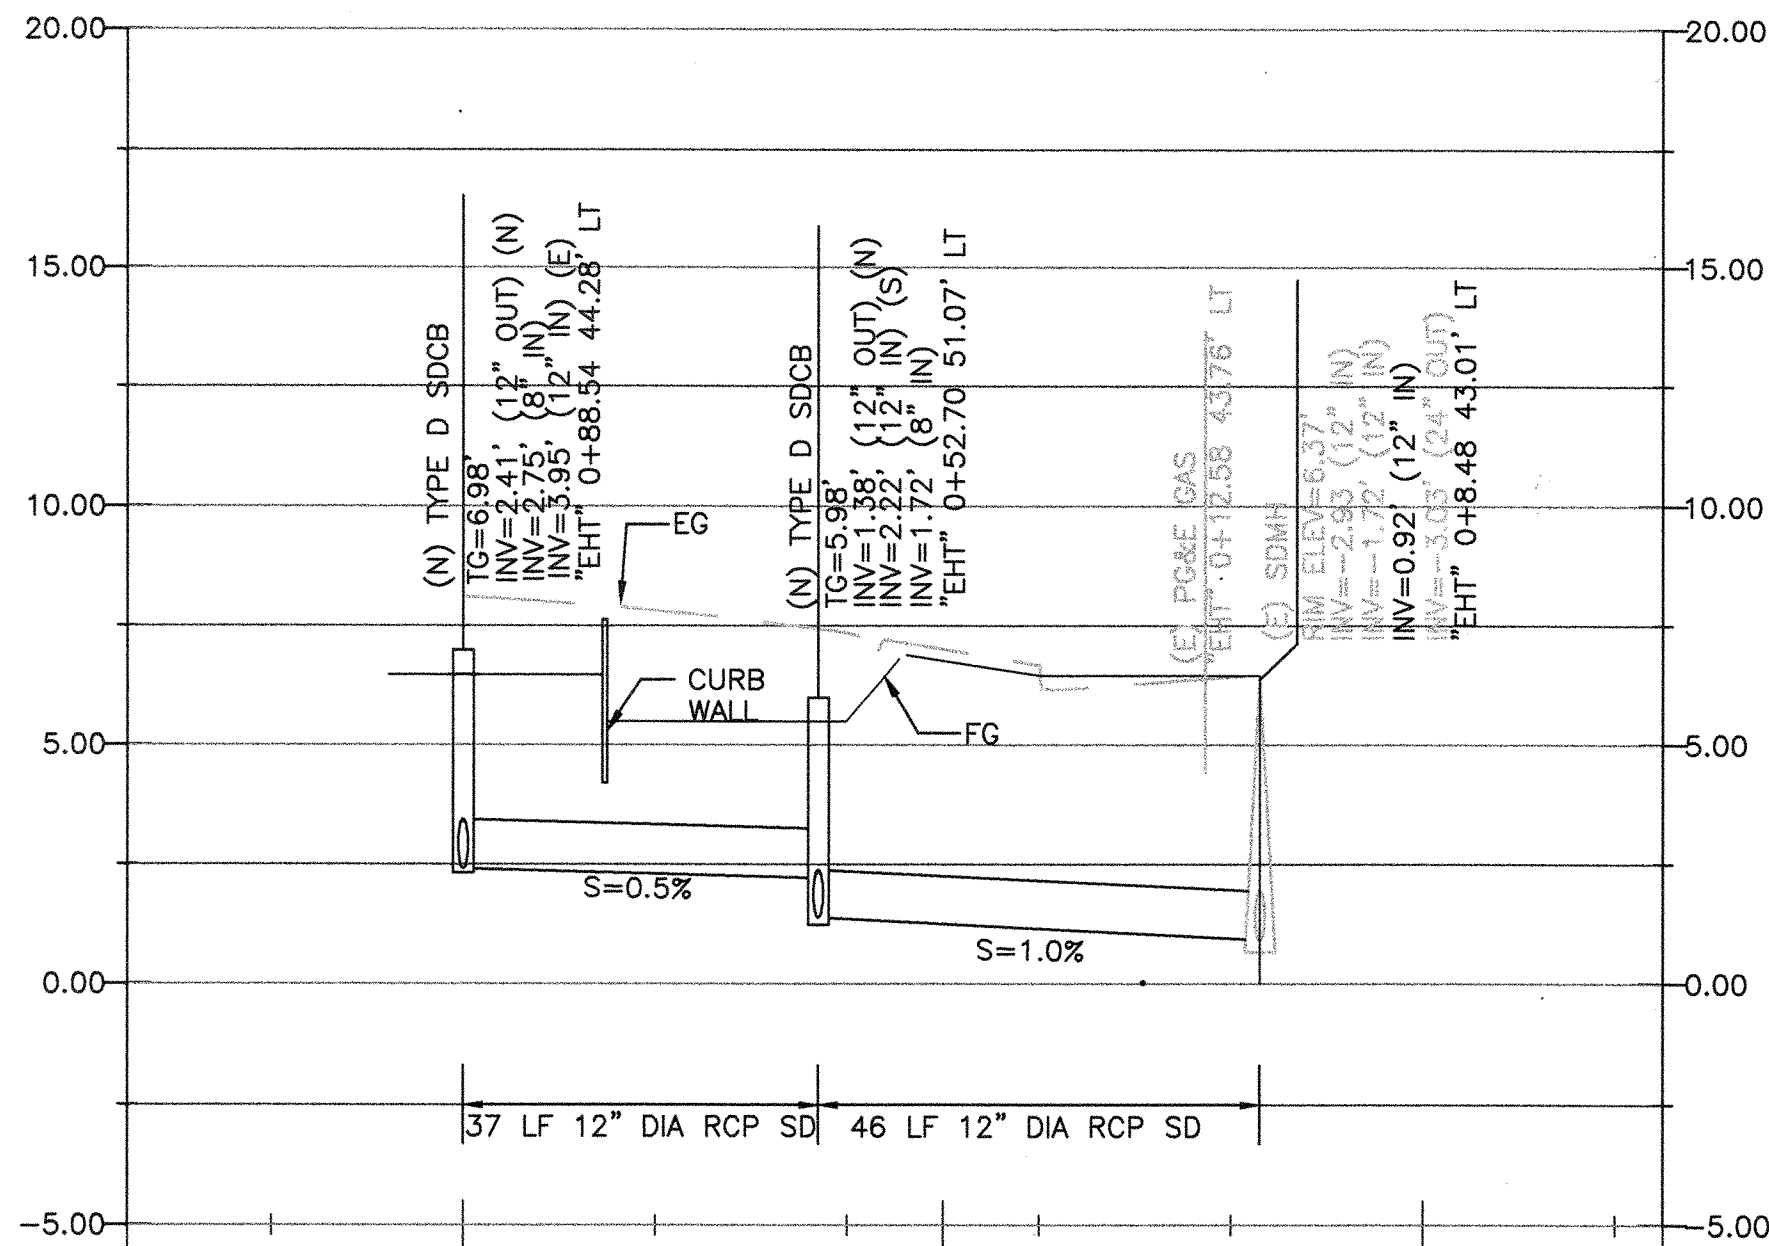


1 STORM DRAIN PROFILE
SCALE: HORIZONTAL 1"=20'
VERTICAL 1"=4'

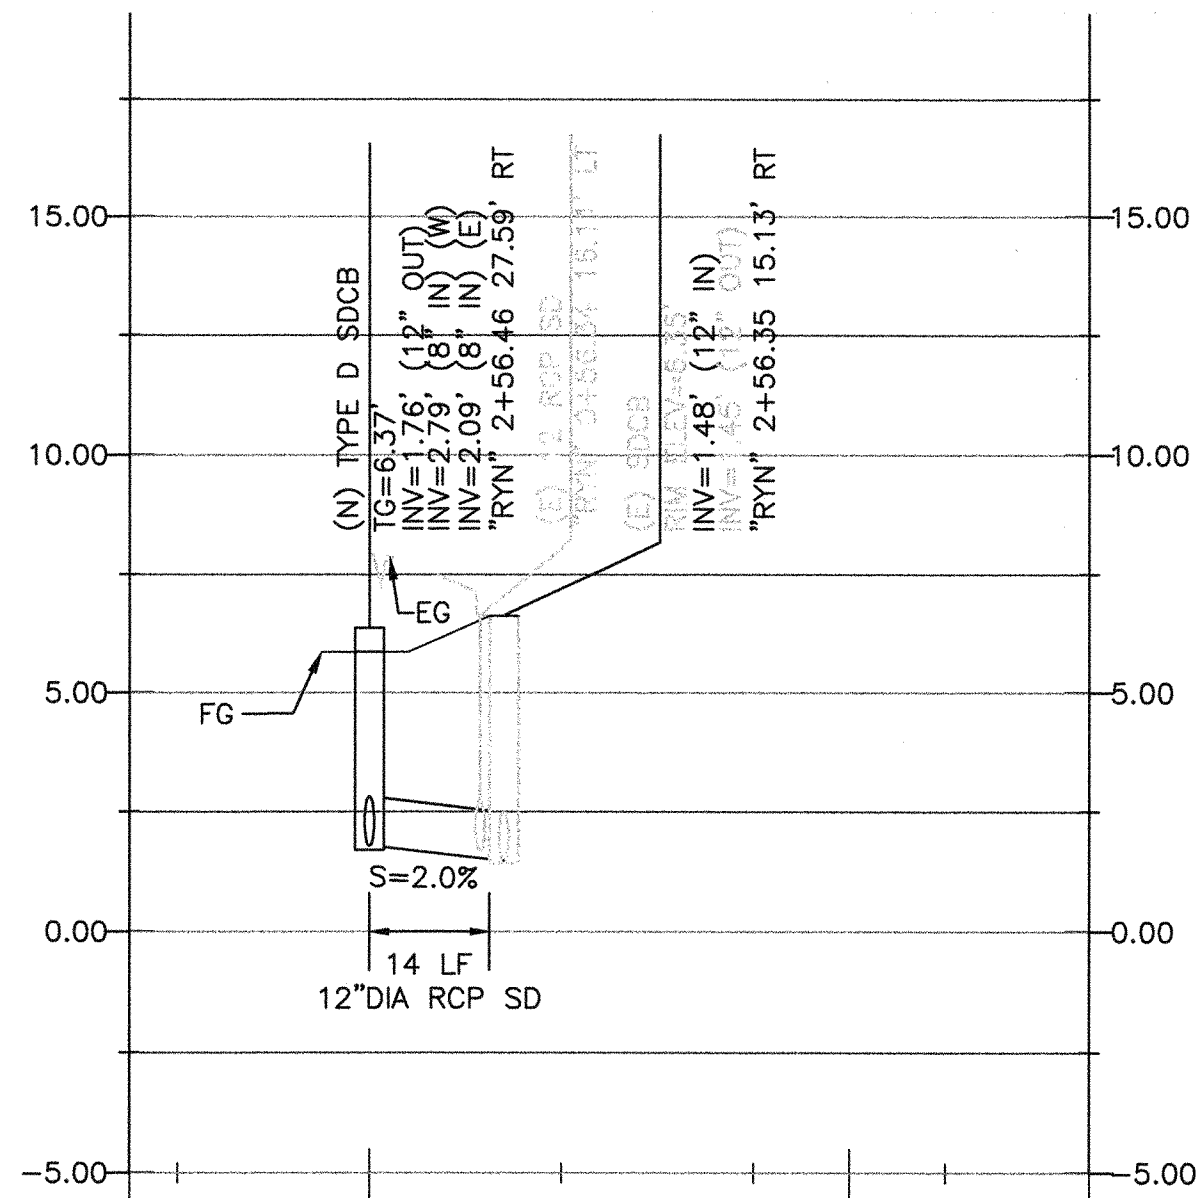


2 STORM DRAIN PROFILE
SCALE: HORIZONTAL 1"=20'
VERTICAL 1"=4'

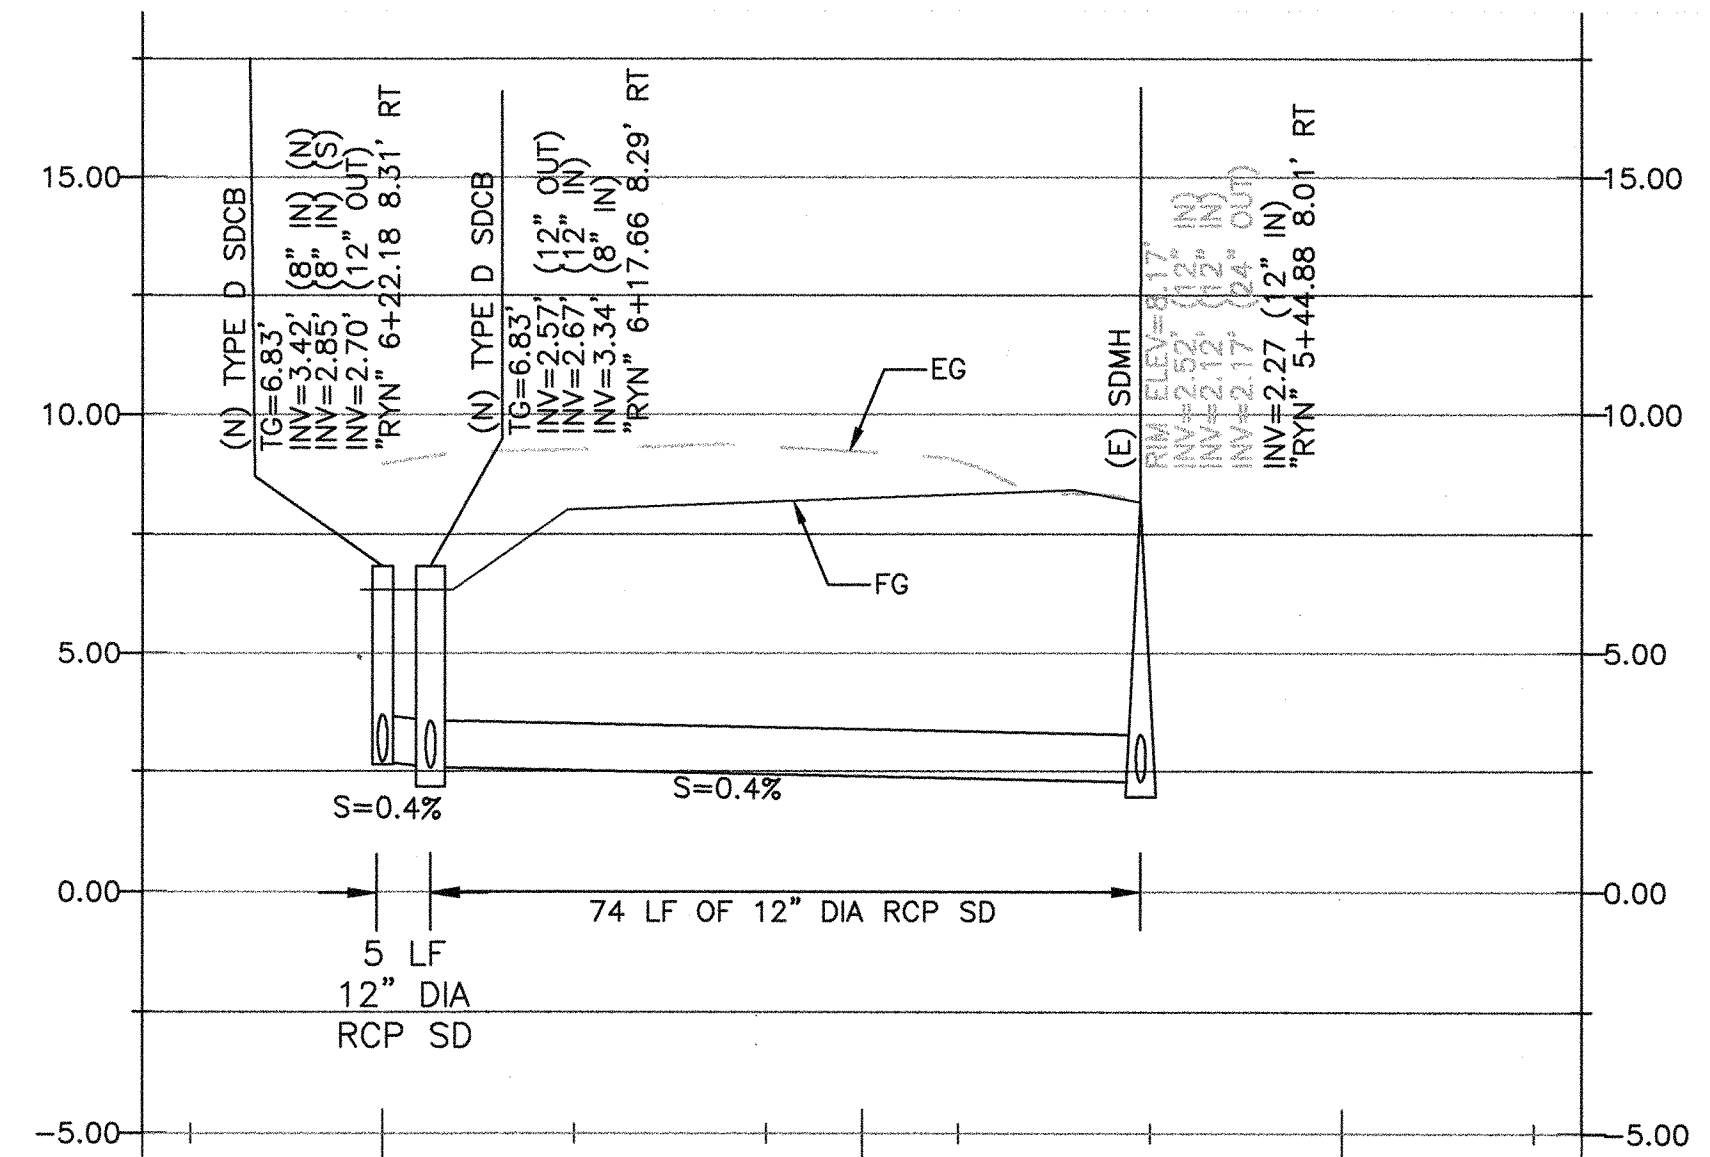


3 STORM DRAIN PROFILE
SCALE: HORIZONTAL 1"=20'
VERTICAL 1"=4'

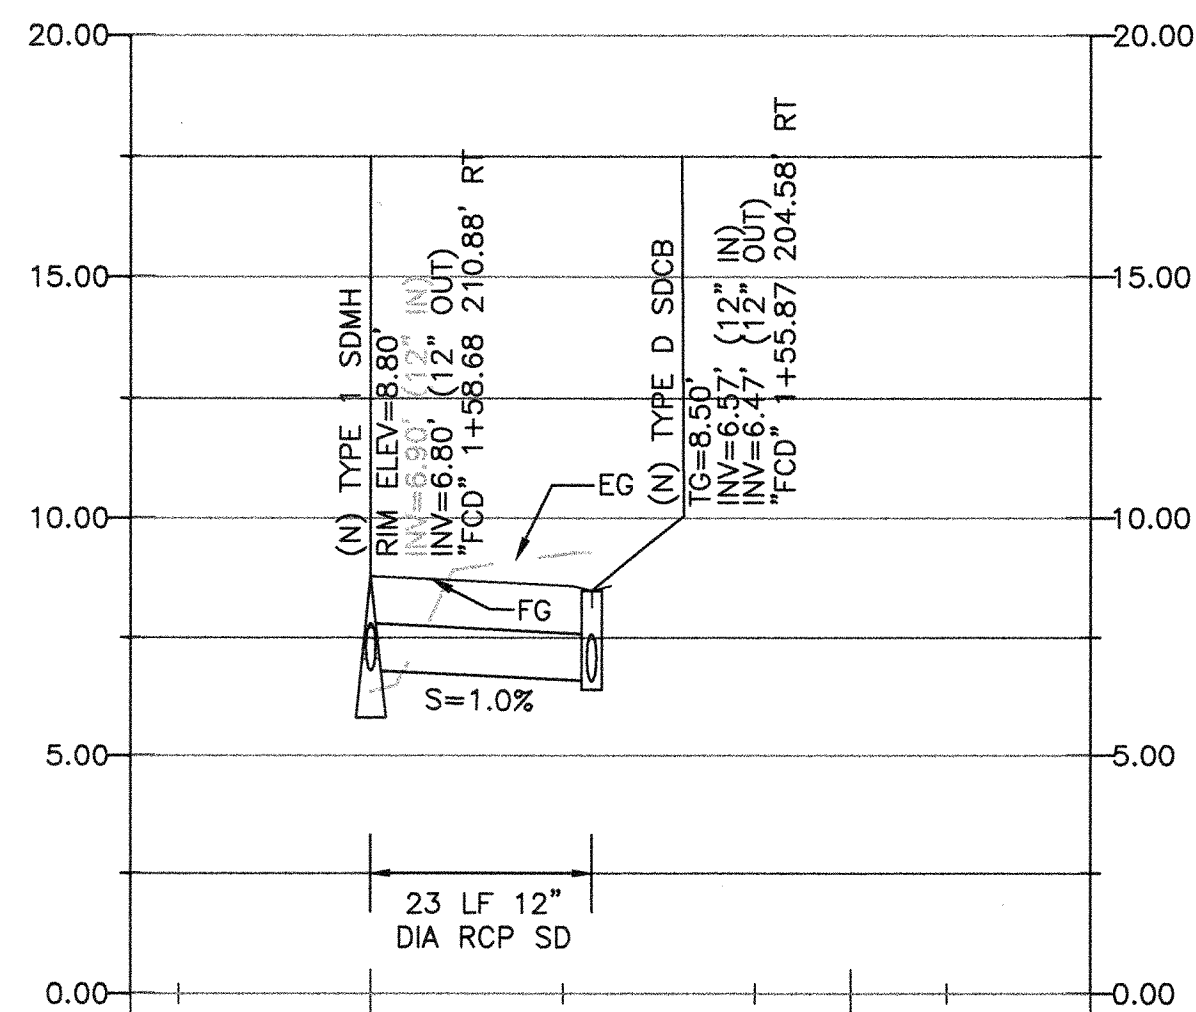


4 STORM DRAIN PROFILE
SCALE: HORIZONTAL 1"=20'
VERTICAL 1"=4'

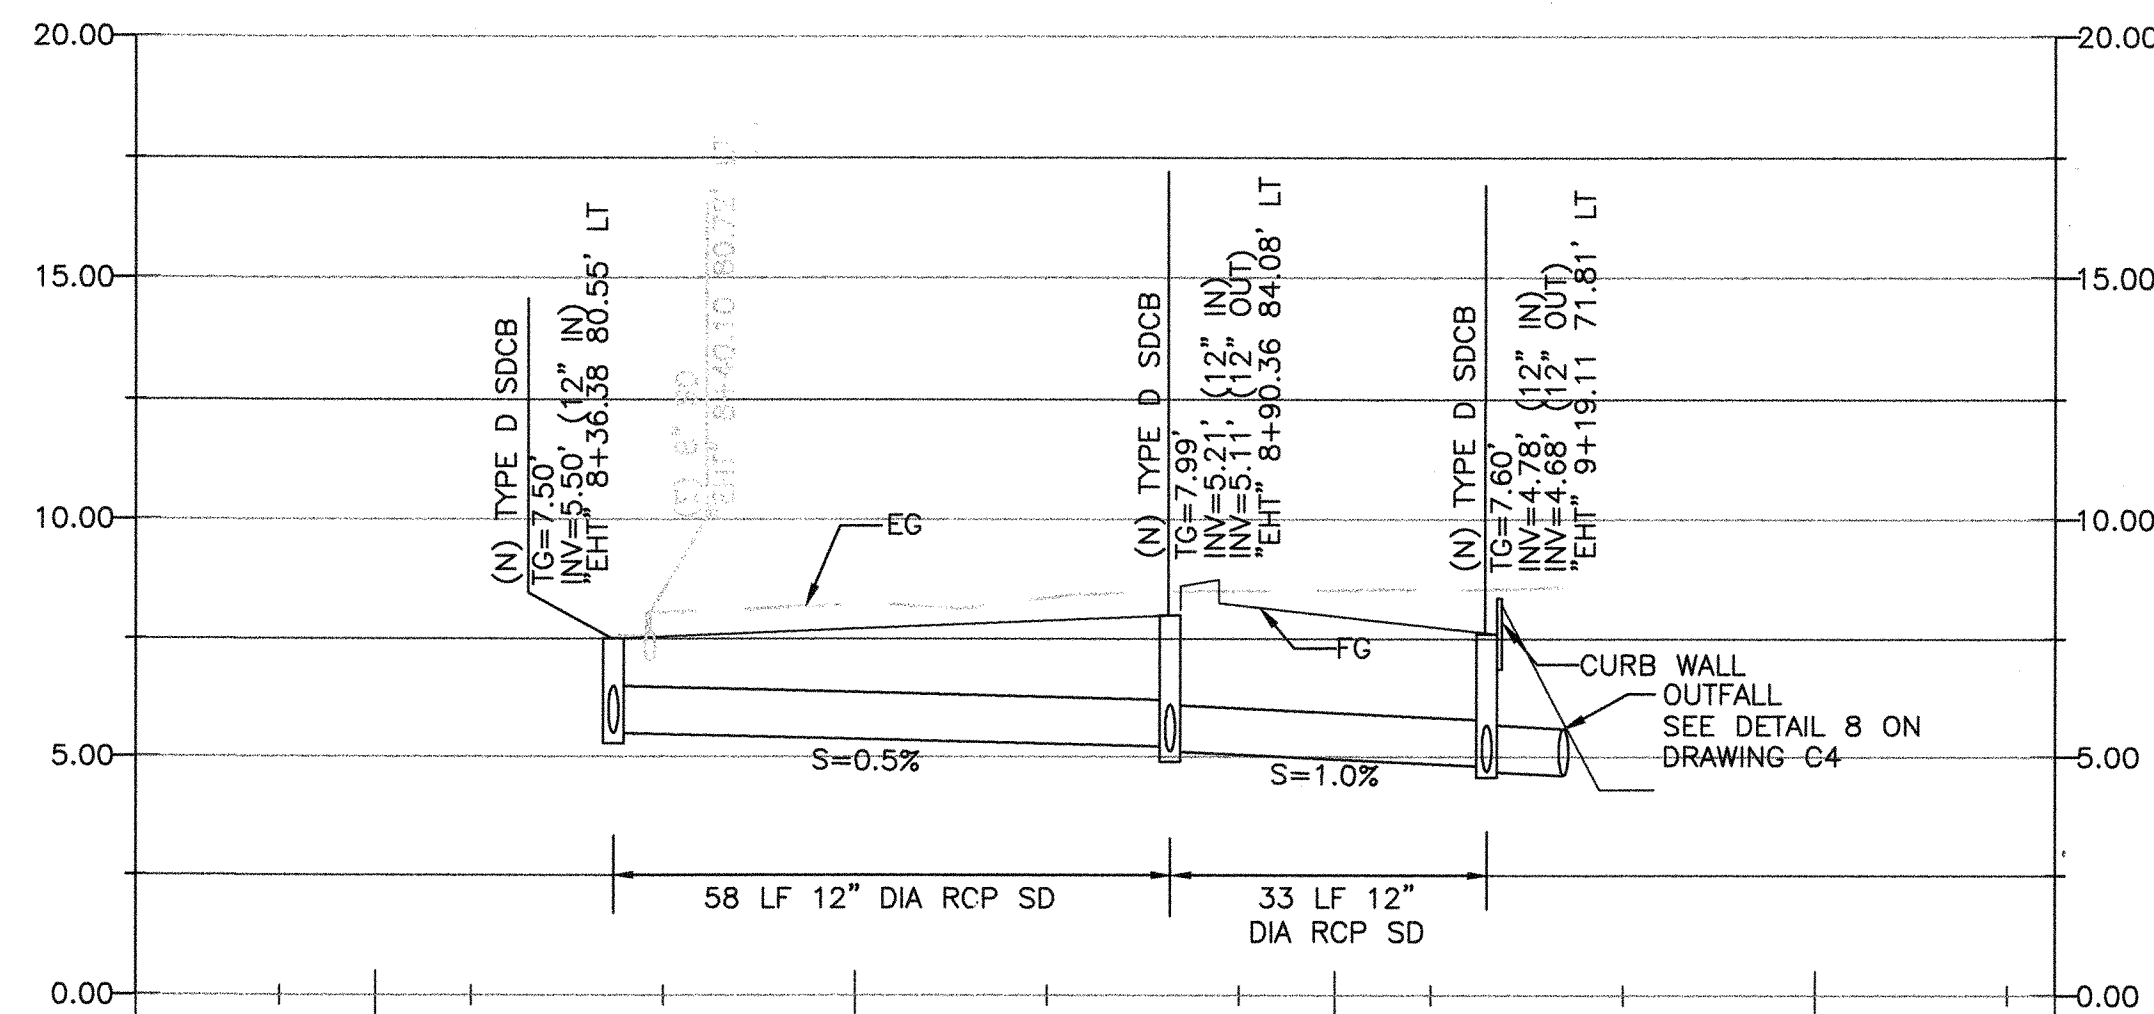

5 STORM DRAIN PROFILE
SCALE: HORIZONTAL 1"=20'
VERTICAL 1"=4'

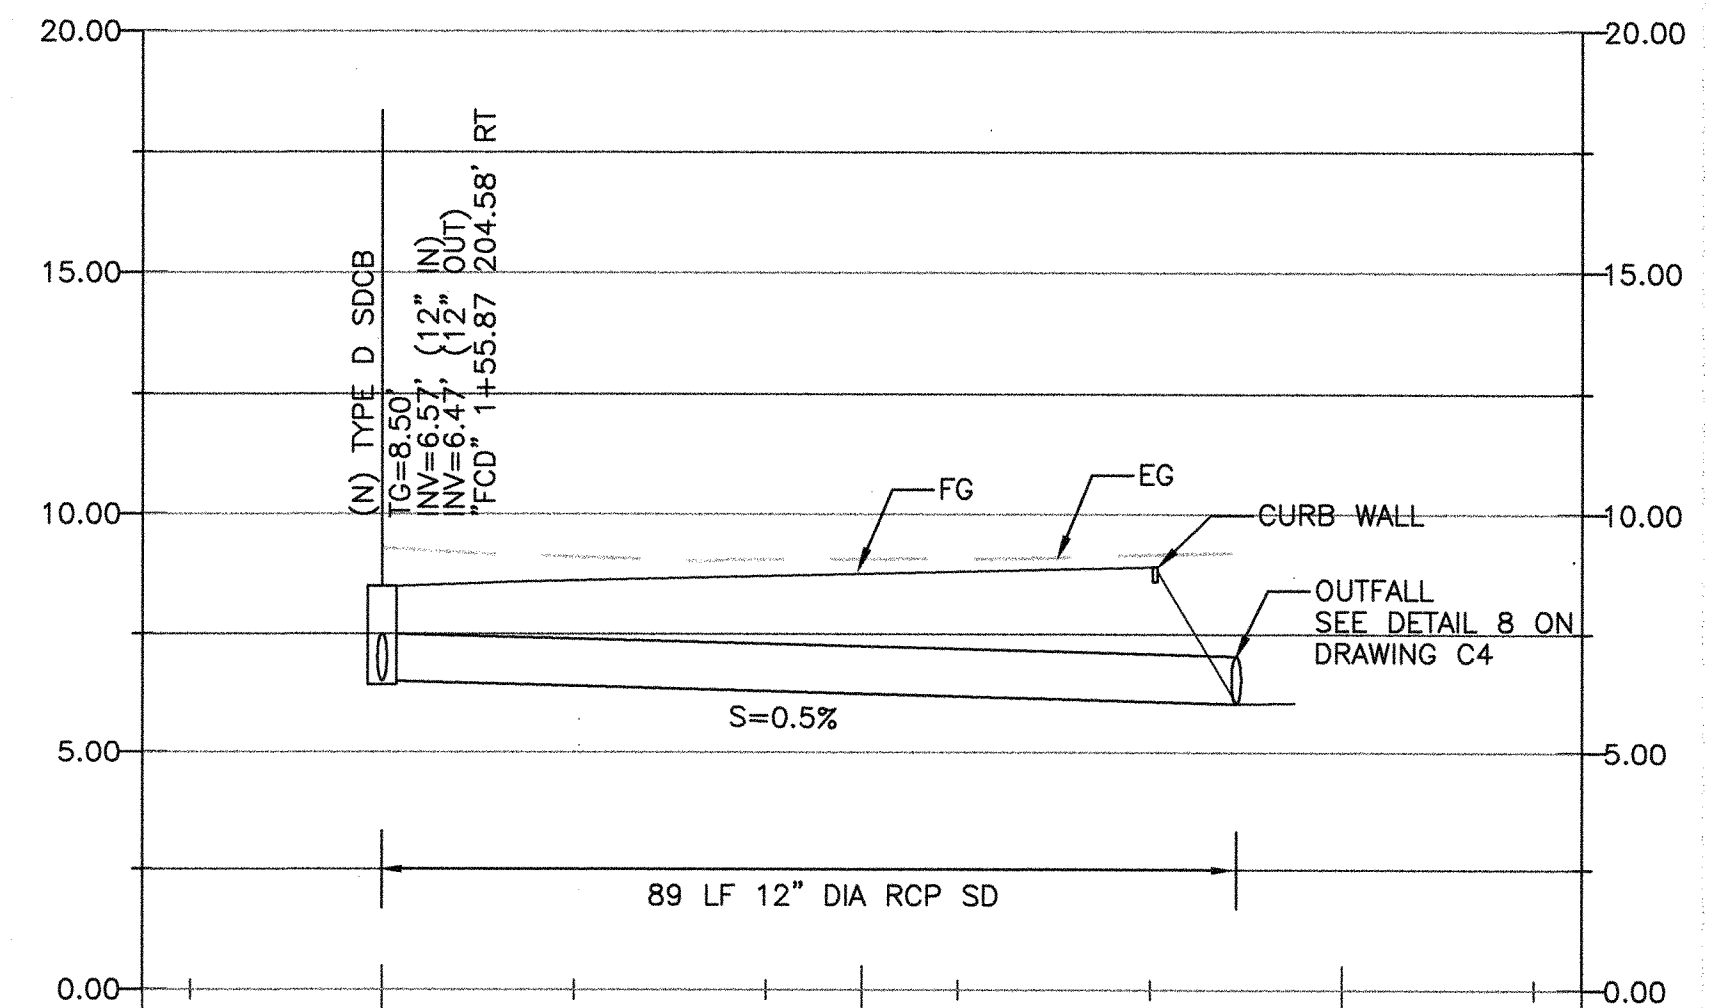

6 STORM DRAIN PROFILE
SCALE: HORIZONTAL 1"=20'
VERTICAL 1"=4'

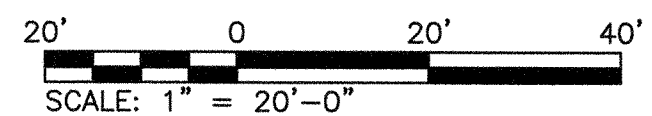

CAUTION: THIS PLAN MAY BE REDUCED

0 1" 3" ORIGINAL SCALE

PROJECT NO. A10081001

REFERENCES:

HORIZONTAL: NAD83(2011)
VERTICAL: NAVD83
PLANFILE: 272-26

CAUTION:
CHECK TRACING FOR LATEST REVISIONS

NO.	REVISIONS	DATE	REV'D	APP'D

DRAWN S. HUYNH
DESIGNED R. CRAWFORD C 63316
CHECKED M. CANEPA C 48676
REG. ENGINEER NO.
REG. ENGINEER NO.


PORT OF OAKLAND
530 WATER ST. OAKLAND, CALIFORNIA

M
M
MOTT
MACDONALD


OAKLAND INTERNATIONAL AIRPORT
OAK RENTAL CAR CENTER
IMPROVEMENTS
DRAINAGE PROFILE 1 OF 2

REGISTERED PROFESSIONAL ENGINEER
No. 253294
Exp. 06-30-17
CIVIL
STATE OF CALIFORNIA
DATE: 01-13-17
SCALE: AS SHOWN
SHEET: 19 OF 53 SHEETS
GR3 AA-4193


PRINT DATE: 01-19-17 14:16:13 C:\pwworking\hmm\water_wastewater\hen68848\0221851\4193-020.dwg Printed by: HEN68848

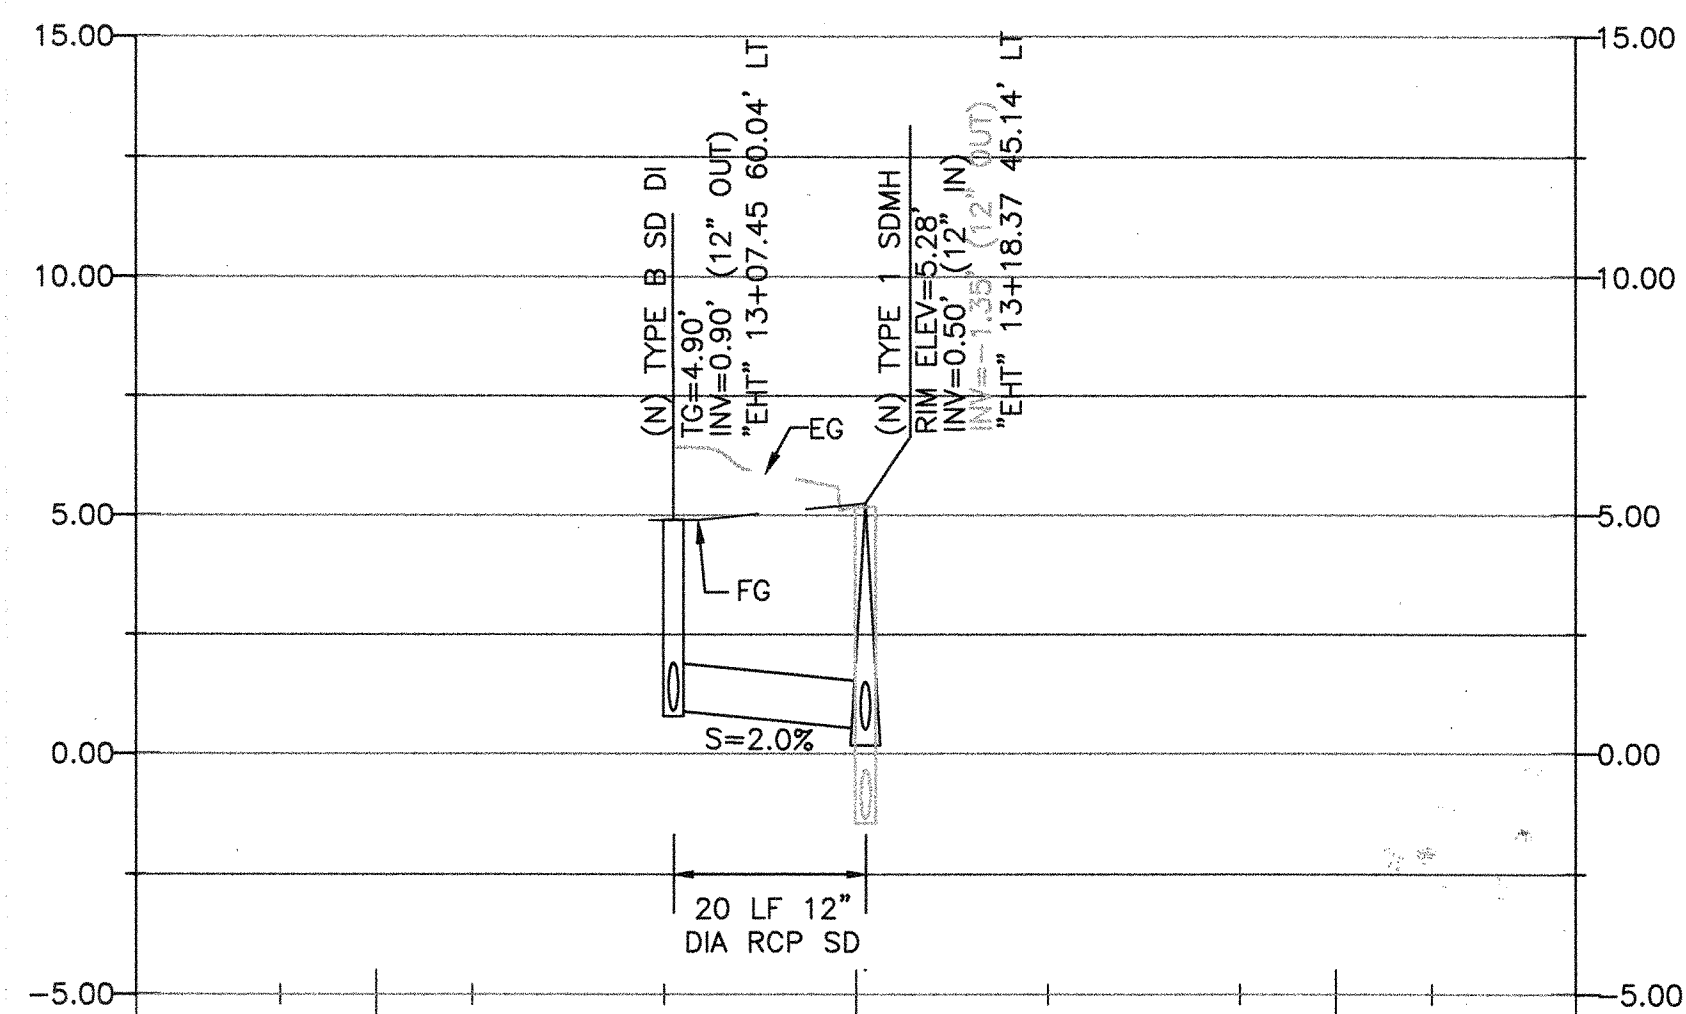


7 STORM DRAIN PROFILE
SCALE: HORIZONTAL 1"=20'
VERTICAL 1"=4'

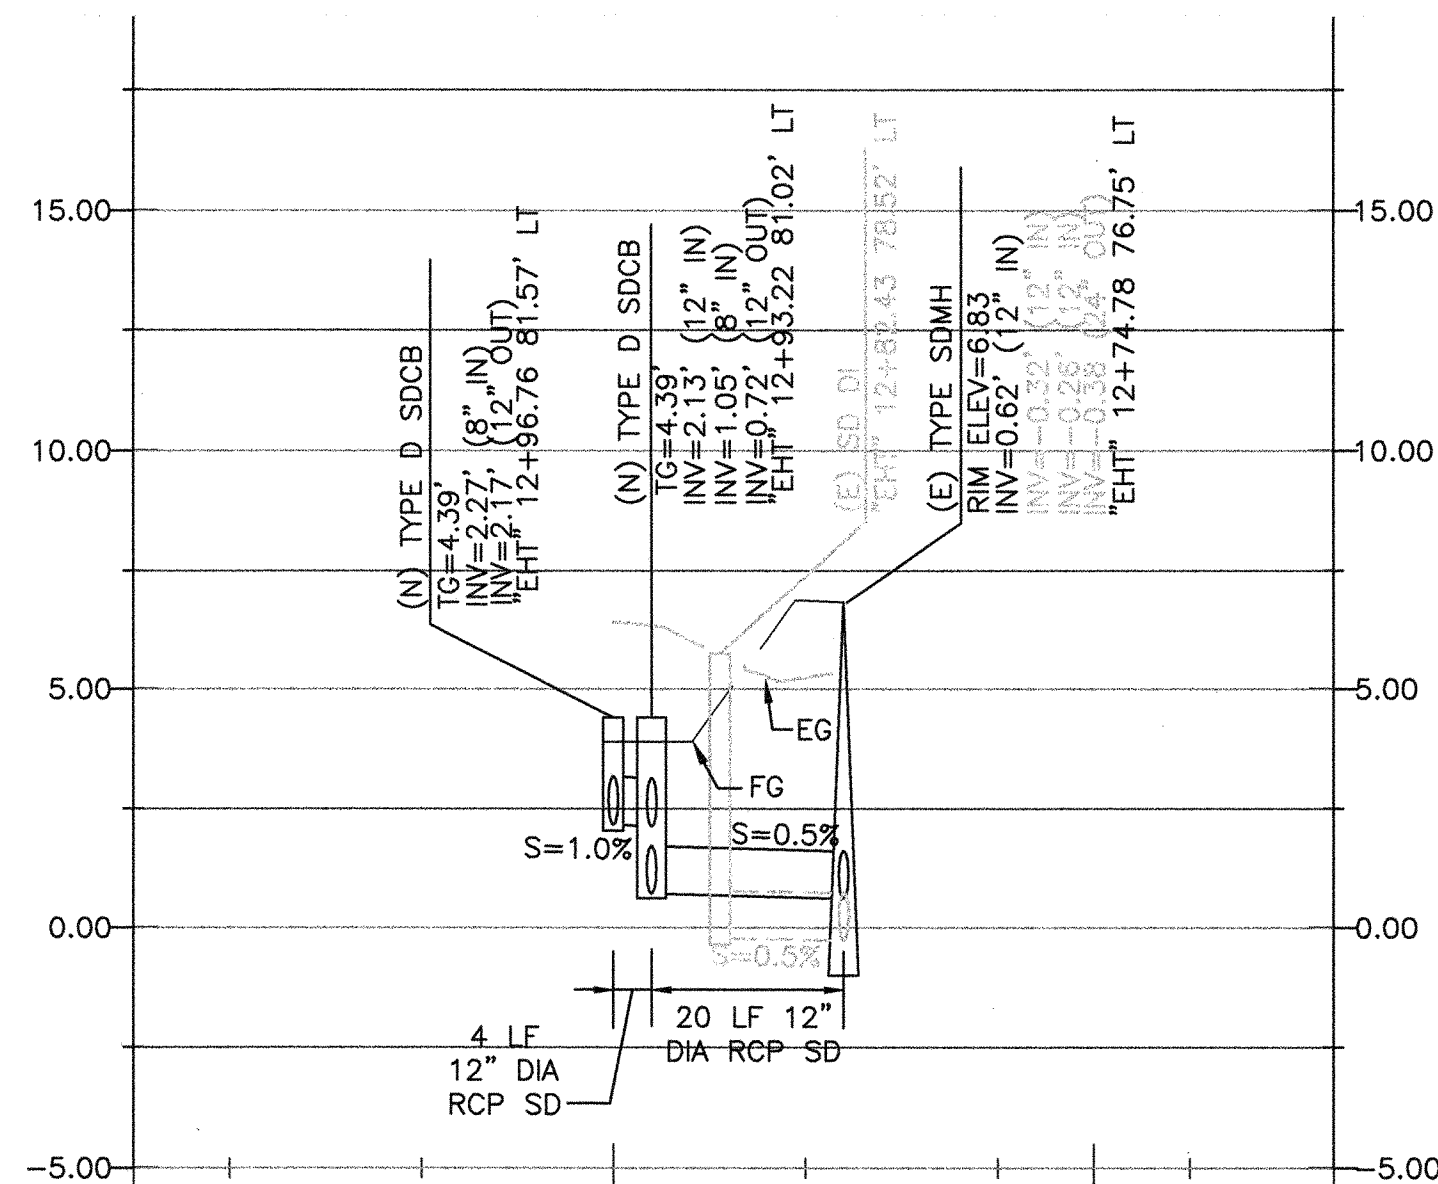


8 STORM DRAIN PROFILE
SCALE: HORIZONTAL 1"=20'
VERTICAL 1"=4'

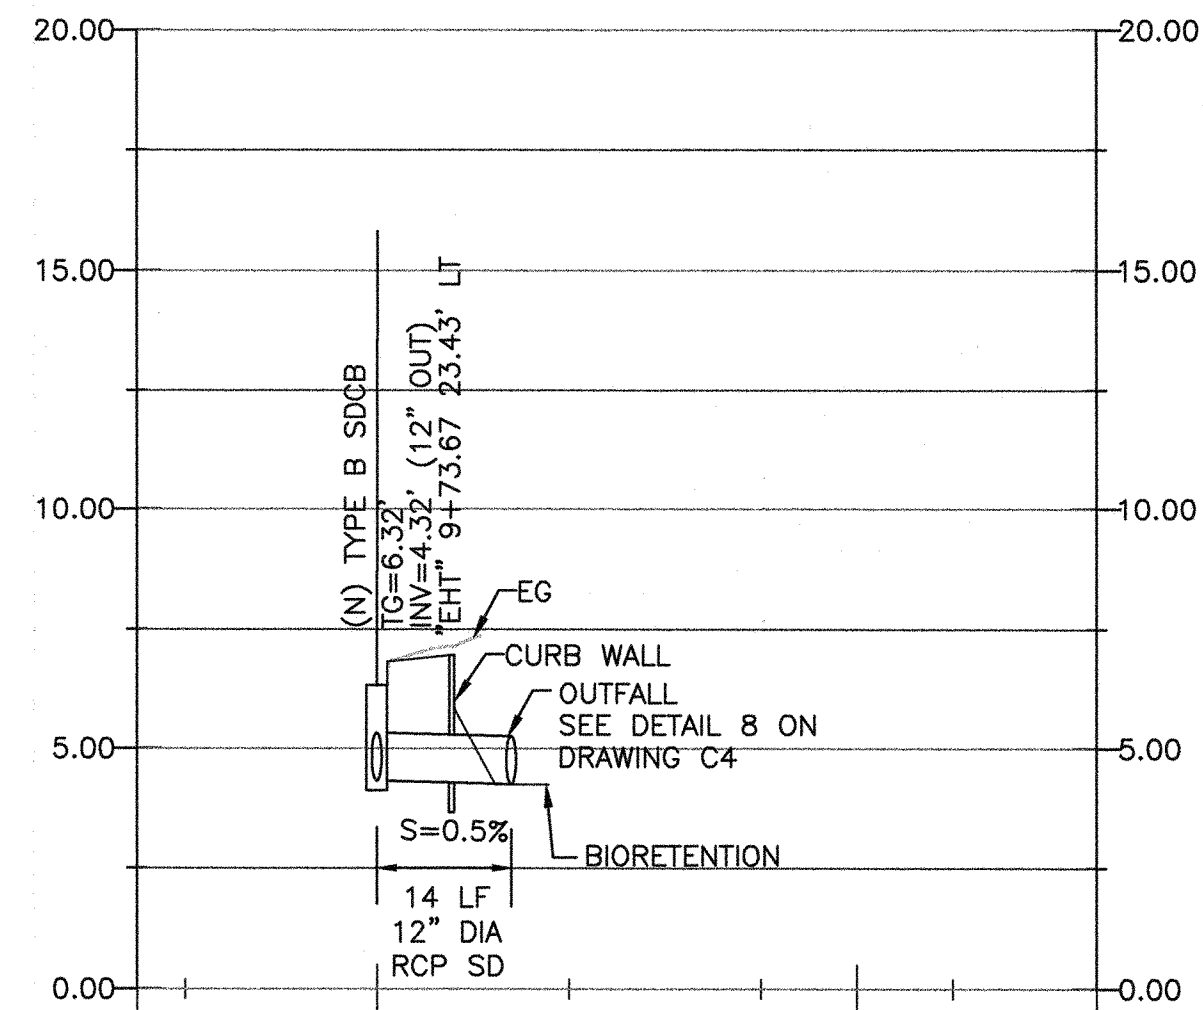


9 STORM DRAIN PROFILE
SCALE: HORIZONTAL 1"=20'
VERTICAL 1"=4'

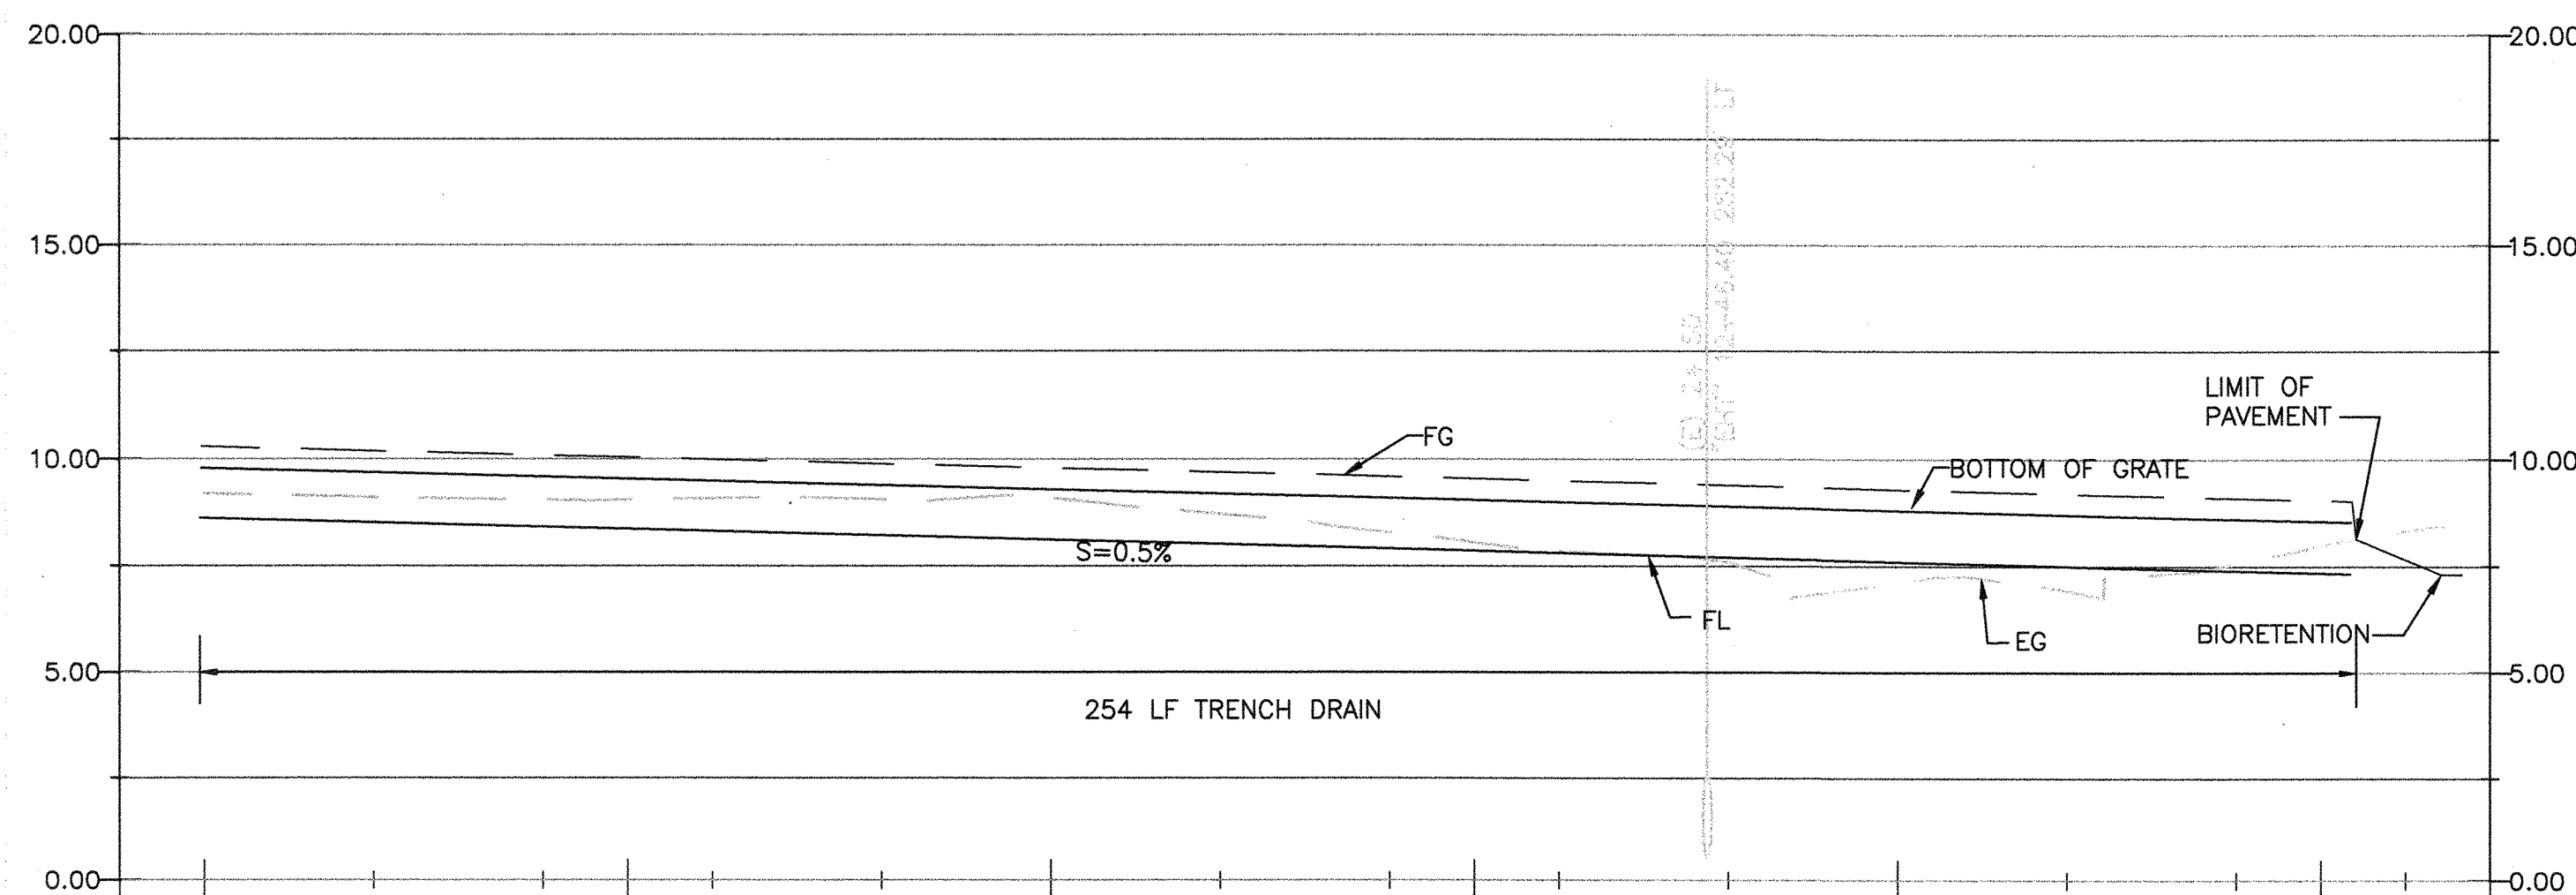


10 STORM DRAIN PROFILE
SCALE: HORIZONTAL 1"=20'
VERTICAL 1"=4'

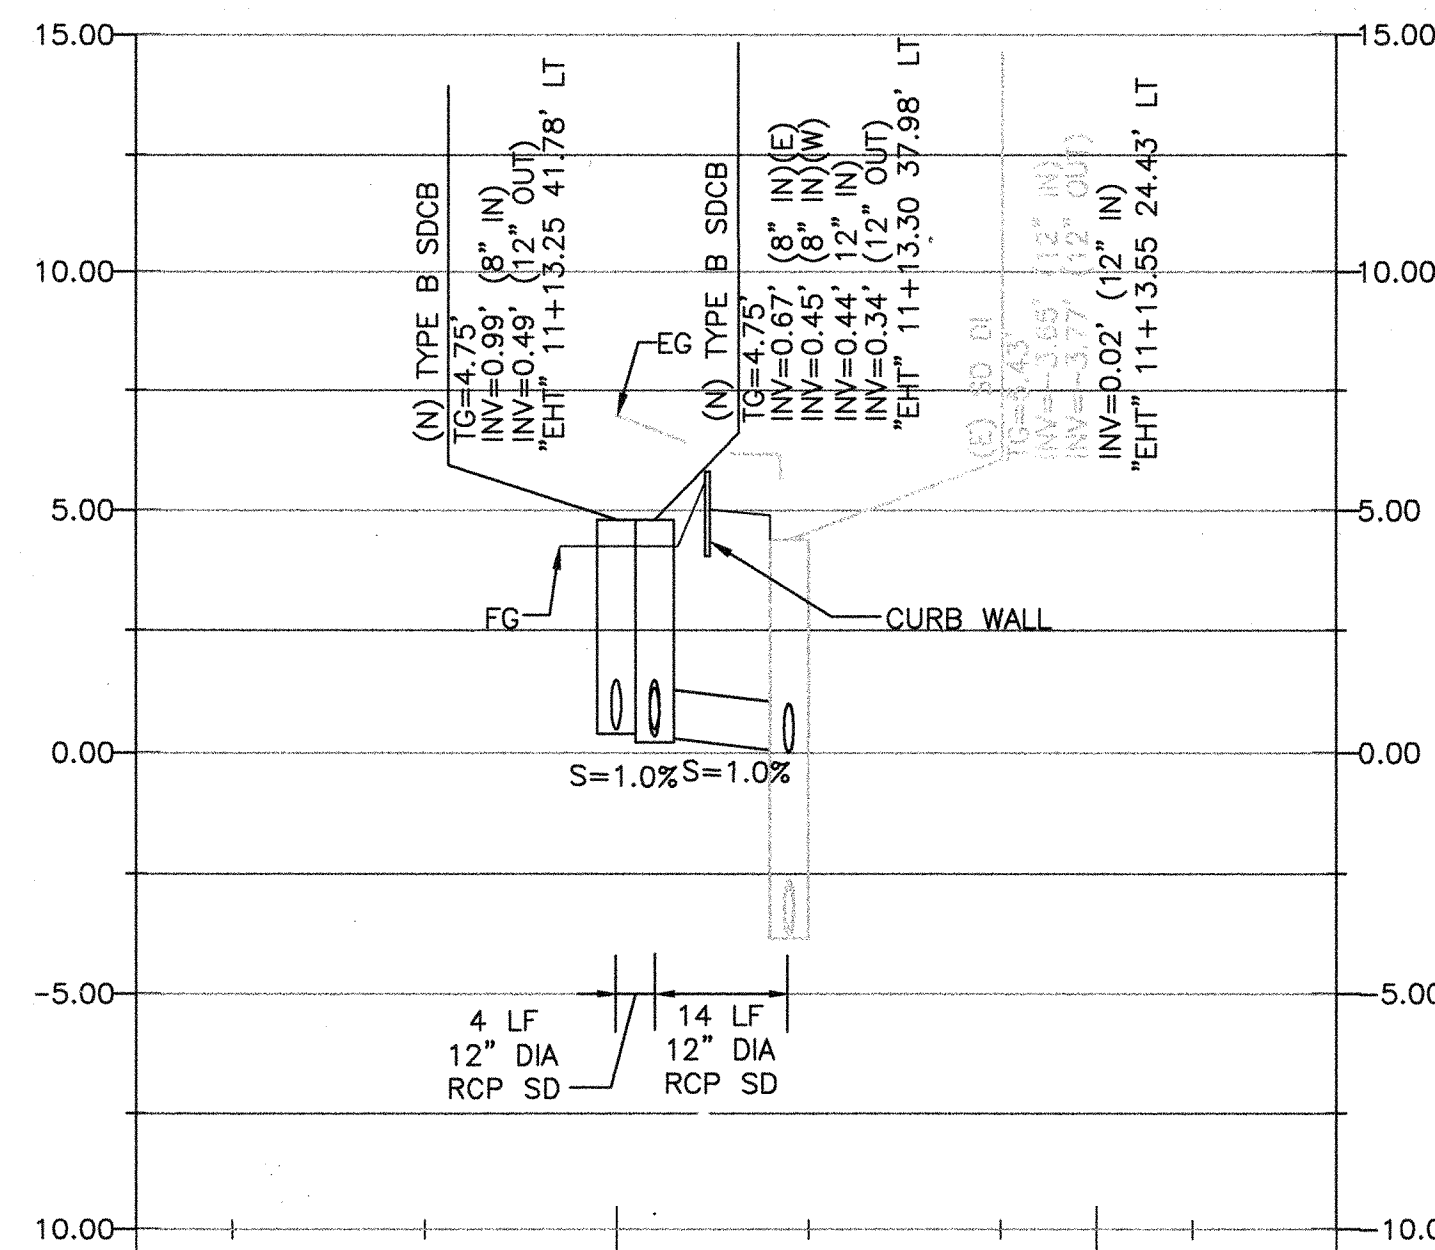

11 STORM DRAIN PROFILE
SCALE: HORIZONTAL 1"=20'
VERTICAL 1"=4'

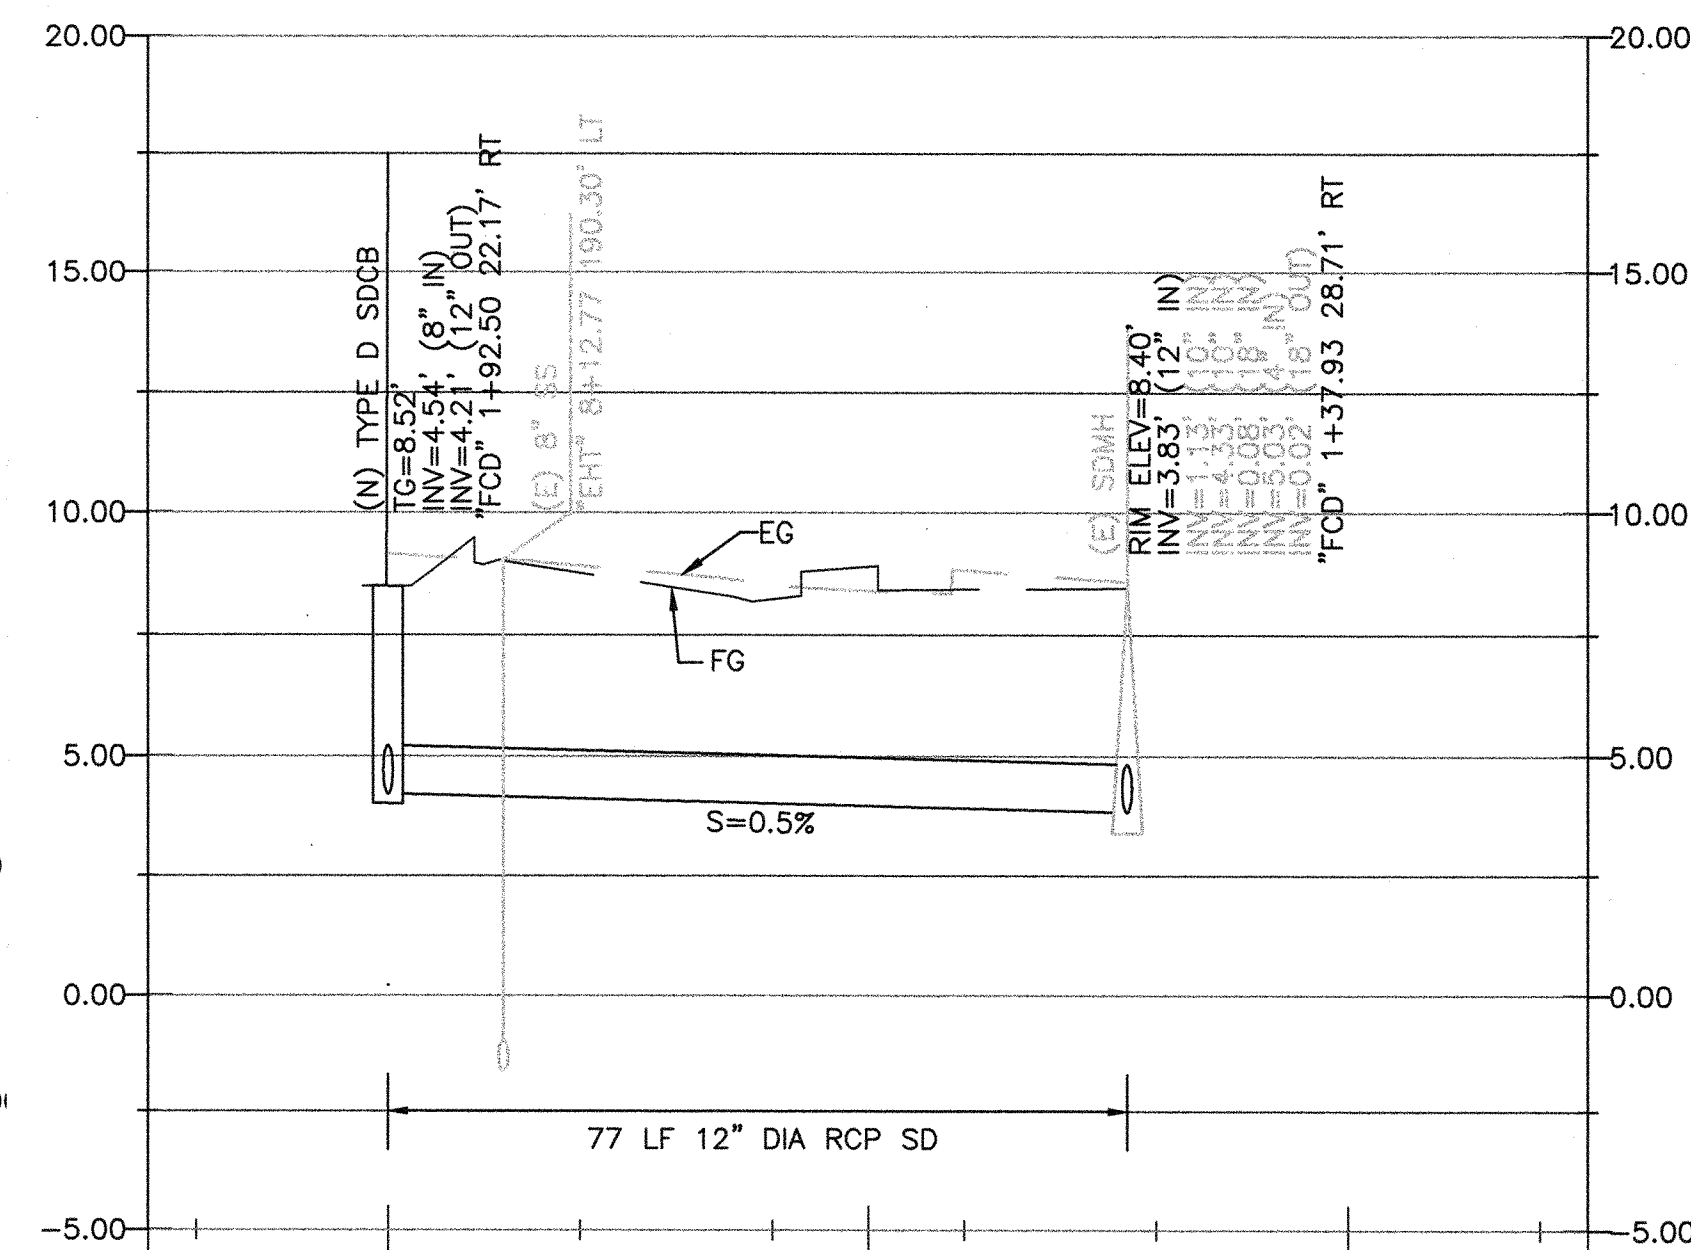

12 STORM DRAIN PROFILE
SCALE: HORIZONTAL 1"=20'
VERTICAL 1"=4'

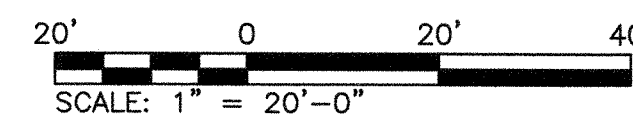

CAUTION: THIS PLAN MAY BE REDUCED



PROJECT NO. A10081001

REFERENCES:

HORIZONTAL: NAD83(2011)
VERTICAL: NAVD88
PLANFILE: 272-28

CAUTION:
CHECK TRACING FOR LATEST REVISIONS

NO.	REVISIONS	DATE	REV'D	APP'D

DRAWN **A. HENSCHKE**
DESIGNED **R. CRAWFORD** C. 63316
REG. ENGINEER NO.
CHECKED **M. CANEPA** C. 48676
REG. ENGINEER NO.

PORT OF OAKLAND
530 WATER ST. OAKLAND, CALIFORNIA

M M
MOTT
MACDONALD

OAKLAND INTERNATIONAL AIRPORT
OAK RENTAL CAR CENTER
IMPROVEMENTS
DRAINAGE PROFILE 2 OF 2

REGISTERED PROFESSIONAL ENGINEER
No. 003304
Exp. 06-30-17
CIVIL
STATE OF CALIFORNIA
DATE: 01-13-17
SCALE: AS SHOWN
SHEET: 20 OF 53 SHEETS
GR4 AA-4193

LAYOUT GENERAL NOTES

1. FOR DEMOLITION SEE EXISTING CONDITIONS AND DEMOLITION DRAWINGS.
2. FOR STORM DRAIN DESIGN SEE GRADING AND DRAINAGE DRAWINGS.
3. FOR UTILITY RELOCATION SEE UTILITY DRAWINGS.
4. ALL NORTHING AND EASTING COORDINATE POINTS ARE AT EDGE OF PAVEMENT.

LAYOUT NOTES

1. CONSTRUCT TYPE A CURB AND GUTTER PER CITY OF OAKLAND STANDARD DRAWING S-1 SHOWN ON DRAWING C6.
2. CONSTRUCT CURB TRANSITION DETAIL, SEE DETAIL 7 ON DRAWING C5
3. 6' CHAIN LINK FENCE WITH BARBED WIRE. SEE DETAIL 5 ON DRAWING C5.
4. NOT USED
5. CONSTRUCT TYPE A1 CURB PER CALTRANS STANDARD PLAN A87A.
6. RELOCATE BIKE RACK.
7. CONSTRUCT VALLEY GUTTER PER DETAIL 2 ON DRAWING C5.
8. CONSTRUCT CURB WALL PER DETAIL 1 ON DRAWING C4.
9. METAL BEAM GUARDRAIL PER CALTRANS STANDARD PLAN A77L1 AND DETAIL 9 ON DRAWING C4.
10. CONSTRUCT CURB RAMP CASE C MODIFIED PER DETAIL 4 ON DRAWING C5.
11. DETECTABLE WARNING SURFACE PER CALTRANS STANDARD PLAN RSPA88A.
12. CONSTRUCT PAVEMENT SECTION PER PAVEMENT SECTION TABLE ON DRAWING L1.
13. 4' PEDESTRIAN GATE PER CALTRANS STANDARD PLAN RSPA85A.
14. CONSTRUCT ISLAND PAVING PER DETAIL 3 ON DRAWING C5.
15. PLACE SALVAGED K-RAIL AS DIRECTED BY PORT ENGINEER.
16. CONSTRUCT 2' WIDE CURB OPENING PER DETAIL 2 ON DRAWING C4.
17. RAISED CROSSWALK PER DETAIL 6 ON DRAWING C5.
18. CONSTRUCT TRENCH DRAIN PER DETAIL 6 ON DRAWING C4.
19. ELECTRICAL SERVICE PEDESTAL, SEE LT3
20. 42' DOUBLE SWING GATE PER CALTRANS STANDARD PLAN RSP A85.
21. 3' WIDE CONCRETE PEDESTRIAN PATH. SEE DETAIL 8 ON DRAWING C3.

Curve Table			
Curve #	Radius	Length	Delta
C1	25.00	39.21	089°52'19.84"
C2	9.00	6.97	044°23'09.32"
C3	9.00	7.19	045°45'24.13"
C4	5.50	8.64	090°00'00.00"
C5	5.00	7.85	089°54'38.51"
C6	19.50	30.26	088°55'15.83"
C7	25.00	39.16	089°45'04.28"

NEW PAVEMENT SECTIONS

	LOCATION	AC TYPE A THICKNESS (IN)	AB TYPE B THICKNESS (IN)	ACB TYPE B THICKNESS (IN)
A	RYAN ST LOT	4	9	
B	INGRESS/EGRESS	4		10.5
C	L-825 LOT	4	9	
D	LANGLEY @ EARTHART	4		10.5

LAYOUT LEGEND

- AC PAVEMENT
- CONCRETE
- FENCE
- GUARDRAIL
- K-RAIL
- STORM DRAIN

CAUTION: THIS PLAN MAY BE REDUCED

0 1" 2" ORIGINAL SCALE

30' 0 30' 60'
SCALE: 1" = 30'-0"

PROJECT NO. A10081001

REFERENCES:

HORIZONTAL: NAD83(2011)
VERTICAL: NAVD83
PLANFILE 272-26CAUTION:
CHECK TRACING FOR LATEST REVISIONS

NO.	REVISIONS	DATE	REV'D	APP'D

DRAWN A. HENSCHKE

DESIGNED A. HENSCHKE C 81506

REG. ENGINEER NO.

CHECKED M. CANEPA C 48676

REG. ENGINEER NO.

PORT OF OAKLAND



530 WATER ST. OAKLAND, CALIFORNIA

M


M

MOTT
MACDONALD

OAKLAND INTERNATIONAL AIRPORT

OAK RENTAL CAR CENTER
IMPROVEMENTS

LAYOUT 1 OF 2

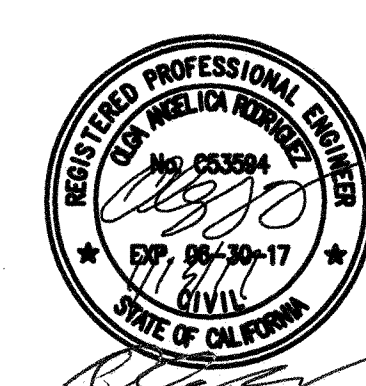

DATE: 01-13-17

SCALE: 1"=30'


SHEET: 21 OF 53 SHEETS

L1 AA-4193

LAYOUT GENERAL NOTES

1. SEE DRAWING L1 FOR LAYOUT GENERAL NOTES.

Curve Table			
Curve #	Radius	Length	Delta
C21	3.00	5.71	109°02'53.82"
C22	45.00	41.88	053°19'02.86"
C23	1.00	2.67	153°11'02.45"
C24	20.00	14.93	042°46'04.99"
C25	3.00	3.85	073°32'45.34"
C26	7.00	12.33	100°53'39.10"
C27	3.00	4.14	079°06'20.90"
C28	3.00	4.71	090°00'00.00"
C29	1.00	1.57	089°58'17.04"
C30	7.02	14.70	119°55'53.71"
C31	10.00	14.10	080°47'41.08"
C32	50.00	18.09	020°43'34.97"
C33	5.00	7.85	090°00'00.00"
C34	30.00	19.08	036°26'14.54"
C35	5.00	8.48	097°09'31.79"
C36	70.00	13.49	011°02'43.79"
C37	10.45	22.98	126°01'46.76"
C38	5.30	13.39	144°46'22.07"
C39	60.00	31.81	030°22'47.85"
C40	3.00	6.38	121°49'16.63"
C41	8.00	8.12	058°07'33.29"
C42	3.00	4.64	088°36'40.14"
C43	15.00	15.57	059°28'54.24"
C45	60.00	58.23	055°36'19.88"
C46	51.68	8.94	009°54'54.11"
C47	45.91	26.45	033°00'56.65"
C48	11.00	18.99	098°55'21.44"
C49	72.00	113.27	090°08'00.68"
C50	52.43	54.02	059°02'11.62"
C51	64.57	35.49	031°29'22.93"




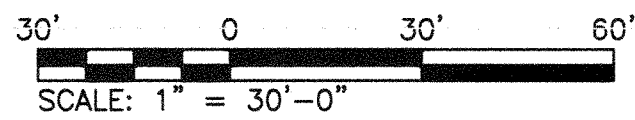


LAYOUT LEGEND

- AC PAVEMENT
- CONCRETE
- FENCE
- GUARDRAIL
- K-RAIL

LAYOUT NOTES

- CONSTRUCT TYPE A CURB AND GUTTER PER CITY OF OAKLAND STANDARD DRAWING S-1 SHOWN ON DRAWING C6.
- CONSTRUCT SIDEWALK PER DETAIL 1 SHOWN ON DRAWING C5.
- 6" CHAIN LINK FENCE WITH BARBED WIRE. SEE DETAIL 5 ON DRAWING C5.
- CONSTRUCT CURB RAMP CASE A PER CALTRANS STANDARD PLAN A88A.
- CONSTRUCT TYPE A1 CURB PER CALTRANS STANDARD PLAN A87A.
- RELOCATE BIKE RACK.
- CONSTRUCT VALLEY GUTTER PER DETAIL 2 ON DRAWING C5.
- CONSTRUCT CURB WALL PER DETAIL 1 ON DRAWING C4.
- METAL BEAM GUARDRAIL PER CALTRANS STANDARD PLAN A77L1 AND DETAIL 9 ON DRAWING C4
- CONSTRUCT CURB RAMP CASE C MODIFIED PER DETAIL 4 ON DRAWING C5.
- DETECTABLE WARNING SURFACE PER CALTRANS STANDARD PLAN RSPA88A.
- CONSTRUCT PAVEMENT SECTION PER PAVEMENT SECTION TABLE ON DRAWING L1.
- 4' PEDESTRIAN GATE PER CALTRANS STANDARD PLAN RSPA85A.
- CONSTRUCT ISLAND PAVING PER DETAIL 3 ON DRAWING C5.
- PLACE SALVAGED K-RAIL AS DIRECTED BY PORT ENGINEER.
- CONSTRUCT 2' WIDE CURB OPENING PER DETAIL 2 ON DRAWING C4.
- RAISED CROSSWALK PER DETAIL 6 ON DRAWING C5.
- CONSTRUCT TRENCH DRAIN PER DETAIL 6 ON C4.
- ELECTRICAL SERVICE PEDESTAL SEE LT3
- 32' DOUBLE SWING GATE PER CALTRANS STANDARD PLAN RSP A85.

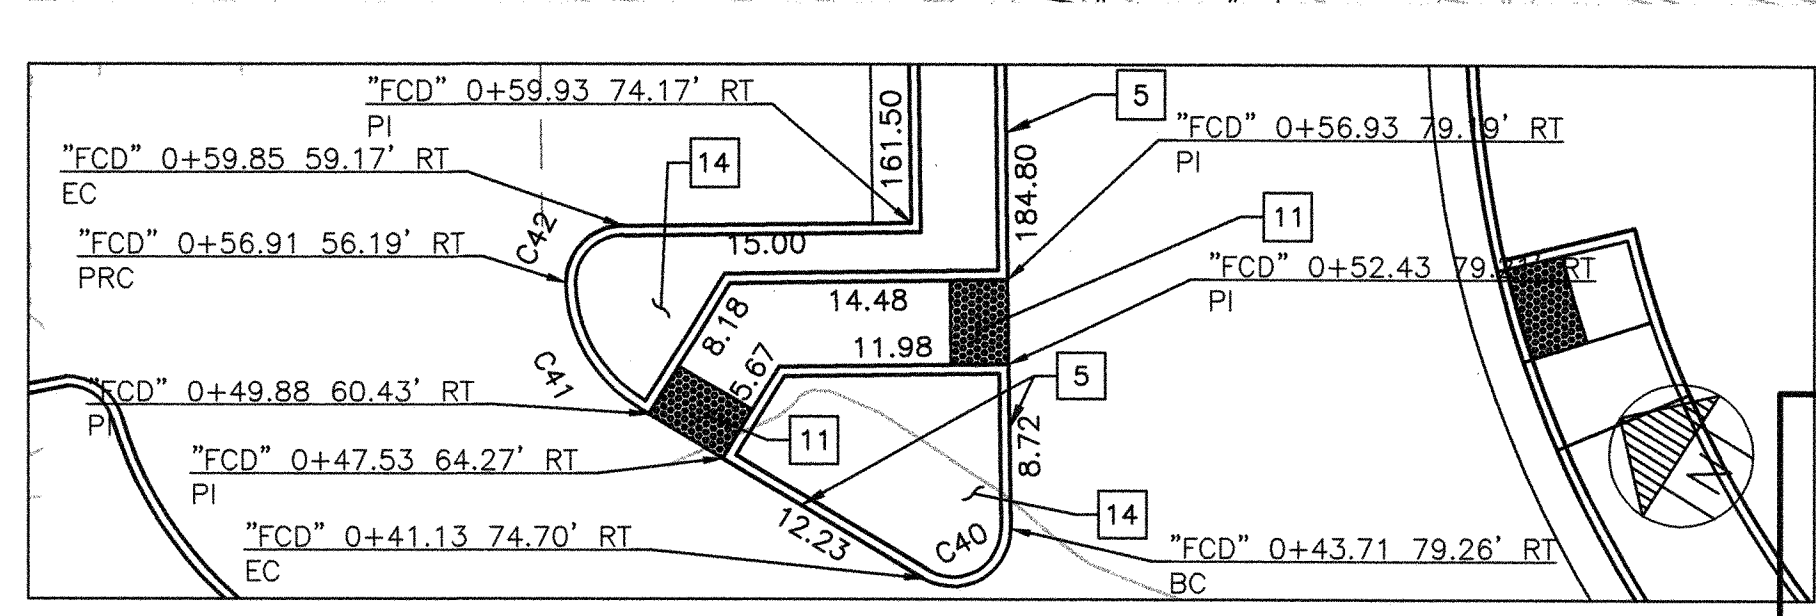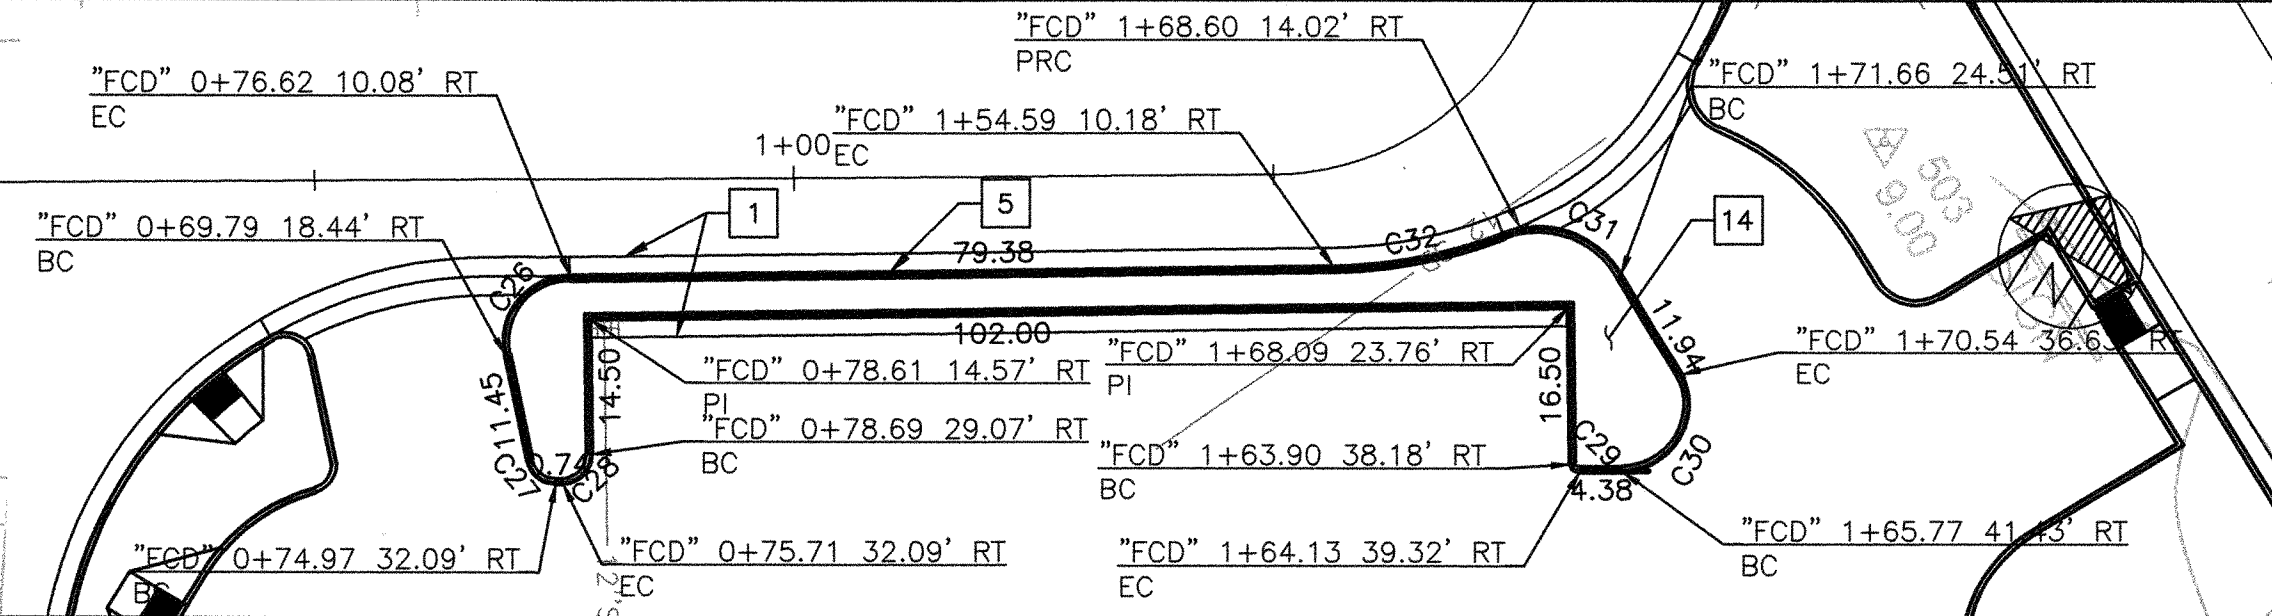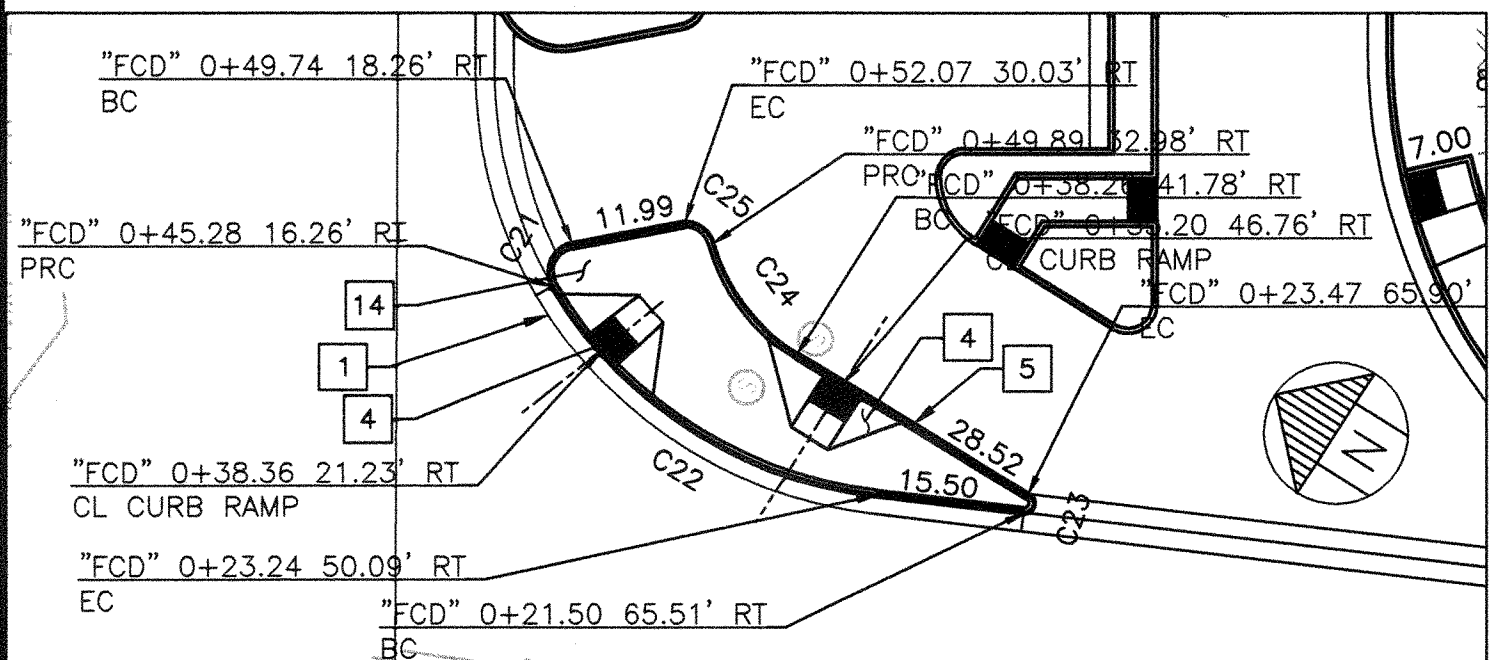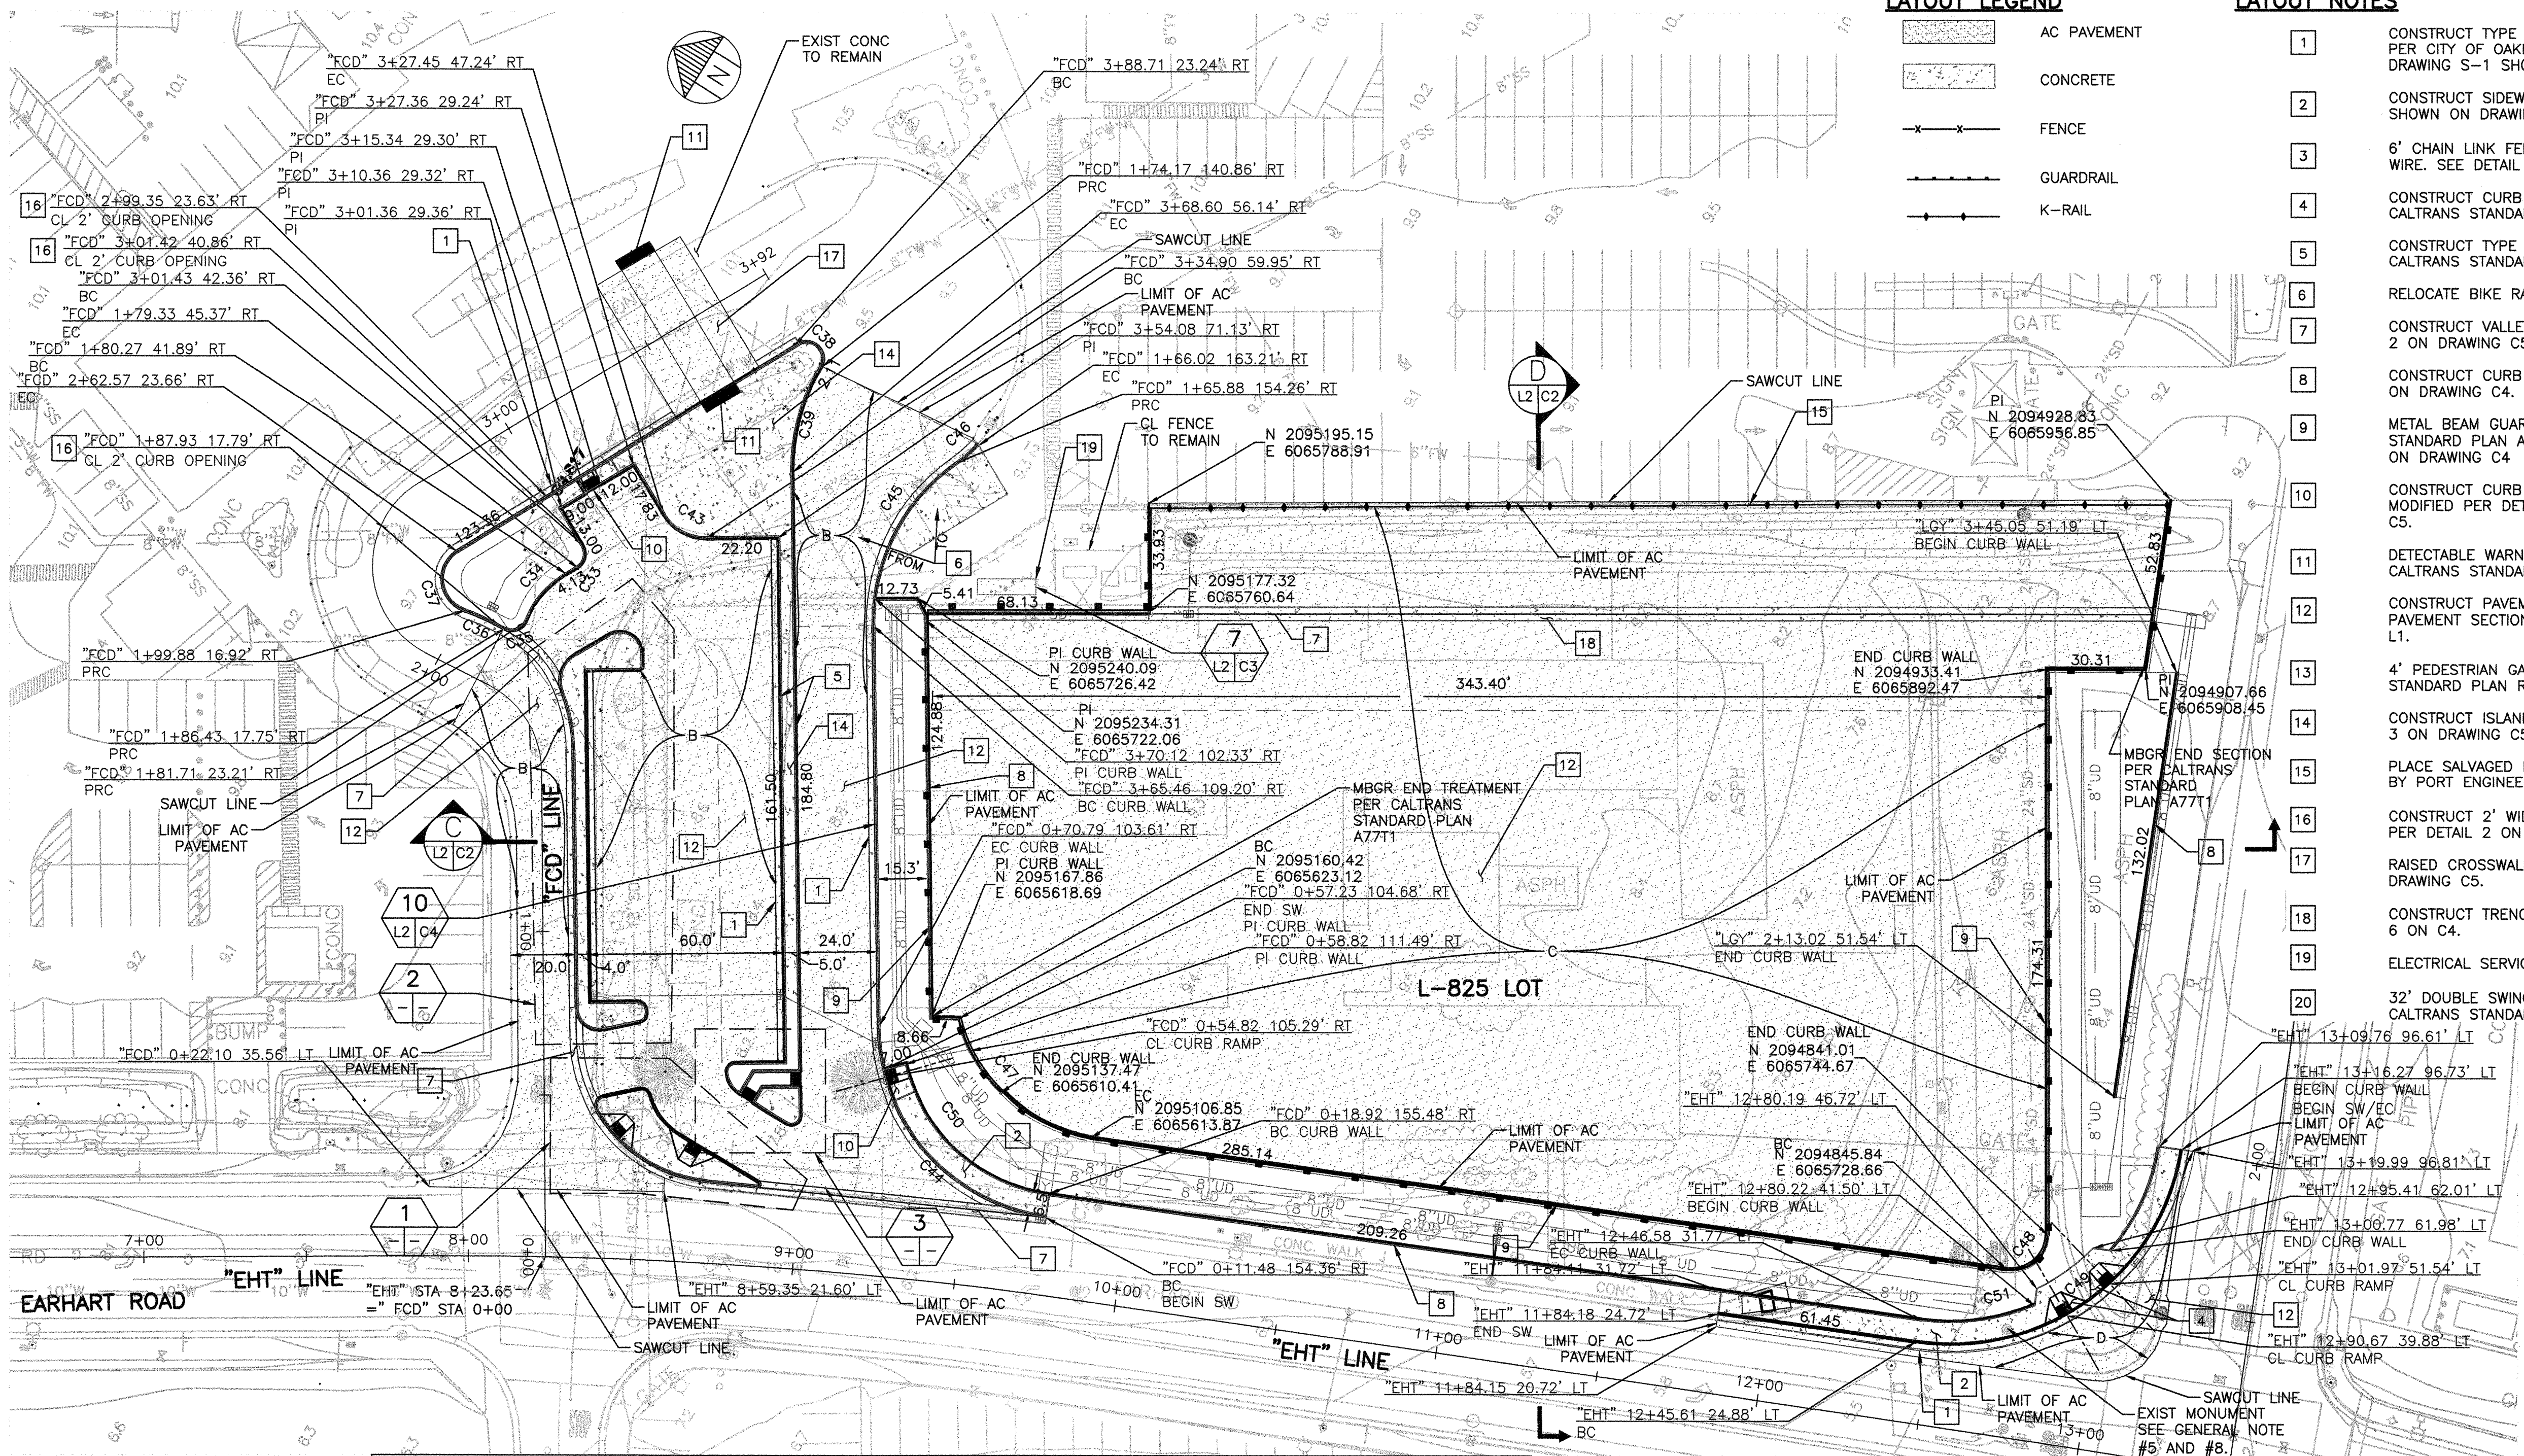

1 EARHART CONCRETE ISLAND

2 FAIRCHILD CONCRETE ISLAND

3 ISLAND PASSAGEWAY

PROJECT NO. A1005/001

REFERENCES:

HORIZONTAL: NAD83(2011)
VERTICAL: NAVD88
PLANFILE 272-26

CAUTION:
CHECK TRACING FOR LATEST REVISIONS

NO.	REVISIONS	DATE	REV'D	APP'D

DRAWN A. HENSCHKE

DESIGNED A. HENSCHKE C 81506

CHECKED M. CANEPA C 48676

PORT OF OAKLAND

530 WATER ST. OAKLAND, CALIFORNIA

MOTT MACDONALD

OAKLAND INTERNATIONAL AIRPORT

OAK RENTAL CAR CENTER IMPROVEMENTS

LAYOUT 2 OF 2


DATE: 04-13-17

SCALE: 1"=30'

SHEET: 22 OF 53 SHEETS

L2 AA-4193



1. FOR STORM DRAIN RELOCATION AND DESIGN SEE GRADING AND DRAINAGE DRAWINGS.
2. FOR PULL BOXES/MANHOLES IN TRAFFIC AREAS, INCLUDING VEHICLE TRAFFIC AND PEDESTRIAN TRAFFIC, RAISE BOX COVER TO FLUSH WITH NEW GRADE. FOR PULL BOXES/MAHOLES IN NON-TRAFFIC AREA, RAISED BOX COVER TO 2" ABOVE NEW GRADE AND PROVIDE ASPHALT/CONCRETE/DIRT TO MATCH SURROUNDING AND AS REQUIRED TO GENTLY SLOPE AWAY FROM RIM TO FINISHED GRADE.
3. REPLACE THE EXISTING PULL BOX WITH H-20 TRAFFIC BOX. BOX COVER SHALL BE FLUSH WITH THE NEW GRADE. EXISTING CONDUITS AND WIRINGS TO REMAIN UNCHANGED UNLESS OTHER NOTED. MAKE ADJUSTMENT TO CONDUITS ENTERING THE BOX IF NECESSARY.

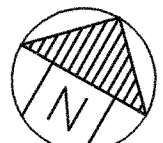

1	AA-4193
---	---------

UTILITY GENERAL NOTES

1. SEE DRAWING U1 FOR UTILITY GENERAL NOTES.

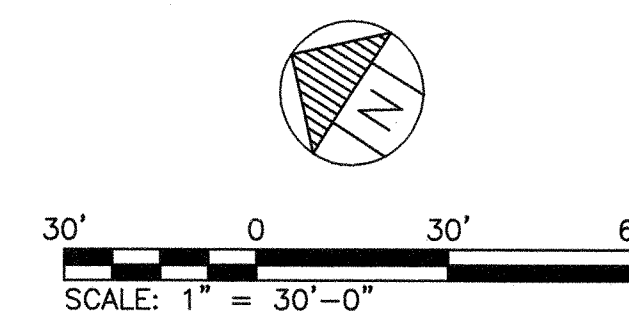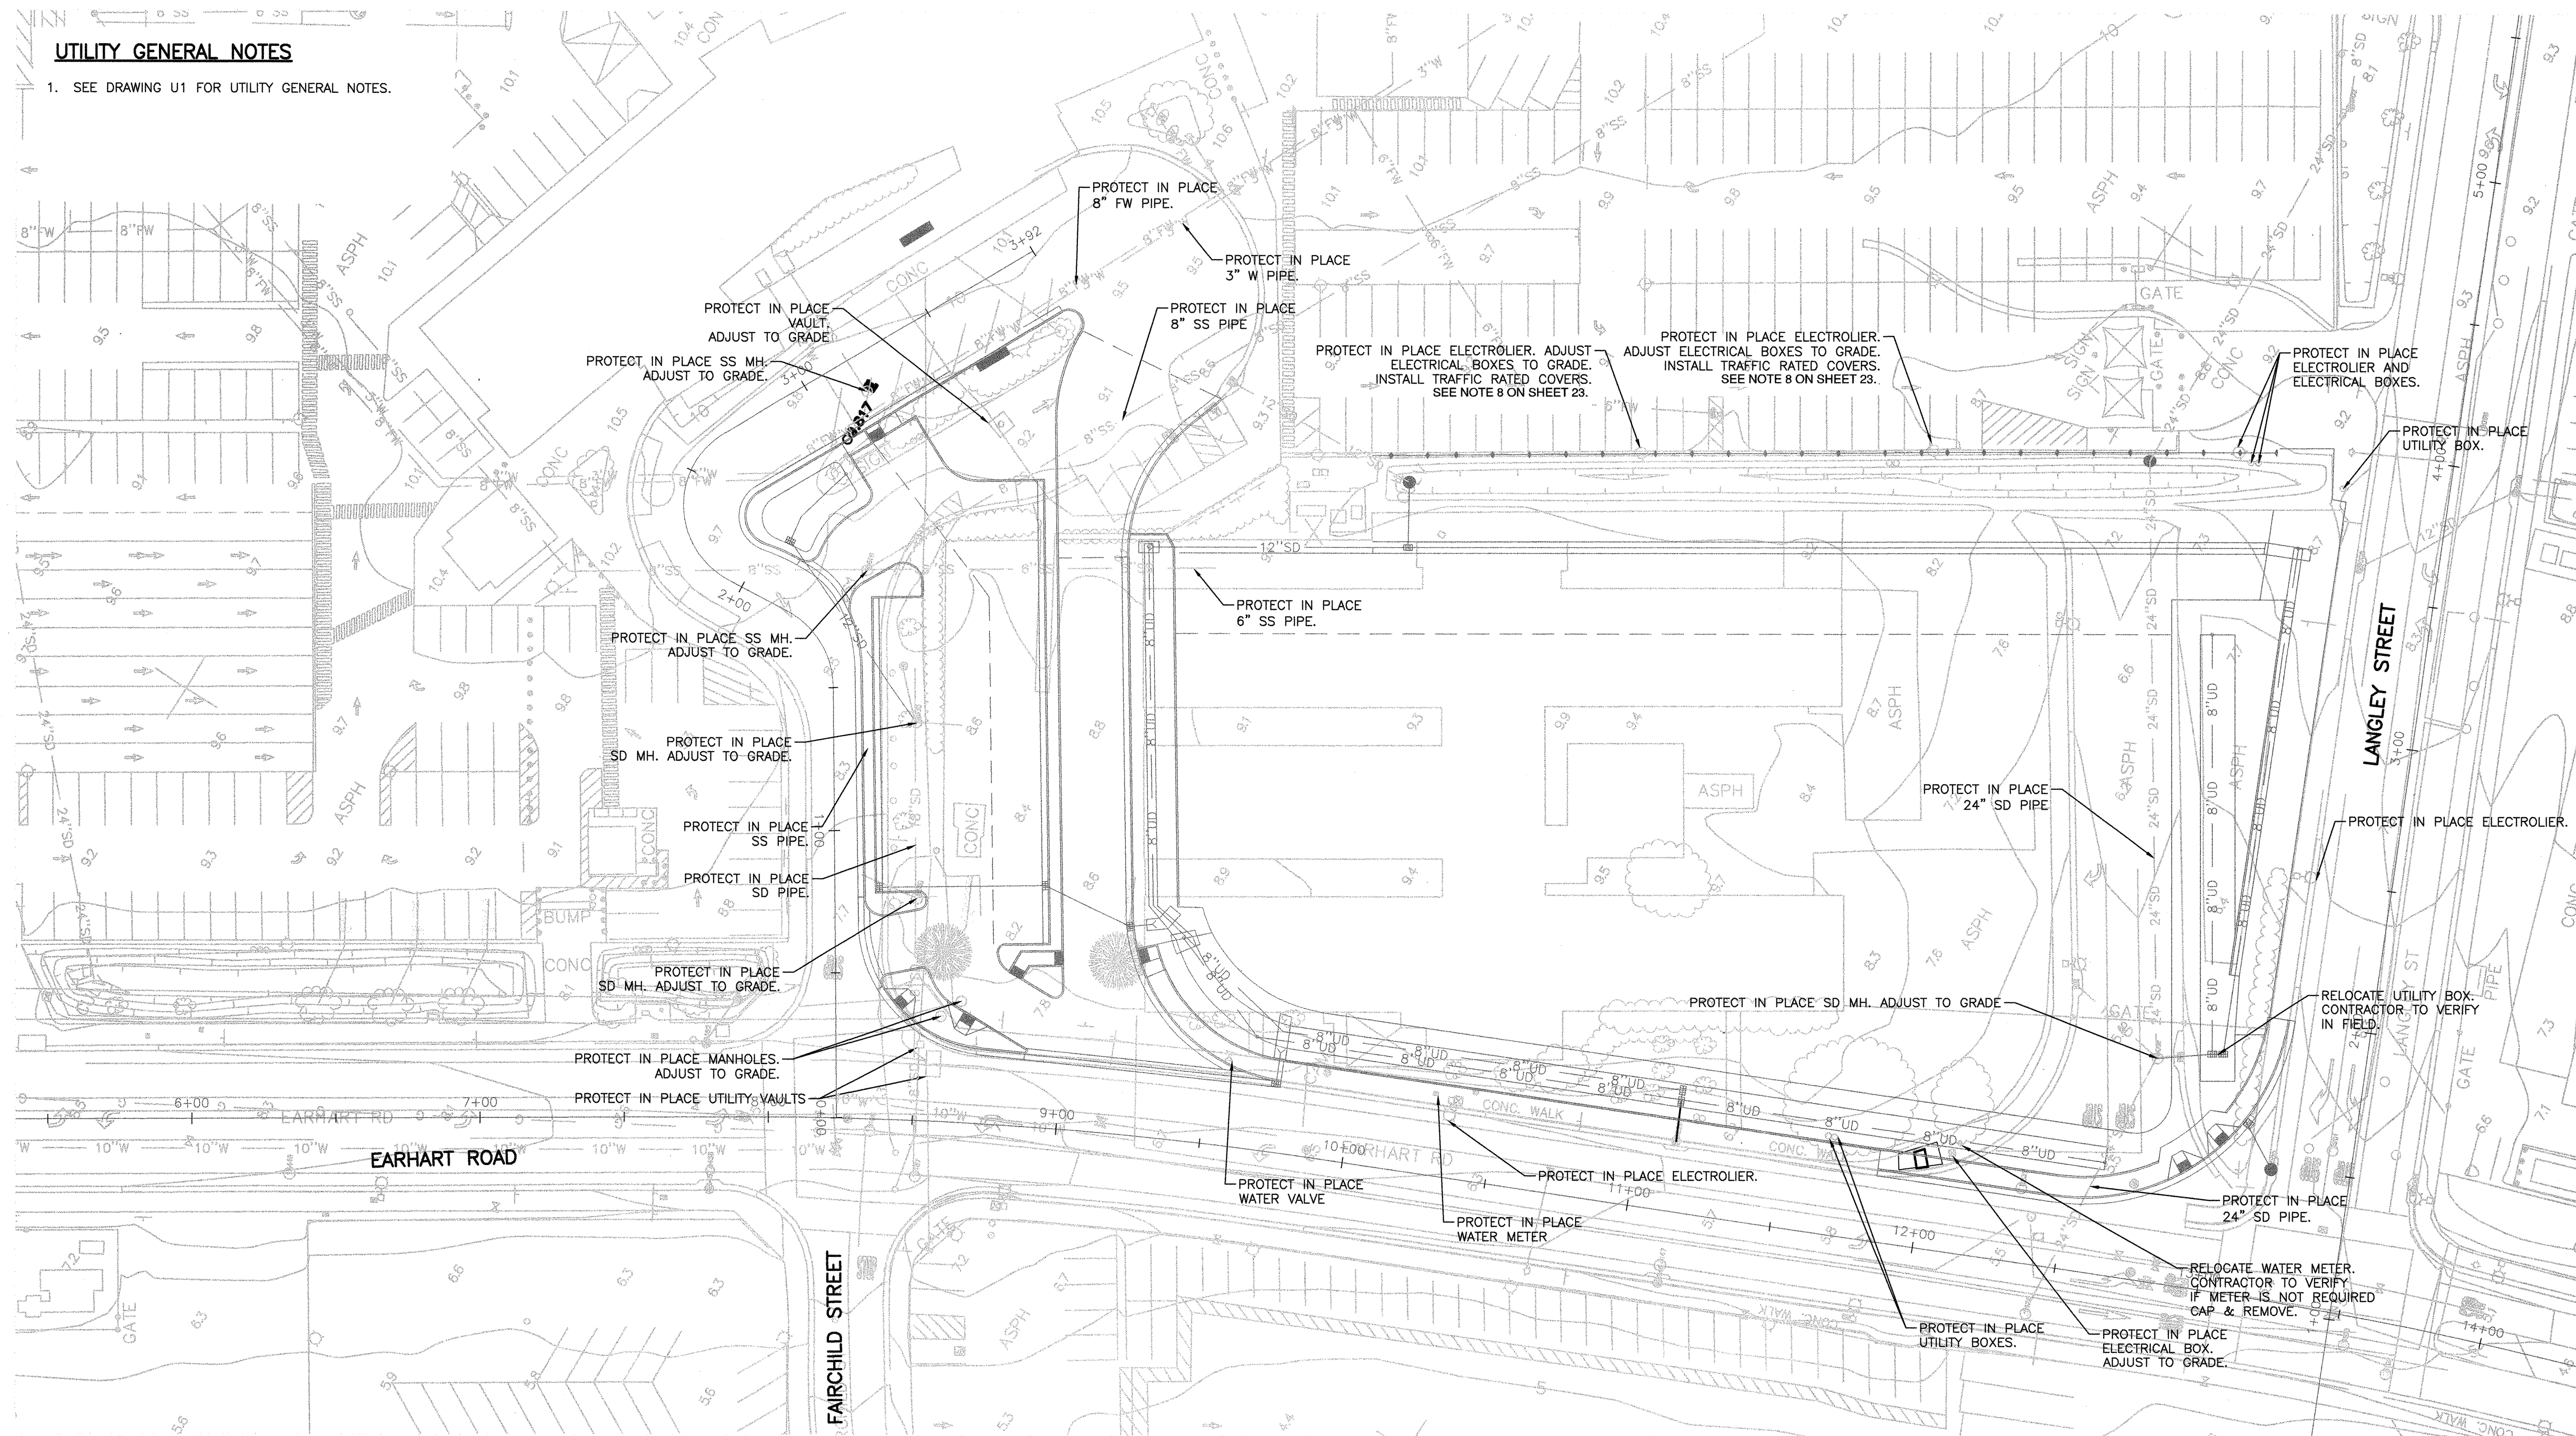

CAUTION: THIS PLAN MAY BE REDUCED

0 1' 2' ORIGINAL SCALE

PROJECT NO. A10081001

REFERENCES:

HORIZONTAL: NAD83(2011)
VERTICAL: NAVD88
PLANFILE: 272-26

CAUTION:
CHECK TRACING FOR LATEST REVISIONS

NO.	REVISIONS	DATE	REV'D	APP'D

DRAWN A. HENSCHKE
DESIGNED A. HENSCHKE C 81506
REG. ENGINEER NO.
CHECKED M. CANEPA C 48676
REG. ENGINEER NO.


PORT OF OAKLAND
530 WATER ST. OAKLAND, CALIFORNIA

M M
MOTT MACDONALD

OAKLAND INTERNATIONAL AIRPORT

**OAK RENTAL CAR CENTER
IMPROVEMENTS**

UTILITY 2 OF 2

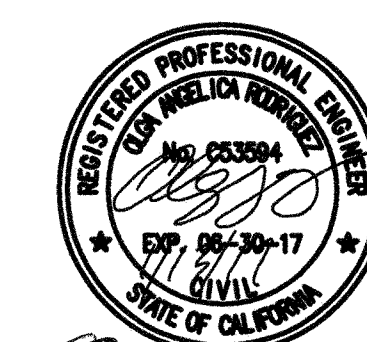

DATE: 01-13-17

SCALE: 1"=30'

SHEET: 24 OF 53 SHEETS

U2 AA-4193

RYAN STREET
NTS

A
L1 C1
RYAN STREET LOT
NTS

RING ROAD
NTS

EARHART ROAD
NTS

B
L1 C1
RYAN STREET LOT
NTS

MATCHLINE—SEE BELOW

MATCHLINE—SEE ABOVE

NOTES:
1. SEE GR1, GR2 FOR GRADING

CAUTION: THIS PLAN MAY BE REDUCED

0 1" 2" ORIGINAL SCALE

PROJECT NO. A10081001

REFERENCES:

HORIZONTAL: NAD83(2011)
VERTICAL: NAVD83
PLANFILE 272-26

CAUTION:
CHECK TRACING FOR LATEST REVISIONS

NO.	REVISIONS	DATE	REV'D	APP'D


DRAWN V. ORTEGA
DESIGNED O. RODRIGUEZ C 52594
REG. ENGINEER NO.
CHECKED M. CANEPA C 48676
REG. ENGINEER NO.

PORT OF OAKLAND
530 WATER ST. OAKLAND, CALIFORNIA

M
M
MOTT
MACDONALD

OAKLAND INTERNATIONAL AIRPORT
OAK RENTAL CAR CENTER
IMPROVEMENTS
CROSS SECTION 1 OF 2


REGISTERED PROFESSIONAL ENGINEER
No. 253294
Exp. 06-30-17
STATE OF CALIFORNIA
DATE: 01-13-17
SCALE: NO SCALE
SHEET: 25 OF 53 SHEETS
C1 AA-4193

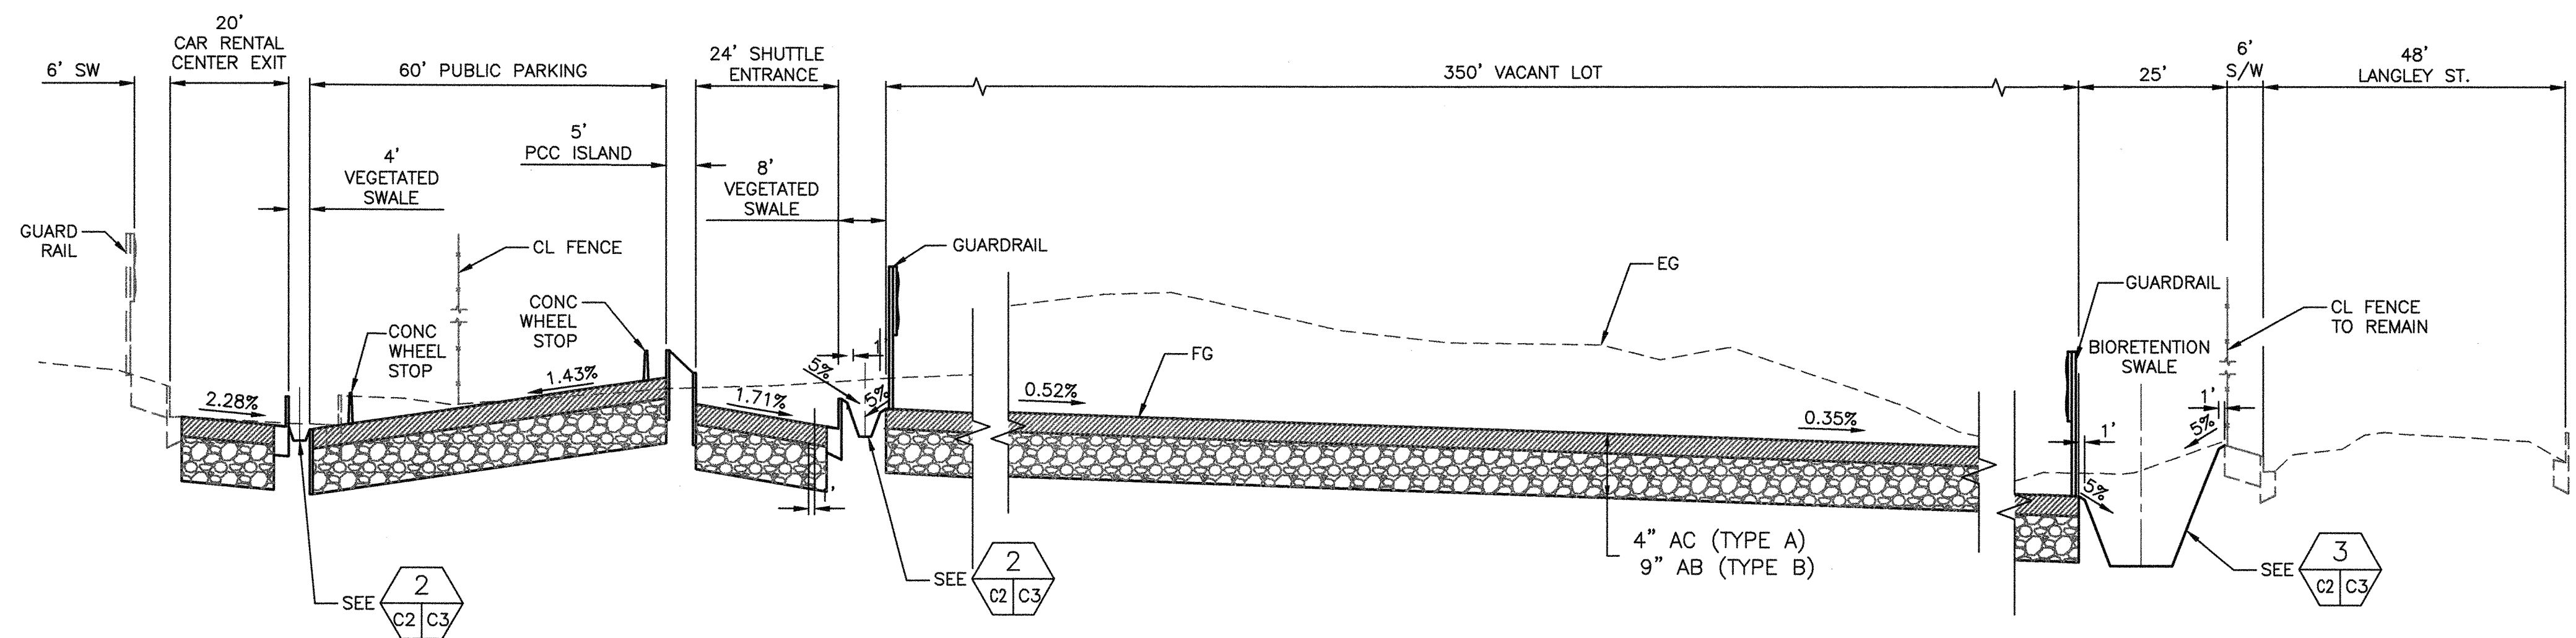

DRIVEWAY AND PARKING
NTS

L-825 LOT
NTS

LANGLEY STREET
NTS

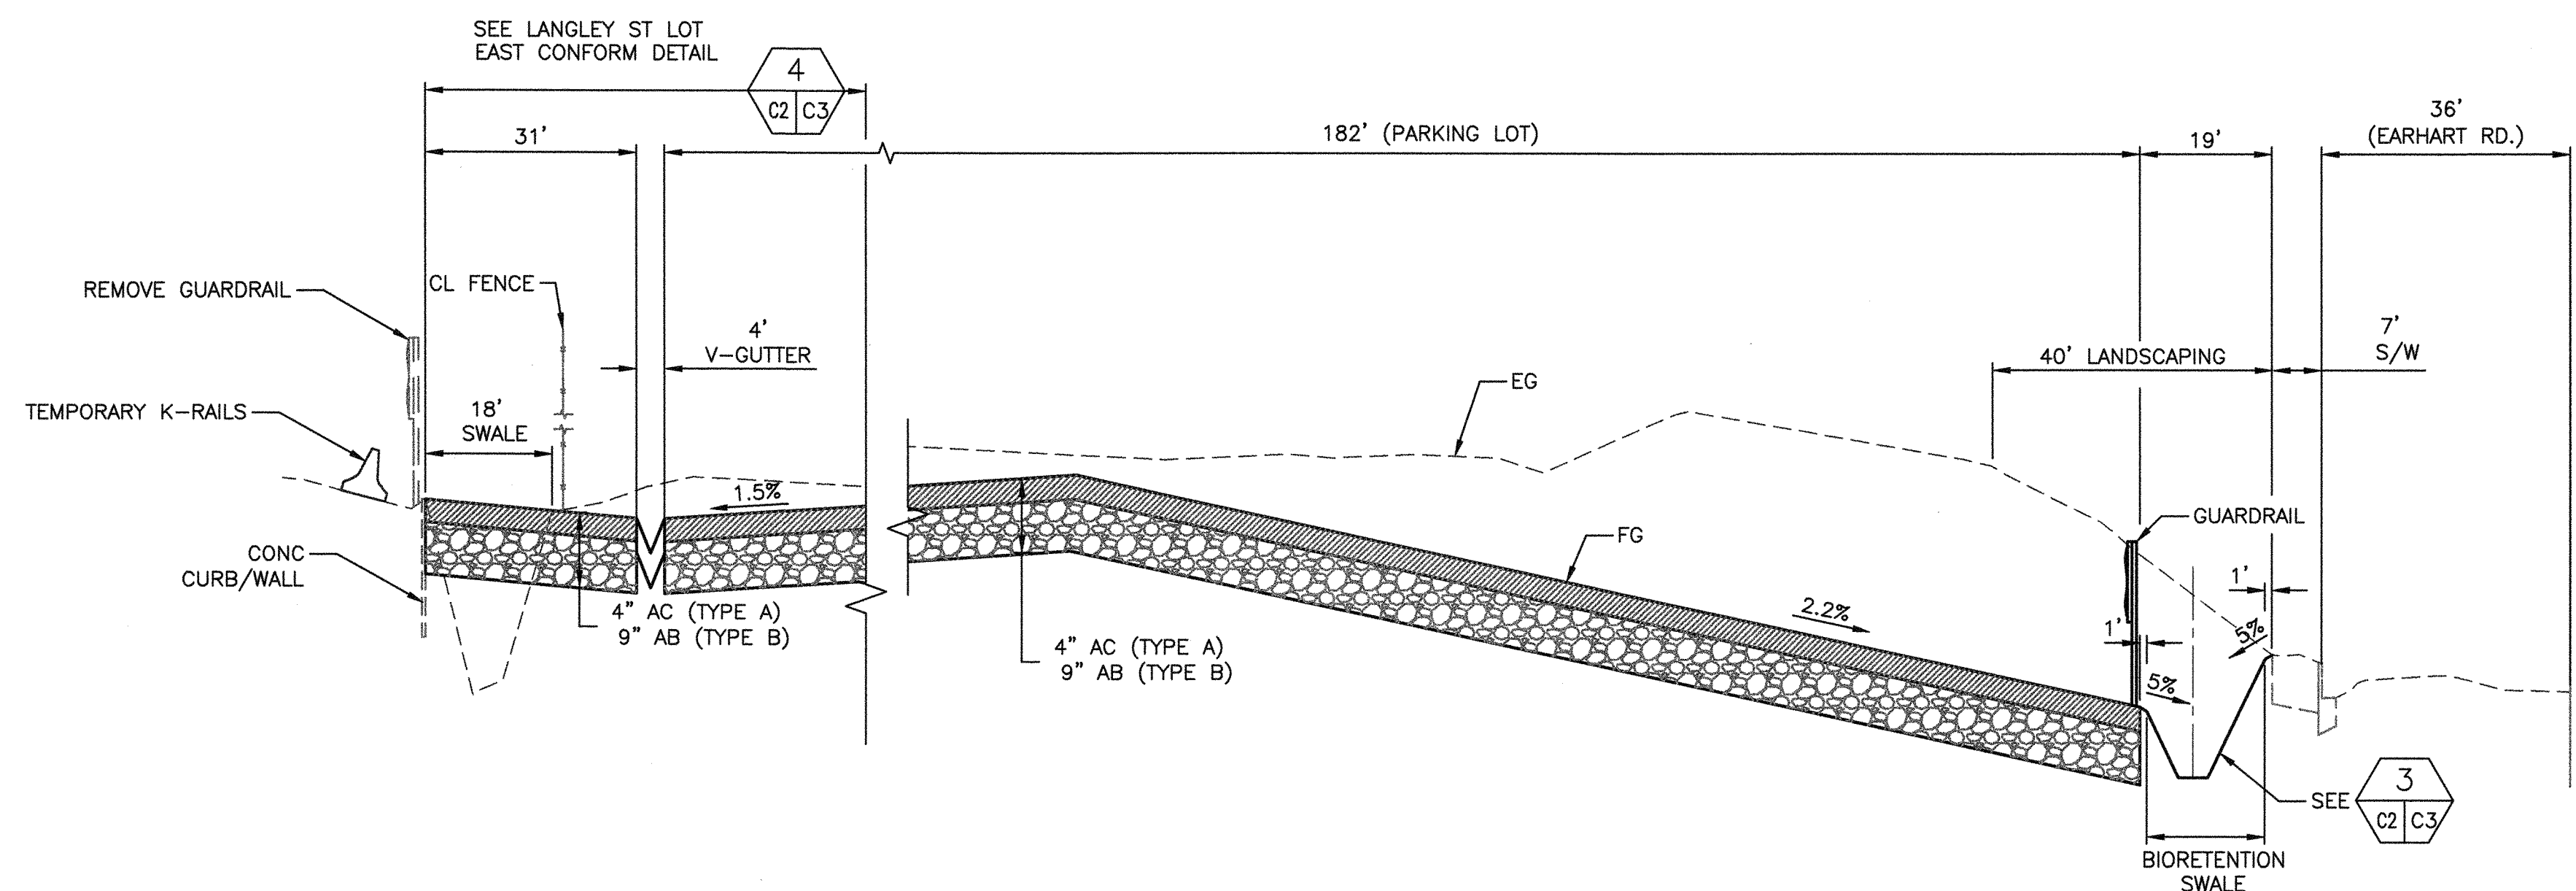

NORTHEAST SIDE OF LOT
NTS

L-825 LOT
NTS

CROSS SECTION GENERAL NOTES:
1. SEE DRAWING C1 FOR CROSS SECTION GENERAL NOTES.

PROJECT NO. A10081001
REFERENCES:
HORIZONTAL: NAD83(2011)
VERTICAL: NAVD88
PLANFILE 272-26
CAUTION:
CHECK TRACING FOR LATEST REVISIONS


NO.	REVISIONS	DATE	REV'D	APP'D

DRAWN **V. ORTEGA**
DESIGNED **O. RODRIGUEZ** C 52594
CHECKED **M. CANEPA** C 48676
REG. ENGINEER NO.
REG. ENGINEER NO.

PORT OF OAKLAND
530 WATER ST. OAKLAND, CALIFORNIA


M
M
MOTT
MACDONALD

OAKLAND INTERNATIONAL AIRPORT	DATE: 01-13-17
OAK RENTAL CAR CENTER IMPROVEMENTS	SCALE: NO SCALE
CROSS SECTION 2 OF 2	SHEET: 26 OF 53 SHEETS
C2	AA-4193

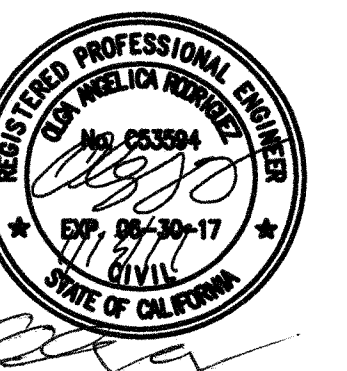


CAUTION: THIS PLAN MAY BE REDUCED


0 1" 2" ORIGINAL SCALE

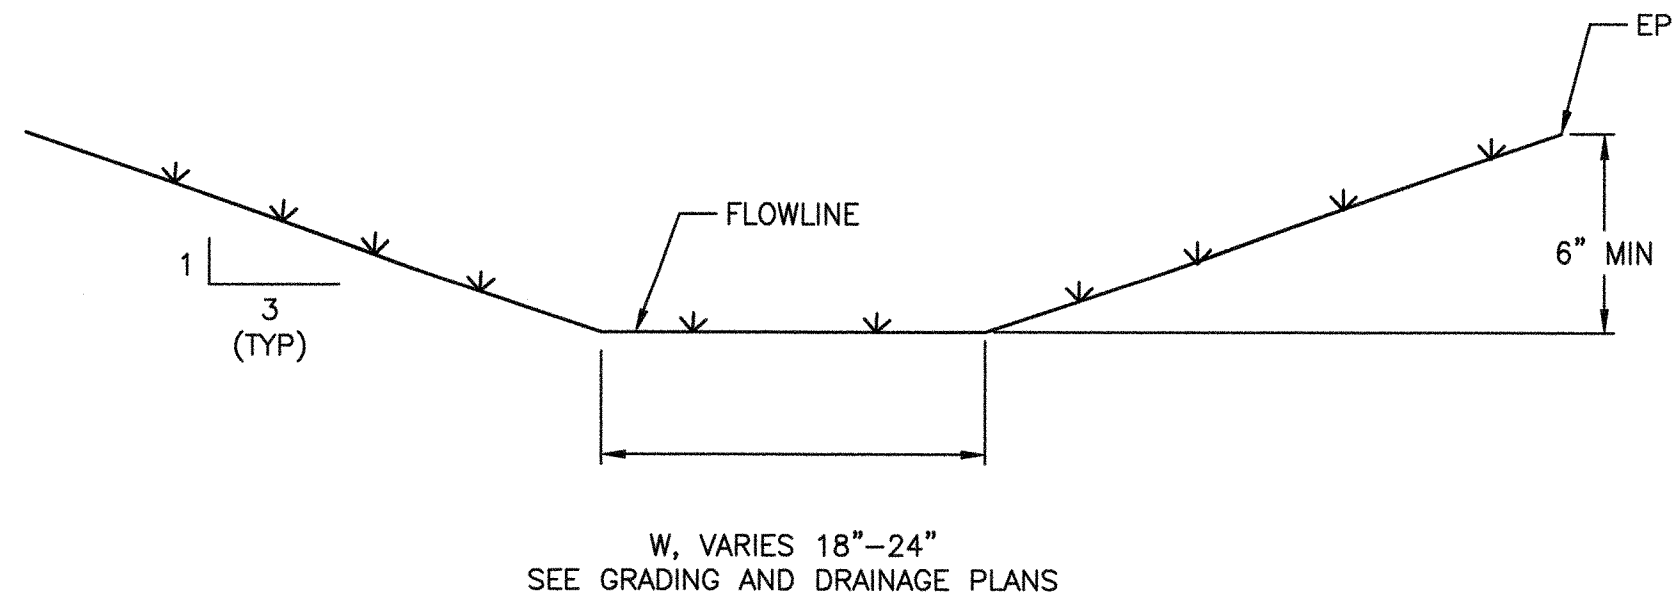


1 DRAINAGE SWALE
GR1 C3 C1 NTS

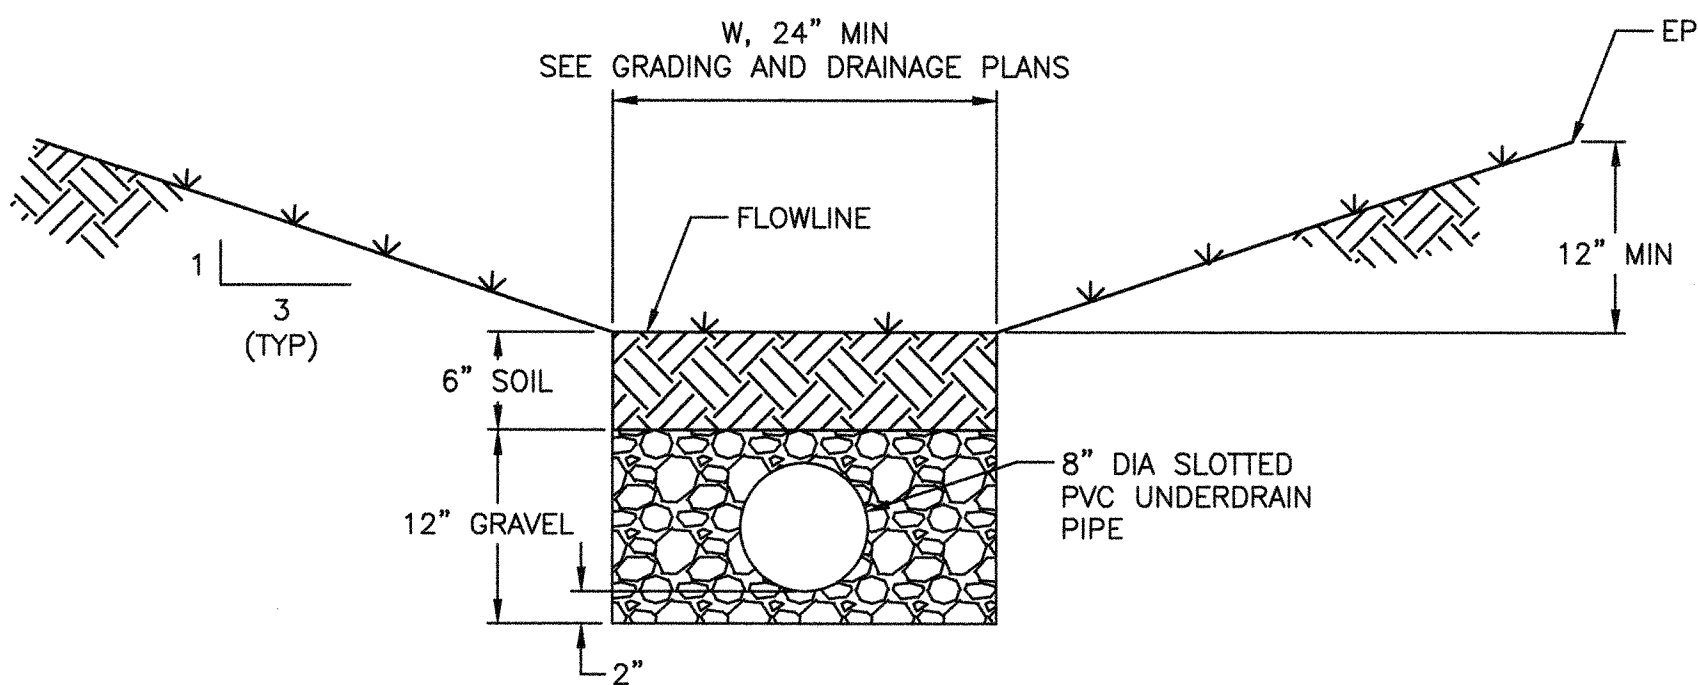


2 VEGETATED SWALE
GR1 C3 GR2 C2 NTS

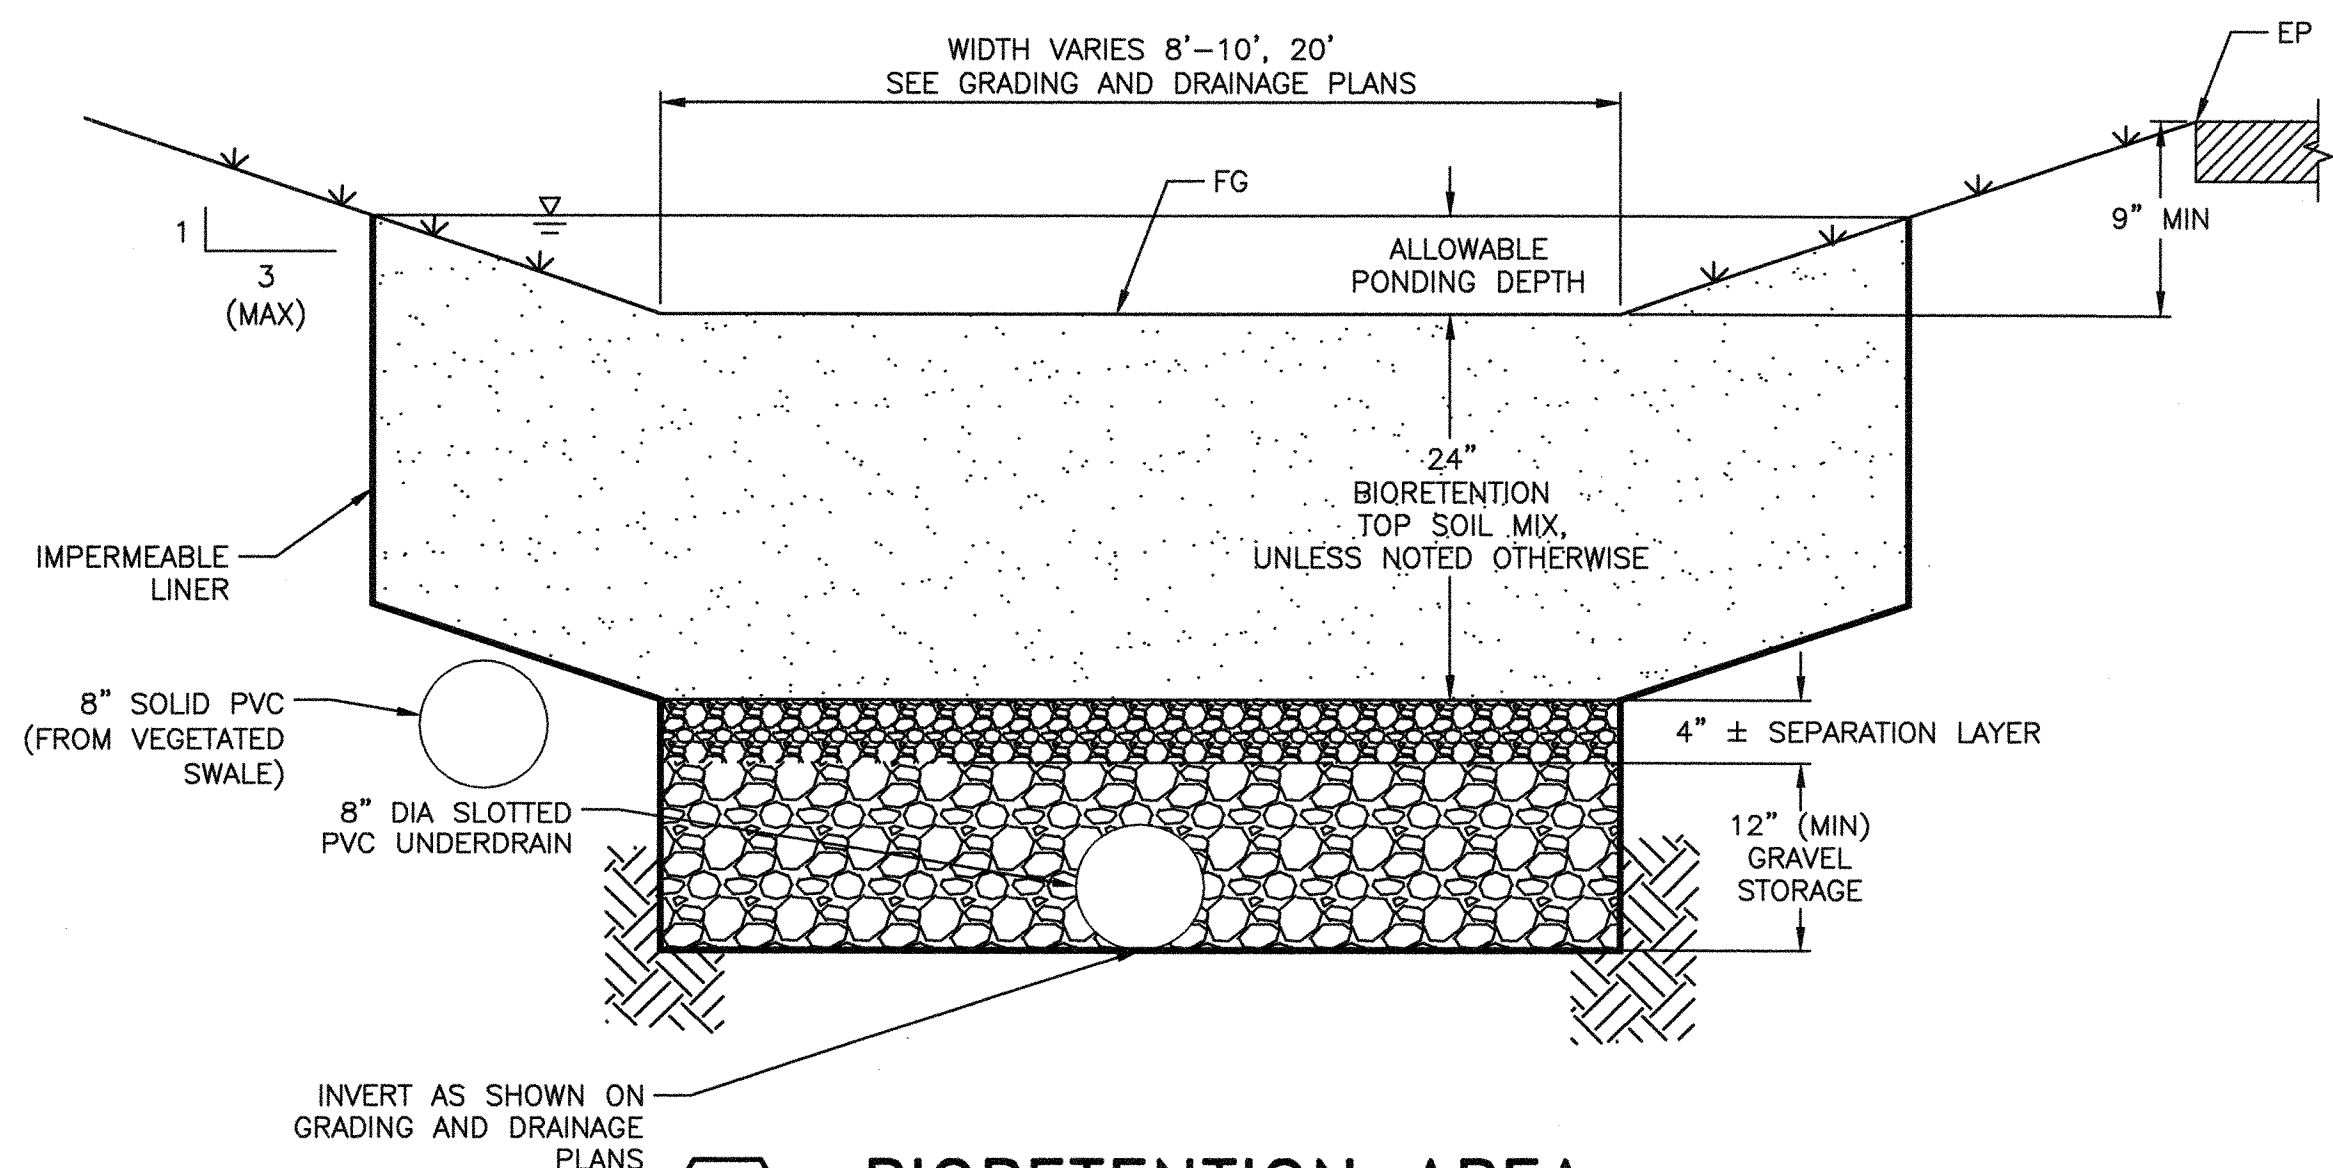


3 BIORETENTION AREA
GR1 C3 GR2 C1 C2 NTS

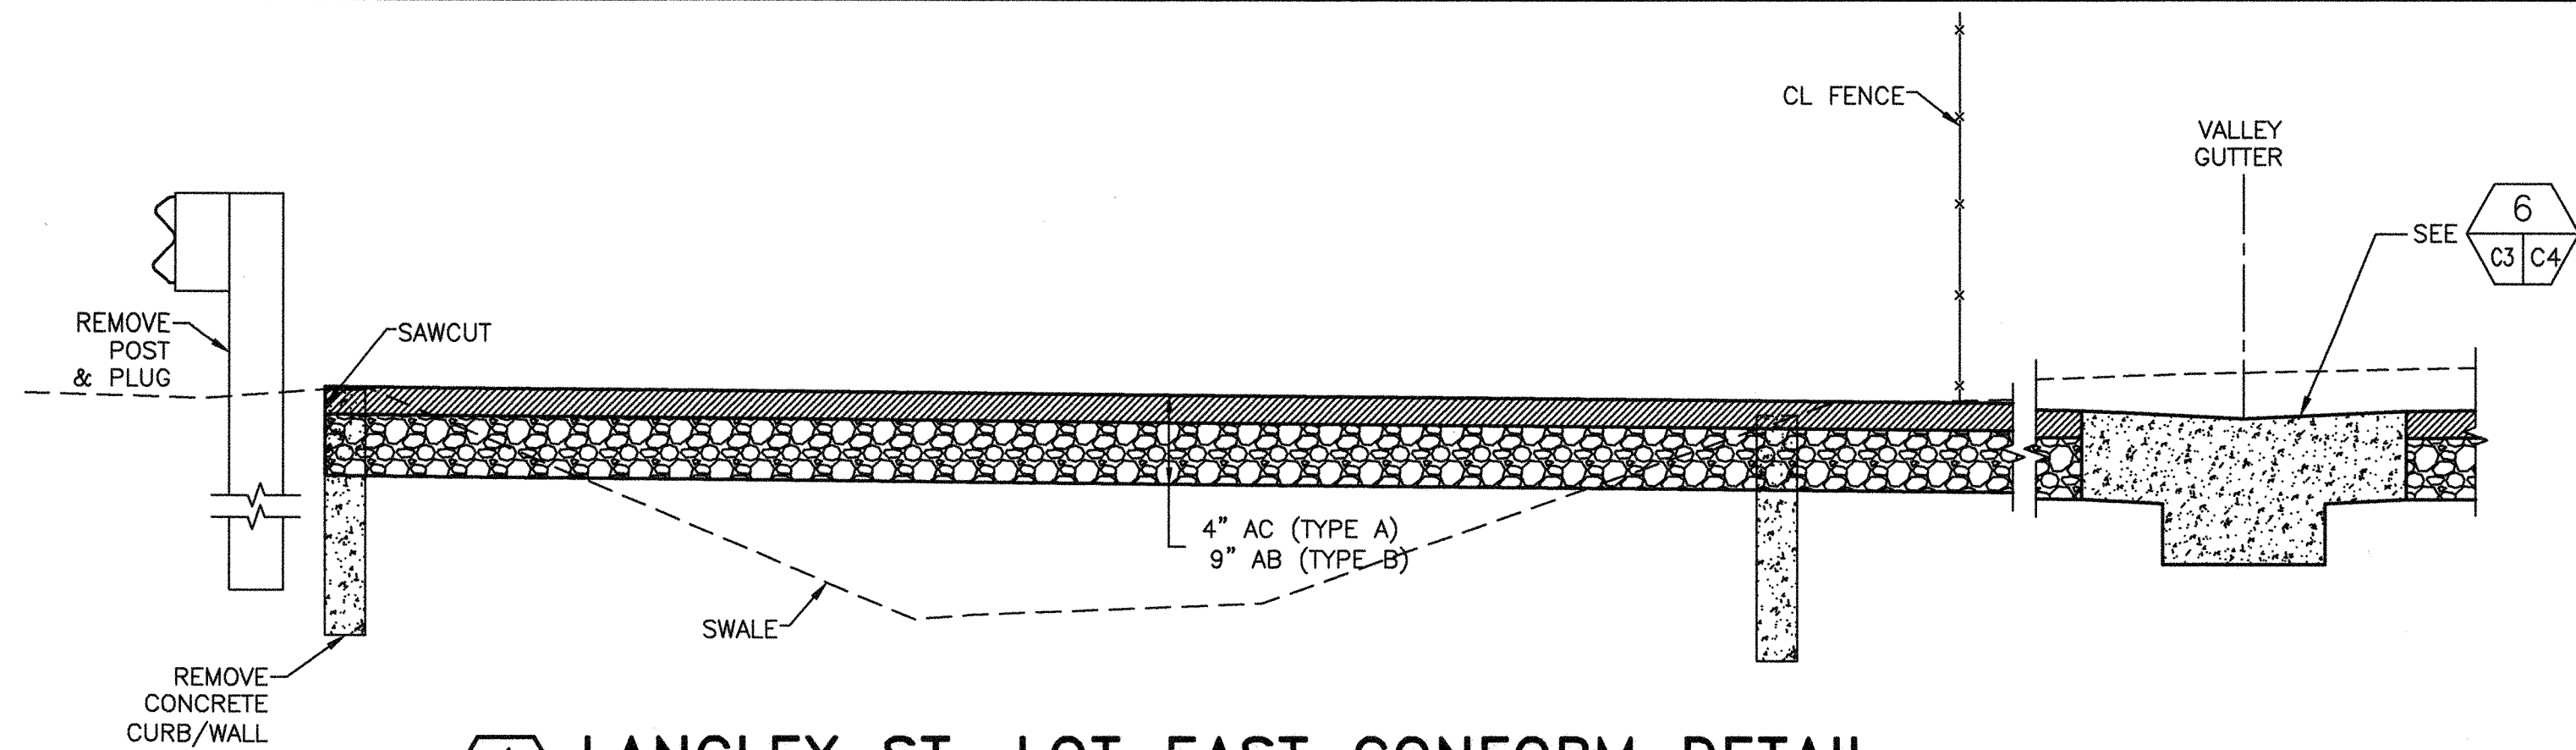


4 LANGLEY ST. LOT EAST CONFORM DETAIL
C2 C3 NTS

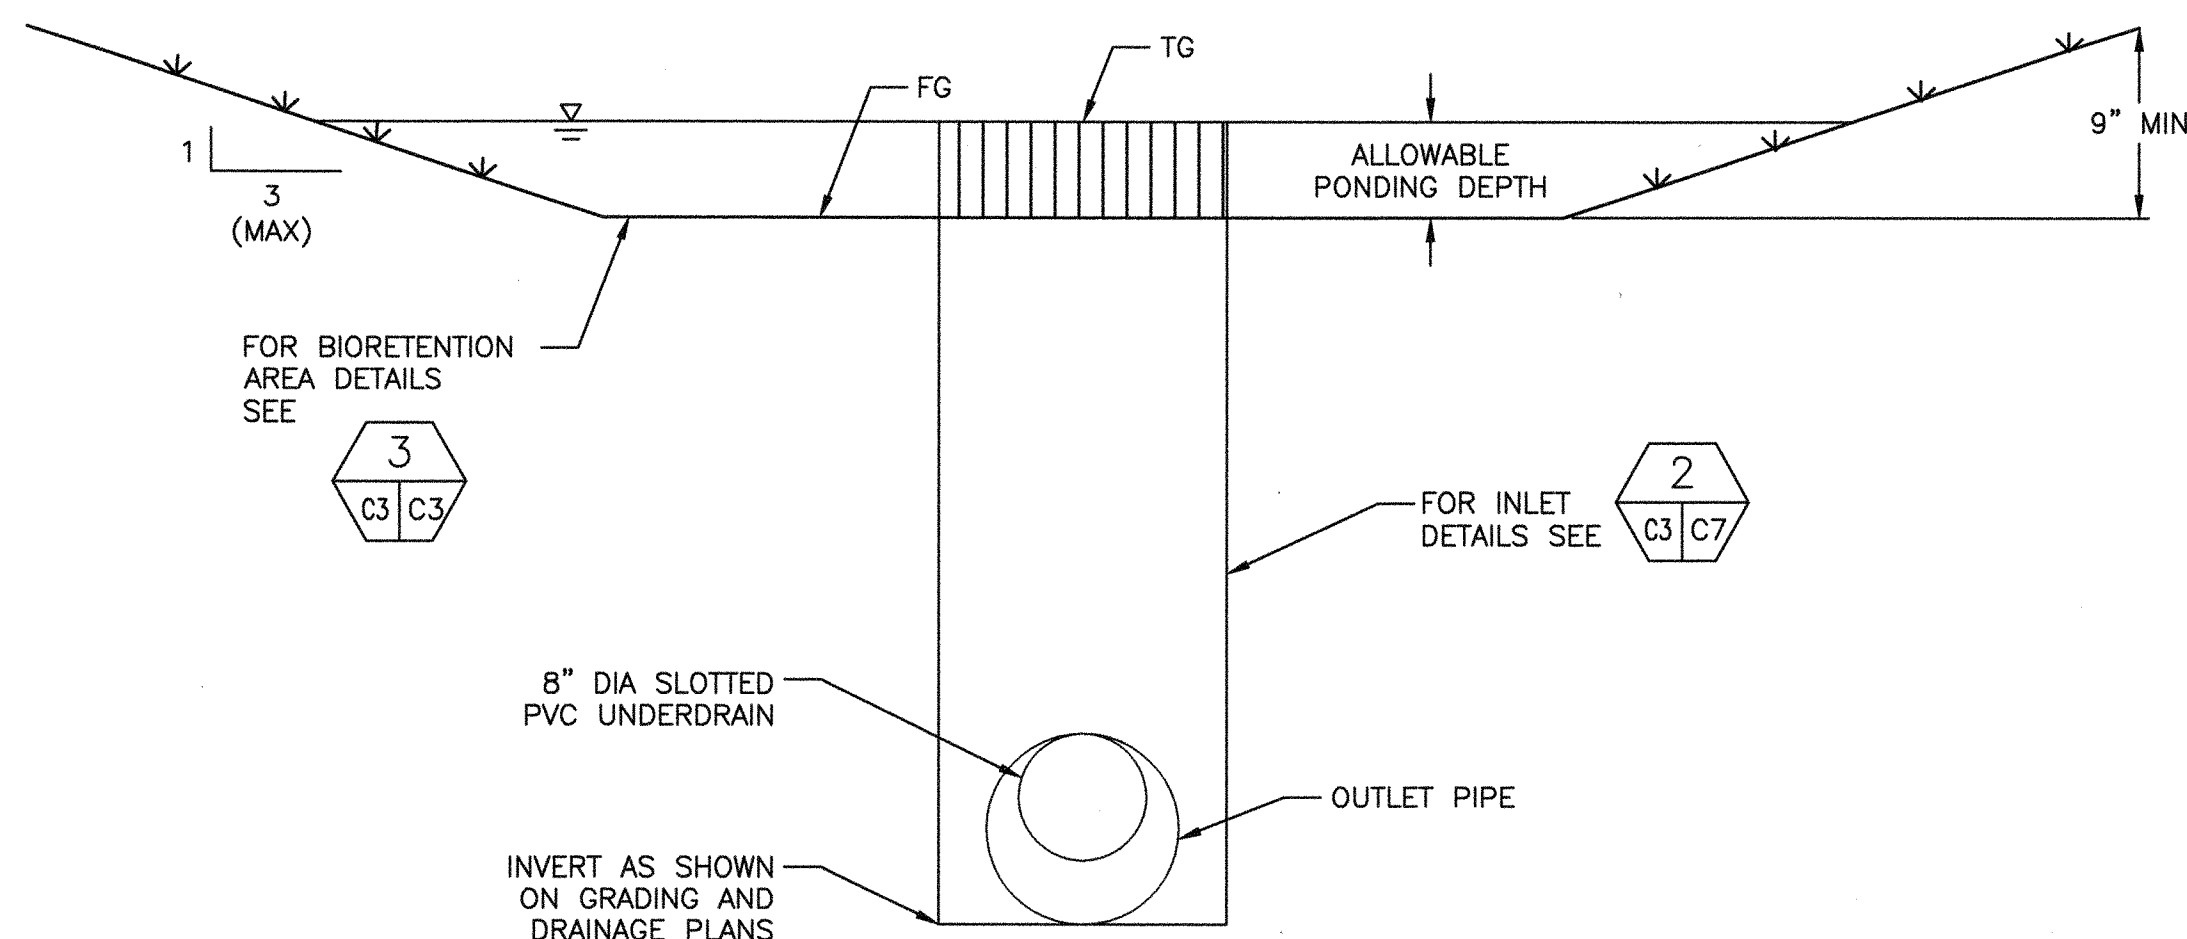

5 INLET AT BIORETENTION AREA
GR1 C3 C1 C2 NTS

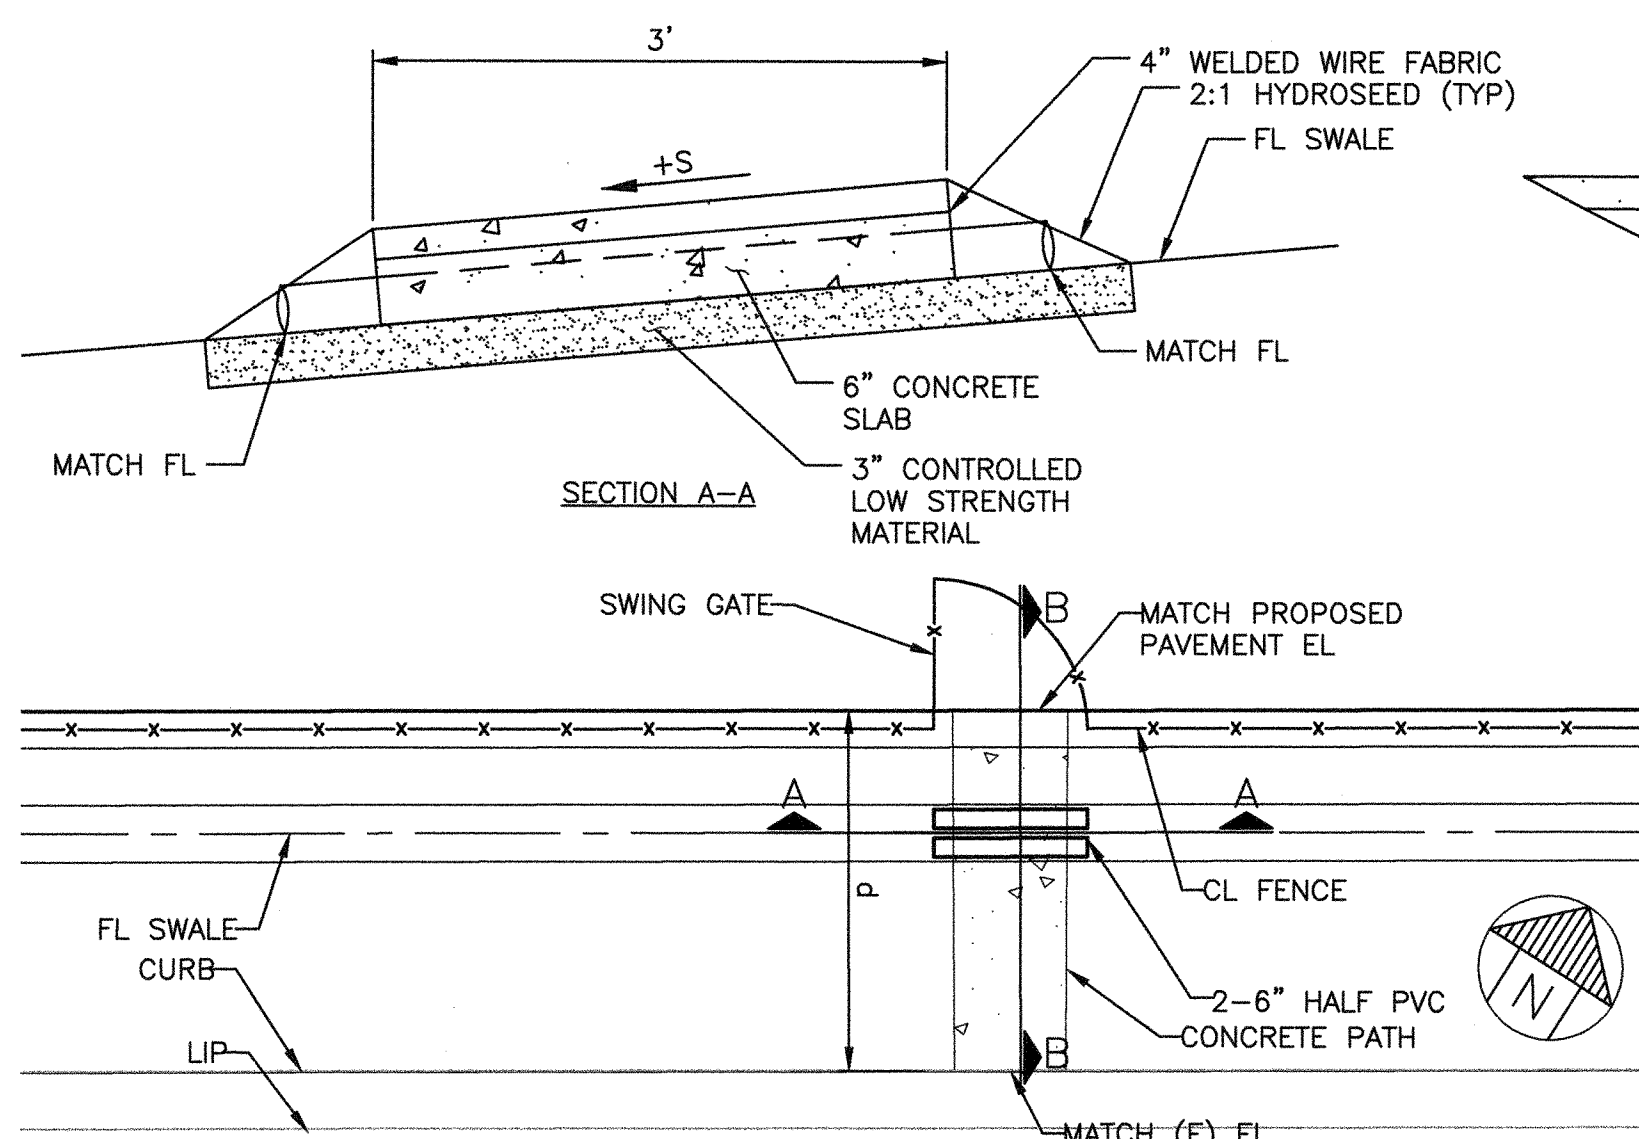

6 RYAN ST PEDESTAL DETAIL
L1 C3 NTS

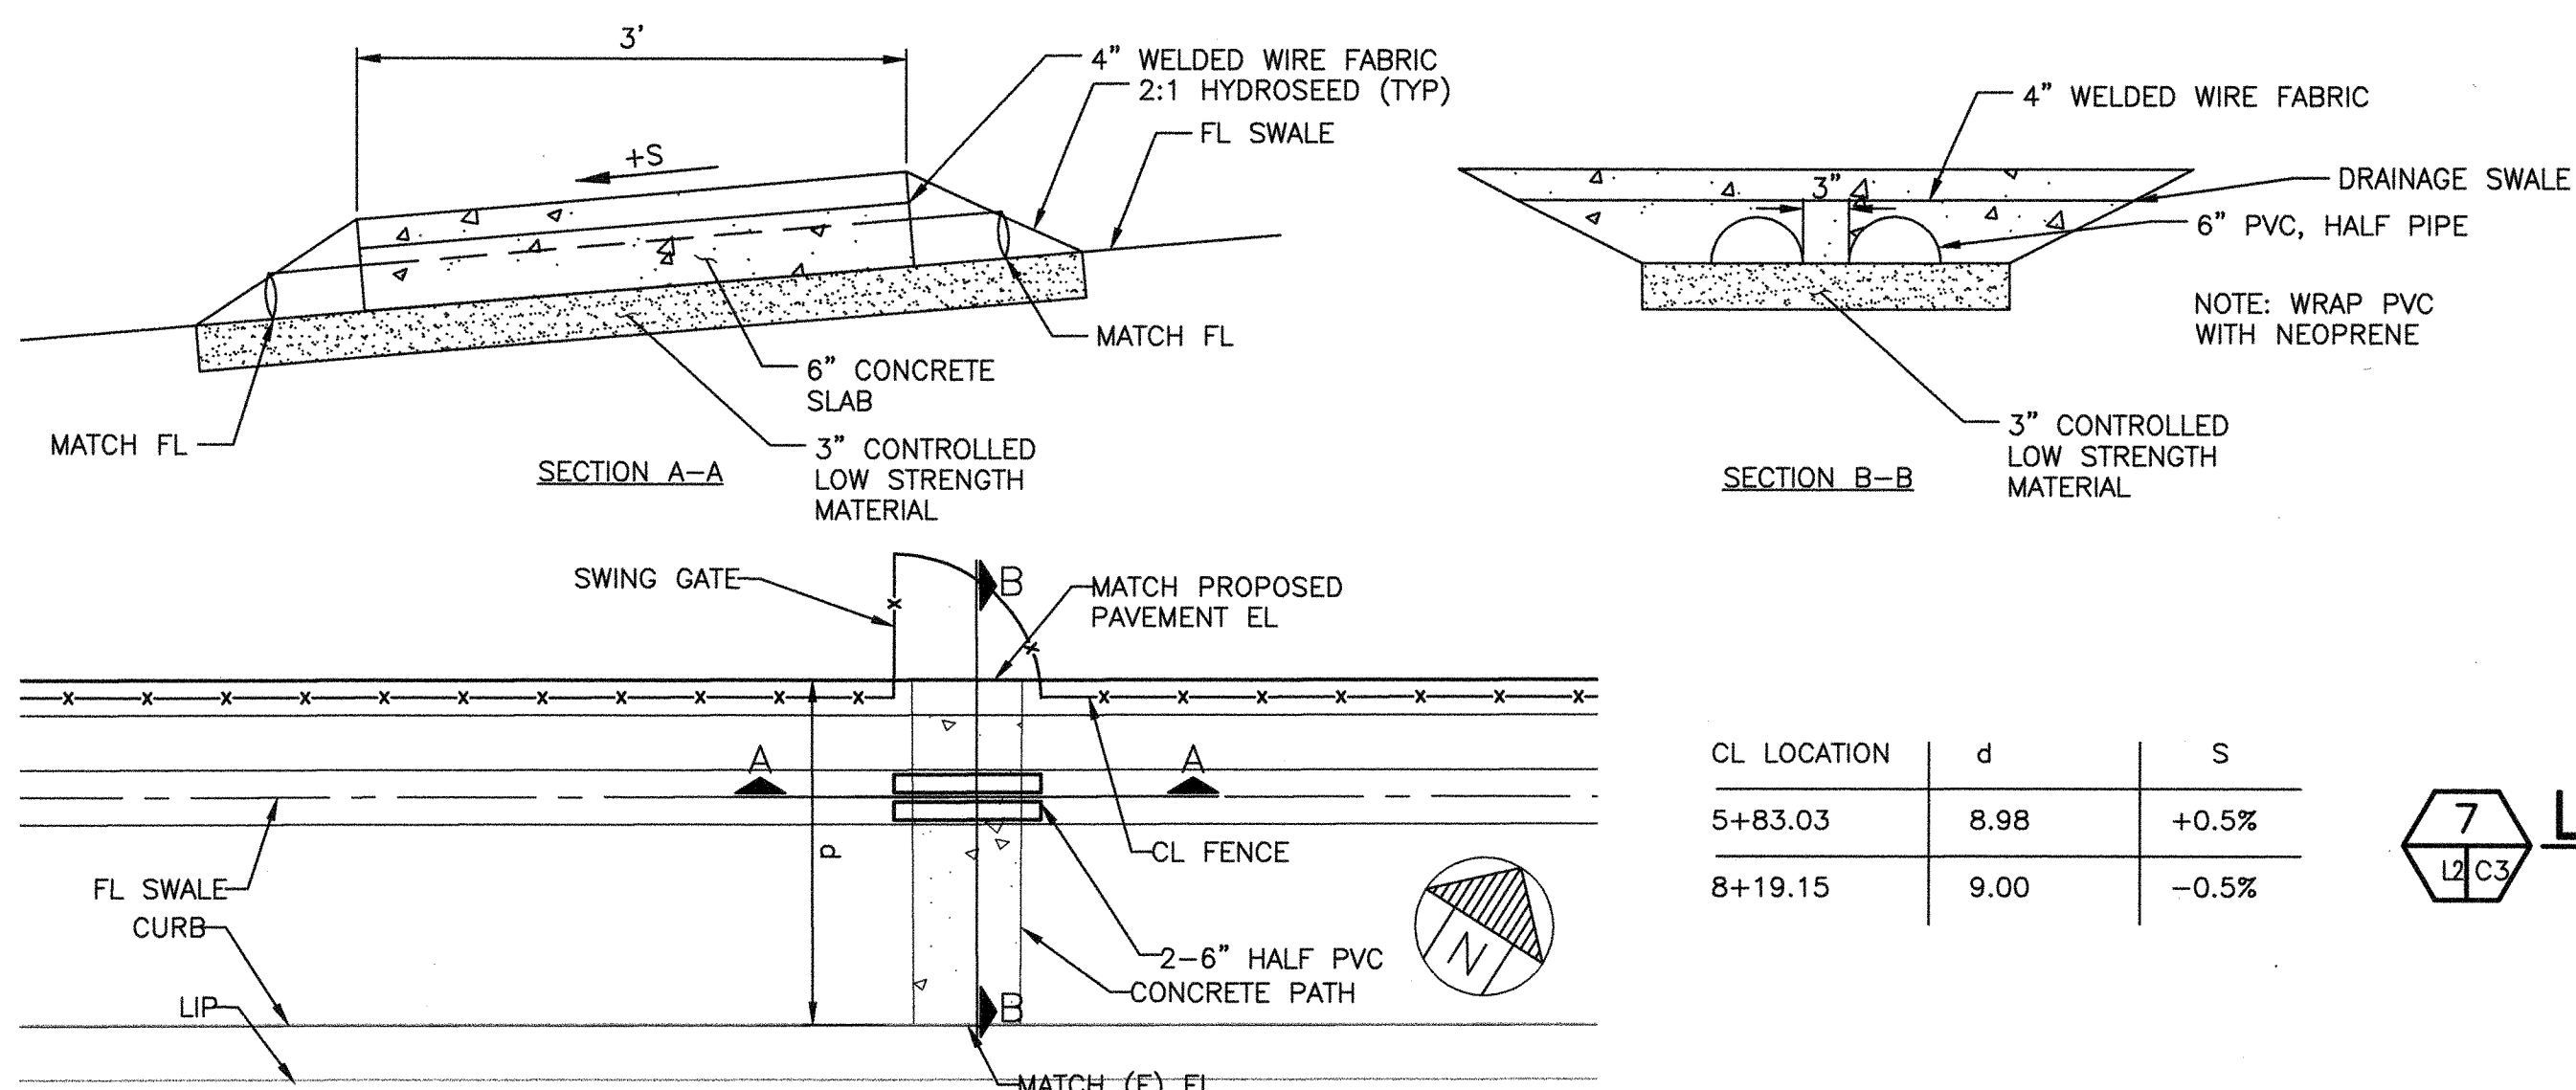

7 L-825 LOT PEDESTAL DETAIL
L2 C3 NTS

8 CONCRETE PEDESTRIAN PATH
L1 C3 NTS

CAUTION: THIS PLAN MAY BE REDUCED

0 1 2 3" ORIGINAL SCALE

CL LOCATION	d	S
5+83.03	8.98	+0.5%
8+19.15	9.00	-0.5%

PRINT DATE: 02-02-17 15:53:16 C:\pwworking\hmm\water_wastewater\hmm\0221851\4193-027.dwg Printed by: HEN68848

PROJECT NO. A10081001

REFERENCES:

HORIZONTAL: NAD83(2011)
VERTICAL: NAVD88
PLANFILE: 272-26

CAUTION:
CHECK TRACING FOR LATEST REVISIONS


NO.	REVISIONS	DATE	REV'D	APP'D

DRAWN V. ORTEGA
DESIGNED R. CRAWFORD C 63316
CHECKED M. CANEPA C 48676
REG. ENGINEER NO.
REG. ENGINEER NO.




PORT OF OAKLAND
530 WATER ST. OAKLAND, CALIFORNIA

M M
MOTT
MACDONALD


OAKLAND INTERNATIONAL AIRPORT
OAK RENTAL CAR CENTER
IMPROVEMENTS
CONSTRUCTION DETAILS 1 OF 3

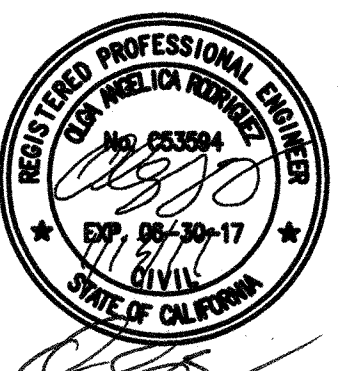



DATE: 01-13-17
SCALE: 1"=30'
SHEET: 27 OF 53 SHEETS
C3 AA-4193

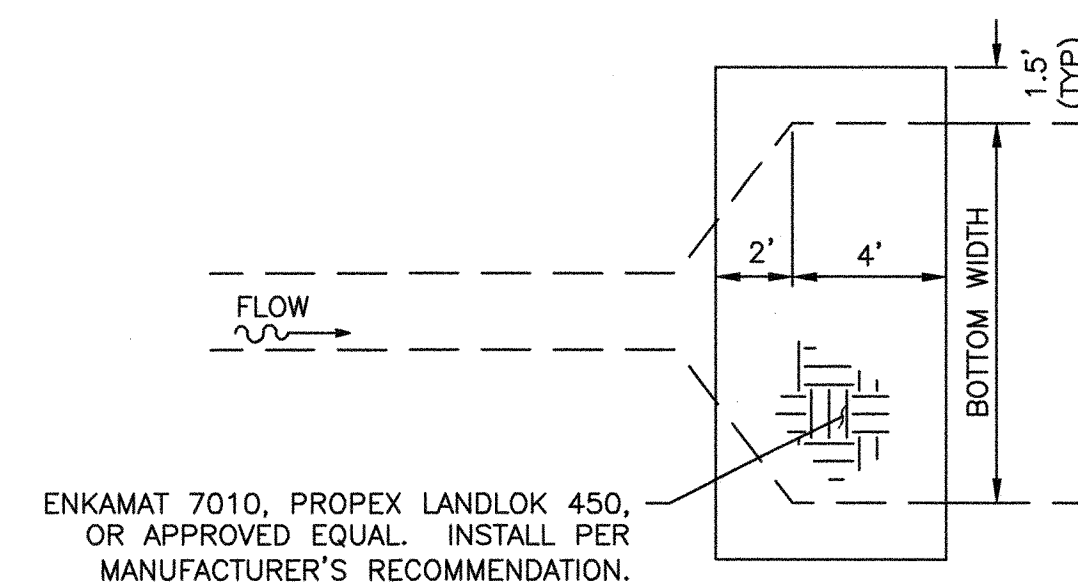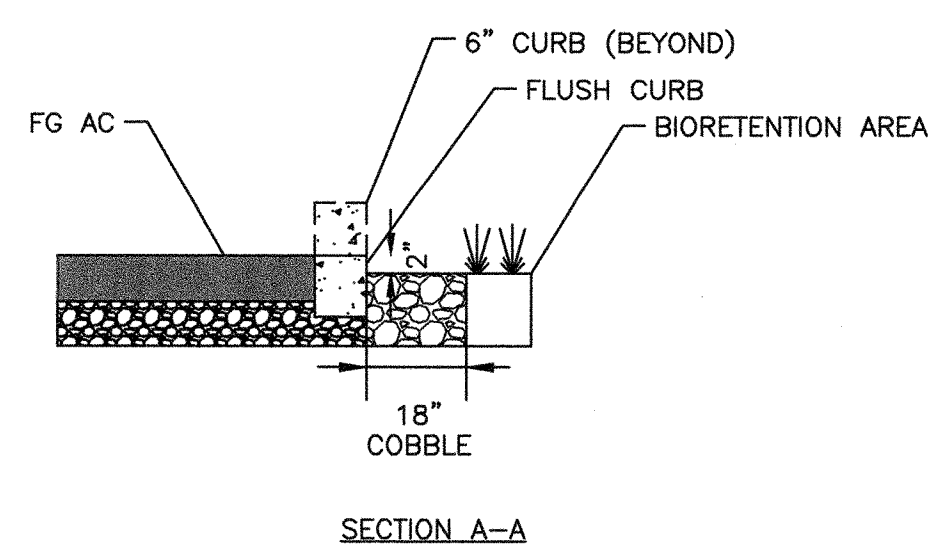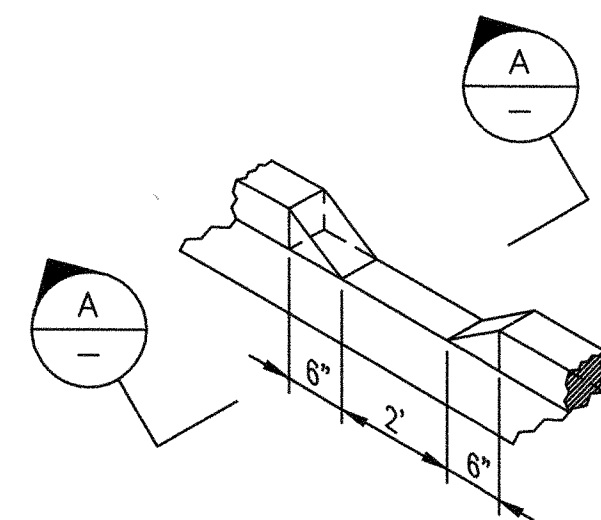


 **CURB OPENING DETAIL**
NTS

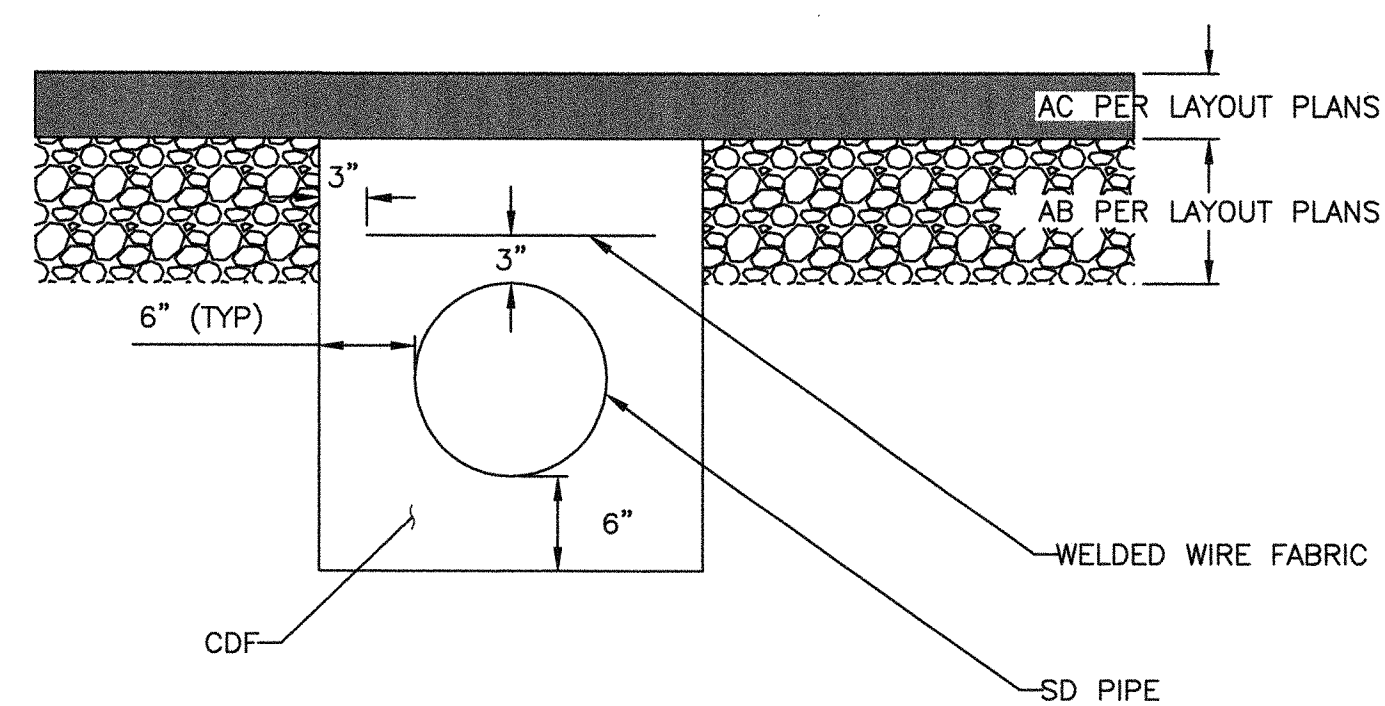


5 GR2 C4 CONTROLLED DENSITY FILL (CDF) BACKFILL NTS

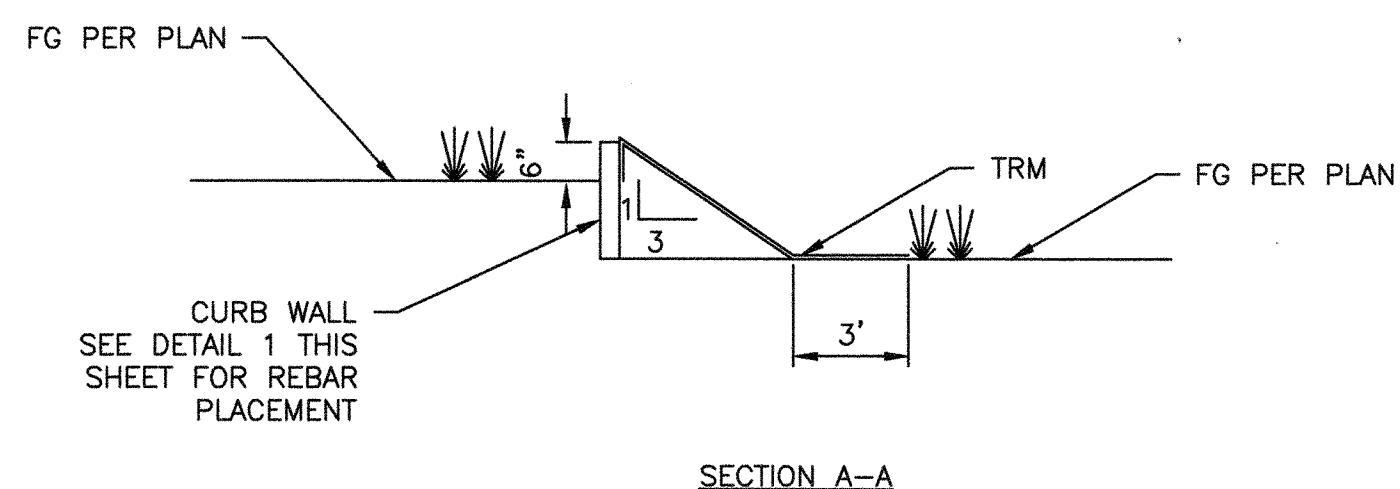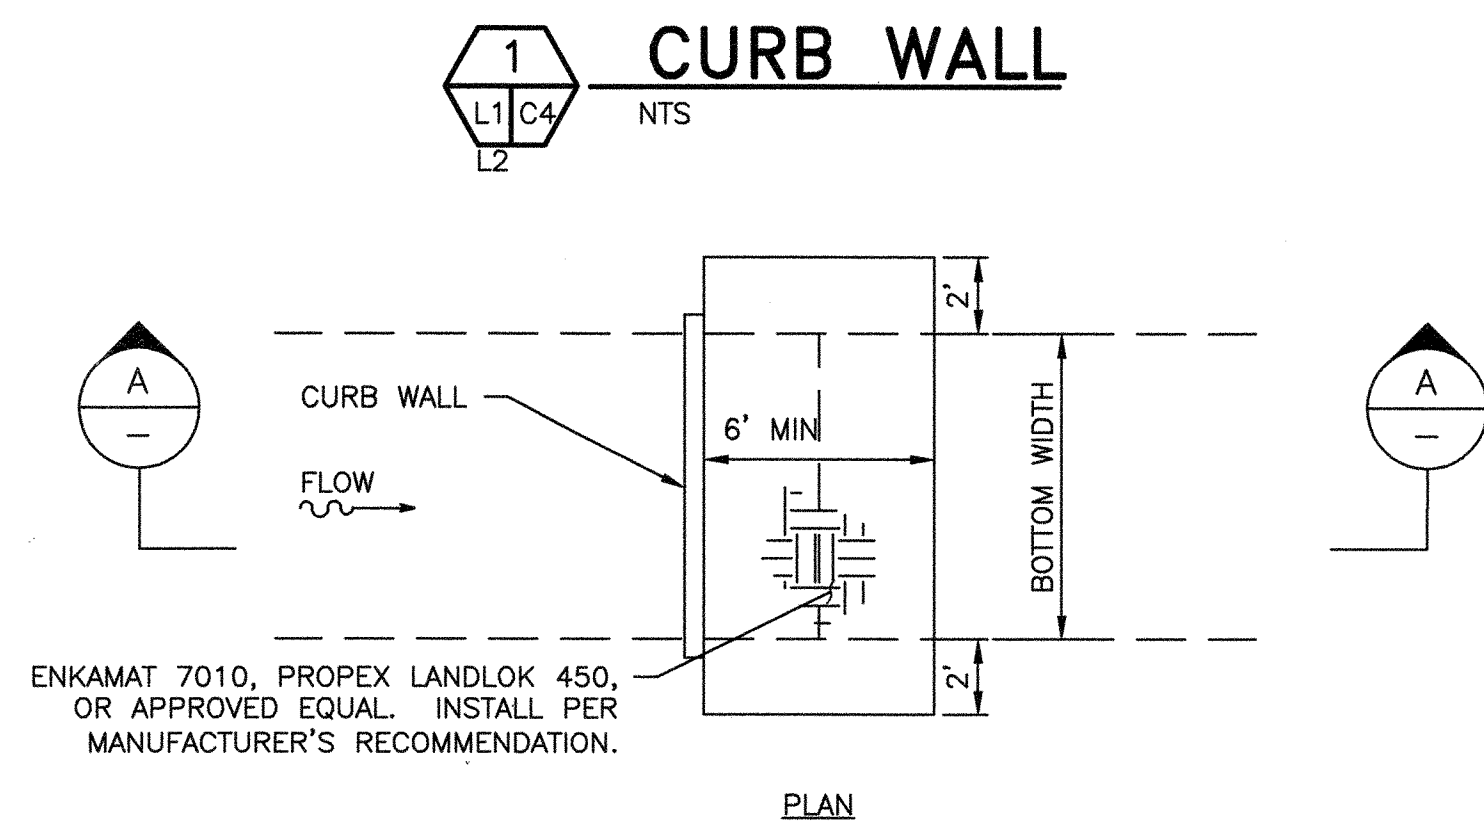


 **TURF REINFORCEMENT AT CURB WALL**
NTS

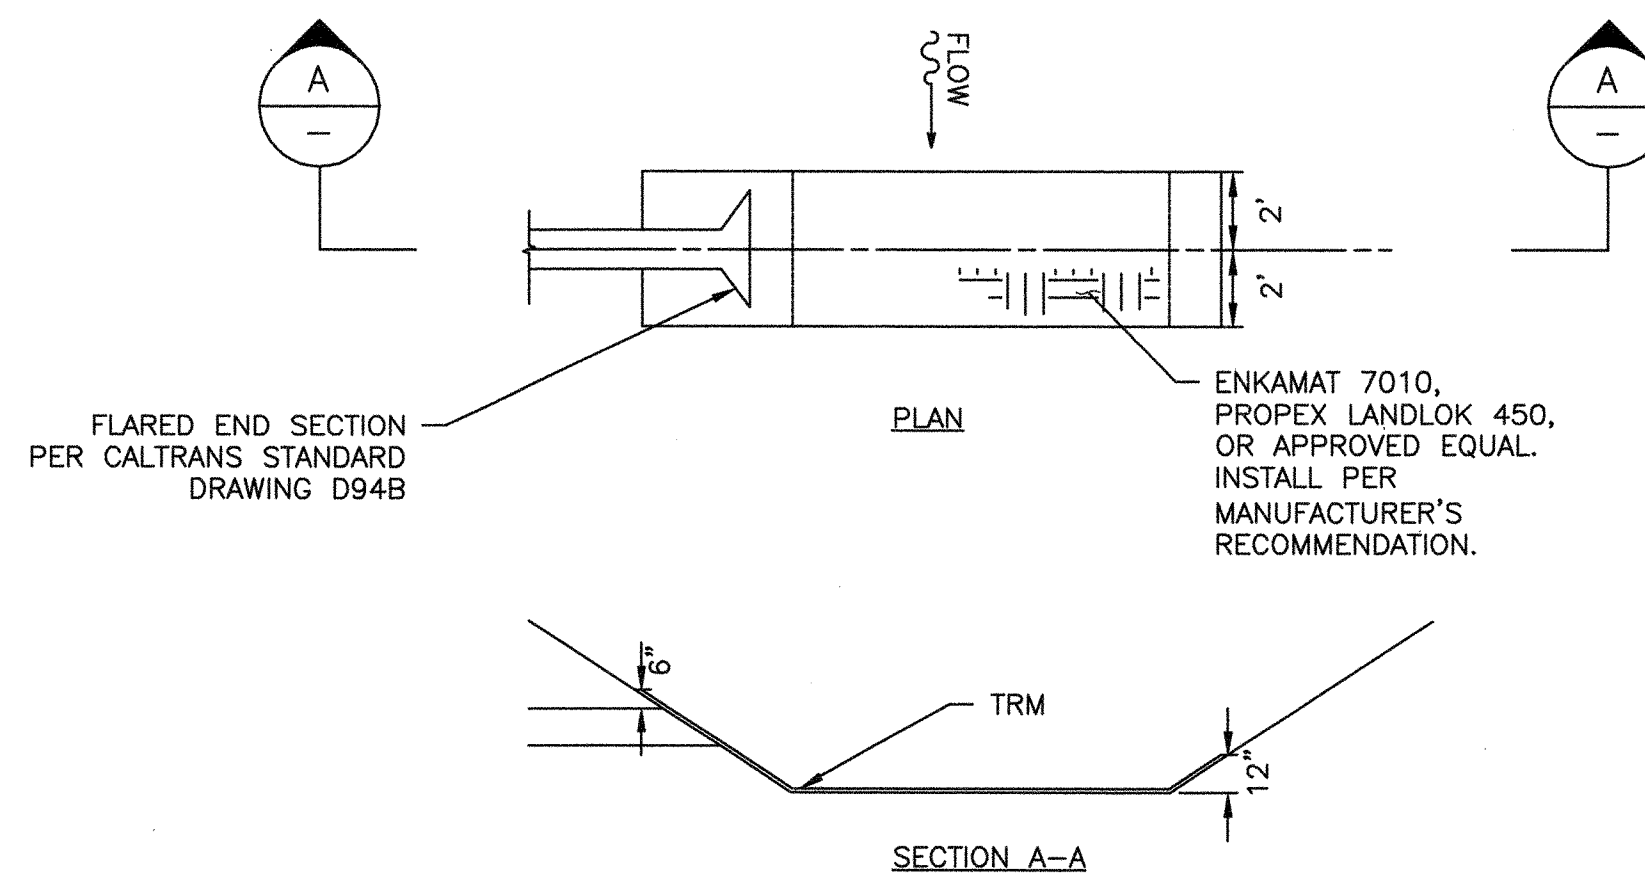

 **TURF REINFORCEMENT AT PIPE OUTLET**
NTS

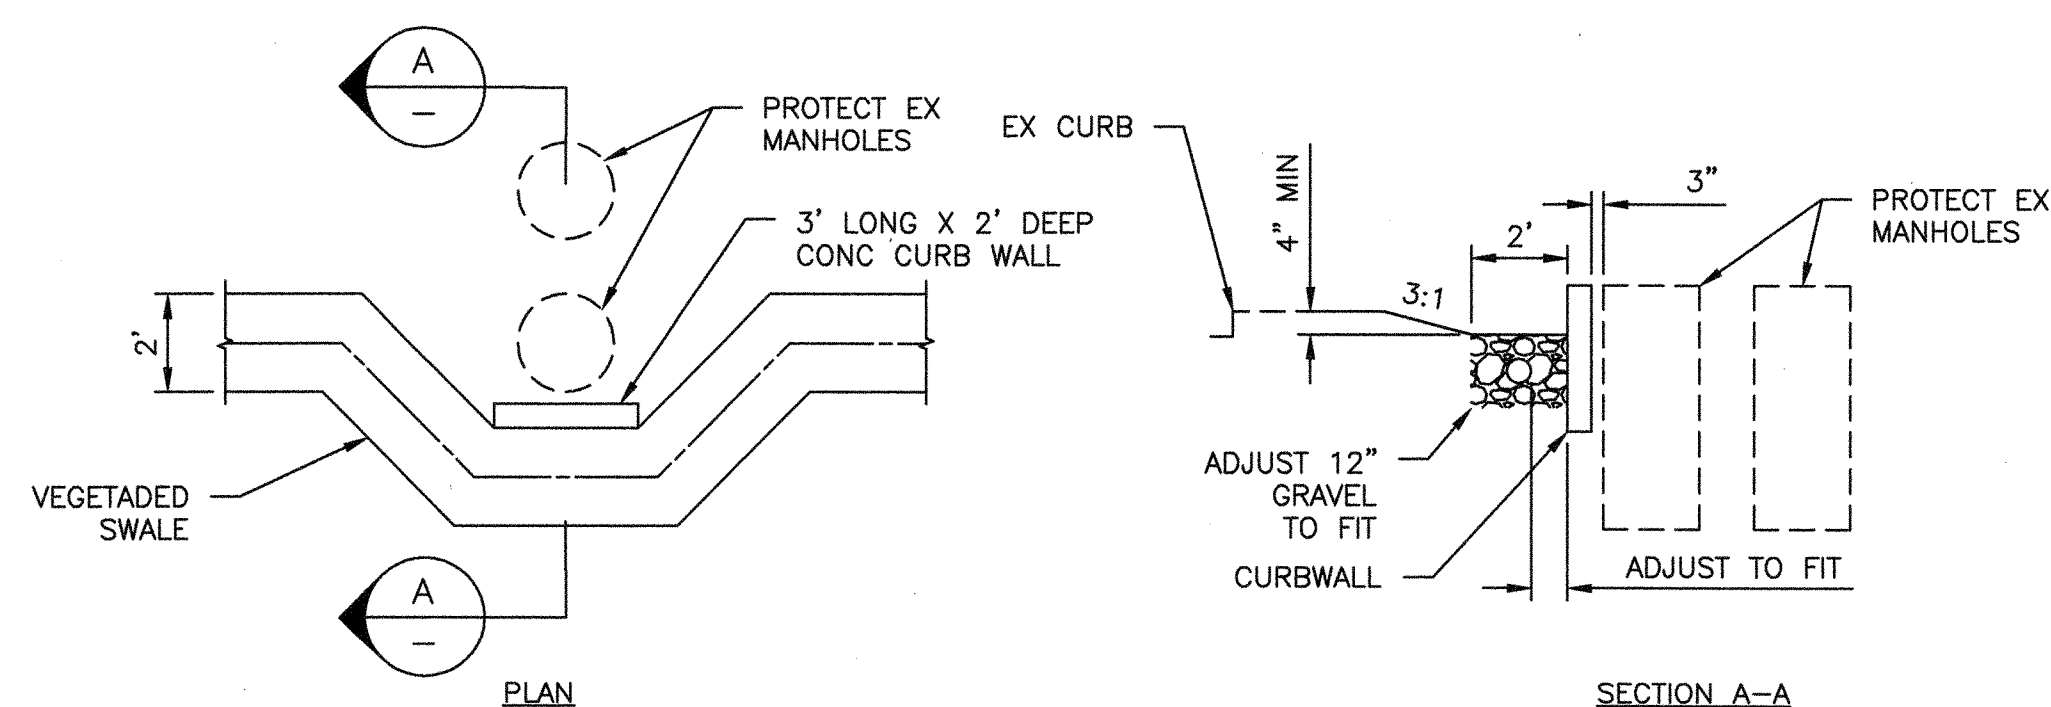

 **VEGETATED SWALE AT MANHOLE DETAIL**
NTS

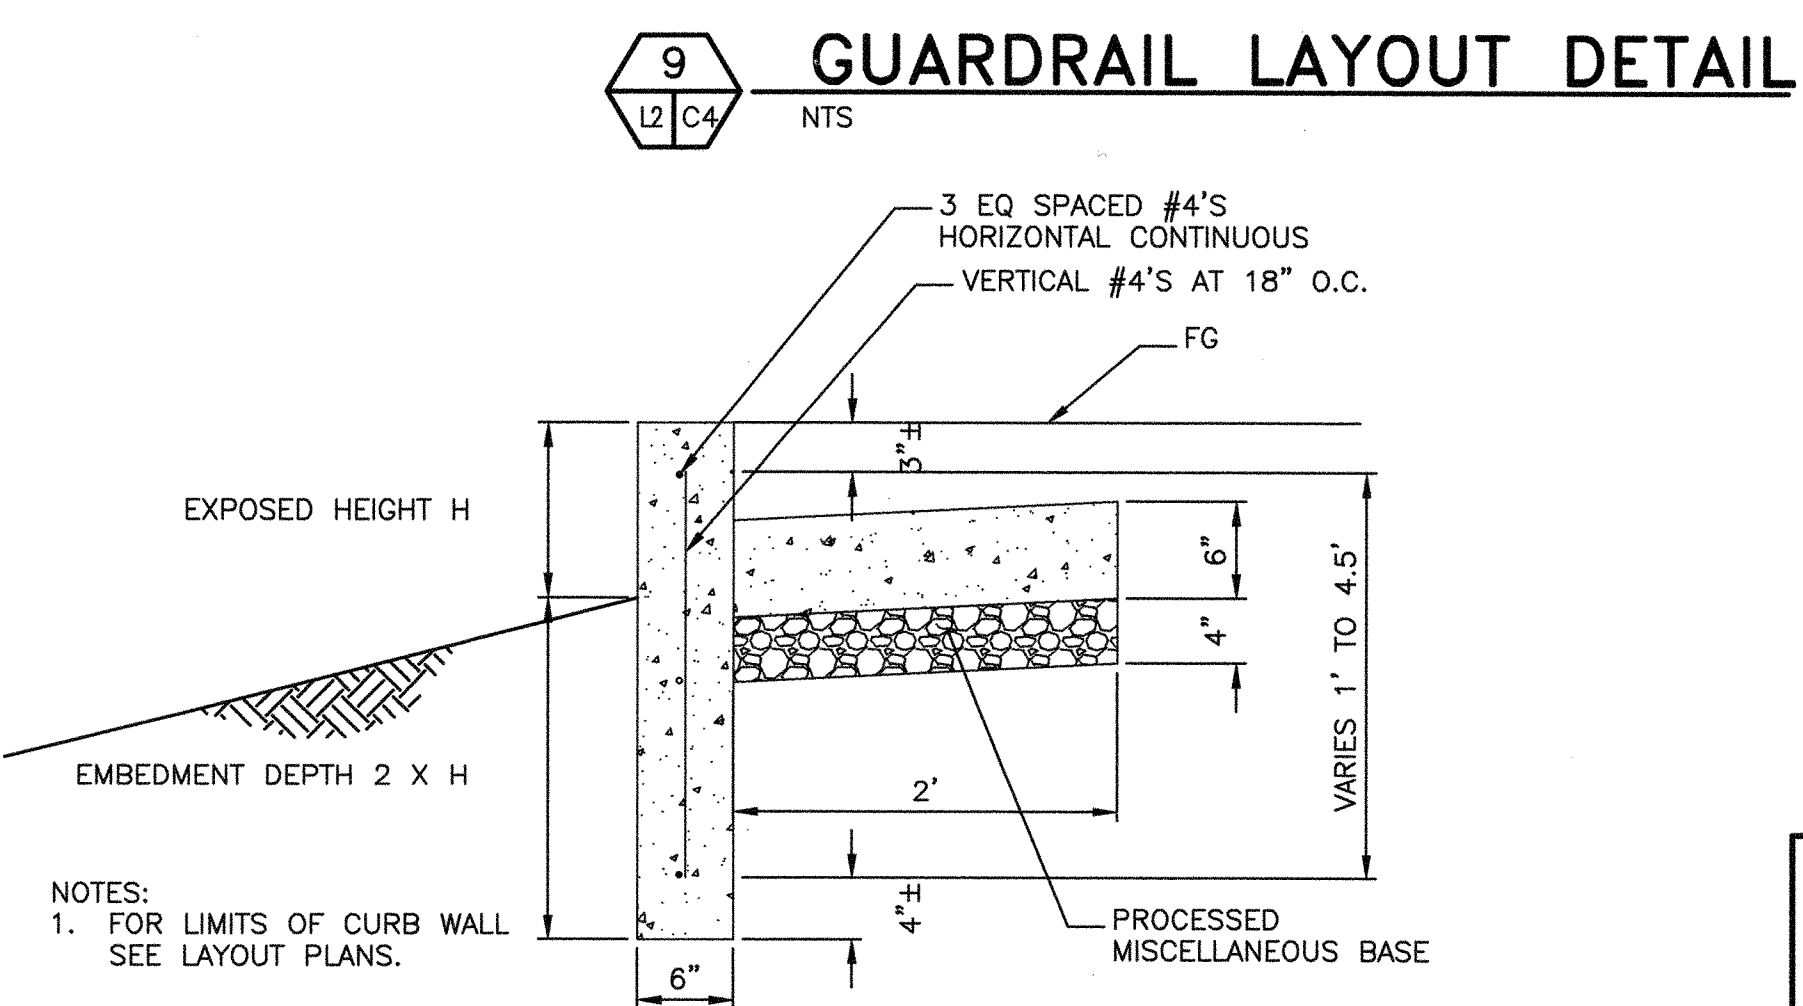

 **CURB WALL WITH GUTTER**
NTS

PROJECT NO. A10081001

REFERENCES:

HORIZONTAL: NAD83(2011)

VERTICAL: NAVD88

PLANFILE 272-26

CAUTION:

CHECK TRACING FOR LATEST REVISIONS

NO.	REVISIONS	DATE	REV'D	APP'D
				</

DRAWN A. HENSCHKE
DESIGNED A. HENSCHKE C 81506
REG. ENGINEER NO
CHECKED M. CANEPA C 48676
REG. ENGINEER NO

PORT OF OAKLAND

530 WATER ST. OAKLAND, CALIFORNIA

M **M**
MOTT
MACDONALD

OAKLAND INTERNATIONAL AIRPORT
OAK RENTAL CAR CENTER
IMPROVEMENTS
CONSTRUCTION DETAILS 2 OF 3



DATE: 01-13-17

SCALE: NO SCALE

SHEET: 28 OF 53 SHEETS

C4 AA-4193


CAUTION: THIS PLAN MAY BE REDUCED

0 1" 2" ORIGINAL SCALE


C4	AA-4193
----	---------

NOTES:

1. POST AND BRACES SHALL BE SCHEDULE 40 (STANDARD WEIGHT) PIPE. SIZES SPECIFIED ARE OUTSIDE DIAMETER.
2. TOP RAIL COUPLINGS SHALL BE LOCATED WITHIN 6" OF LINE POST.
3. TOP OF CONCRETE FOOTING SHALL BE CROWNED TO SHED WATER.
4. ALL FENCING MATERIAL INCLUDING GATE HARDWARE SHALL BE GALVANIZED STEEL.
5. CURB RAMP SHALL HAVE A DETECTABLE WARNING SURFACE THAT EXTENDS THE FULL WIDTH OF 3' DEPTH OF THE RAMP. DETECTABLE WARNING SURFACES SHALL CONFORM TO THE REQUIREMENTS IN THE CALTRANS STANDARD SPECIFICATIONS.
6. COUNTER SLOPES OF ADJOINING GUTTERS AND ROAD SURFACES IMMEDIATELY ADJACENT TO AND WITHIN 24 INCHES OF THE CURB RAMP SHALL NOT BE STEEPER THAN 1V:20H (5.0%). GUTTER PAN SLOPE SHALL NOT EXCEED 1" OF DEPTH FOR EACH 2' OF WIDTH.

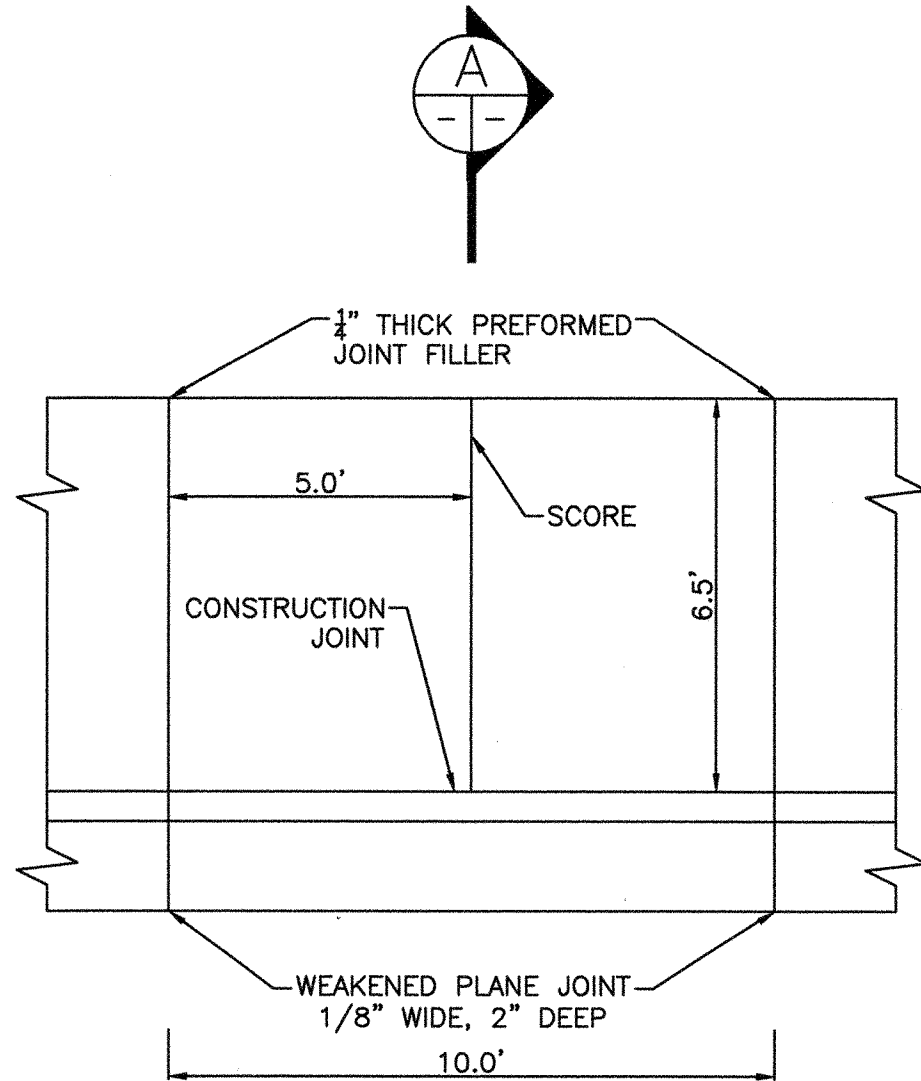


1 SIDEWALK
L1 CS L2 N.T.S.

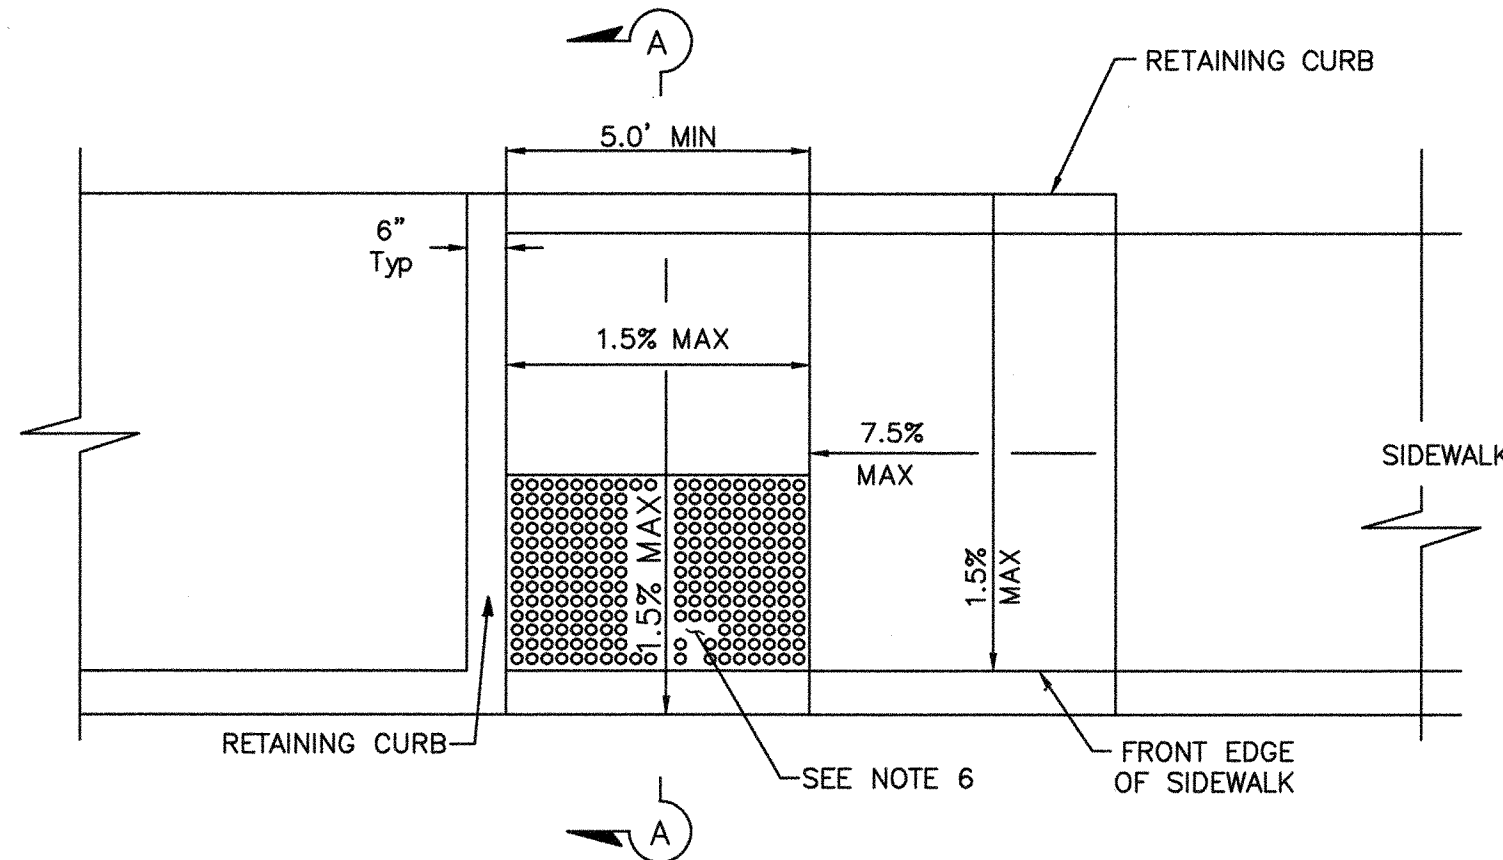


SECTION A-A

4 MODIFIED TYPE "C" CURB RAMP
L2 CS L1 N.T.S.

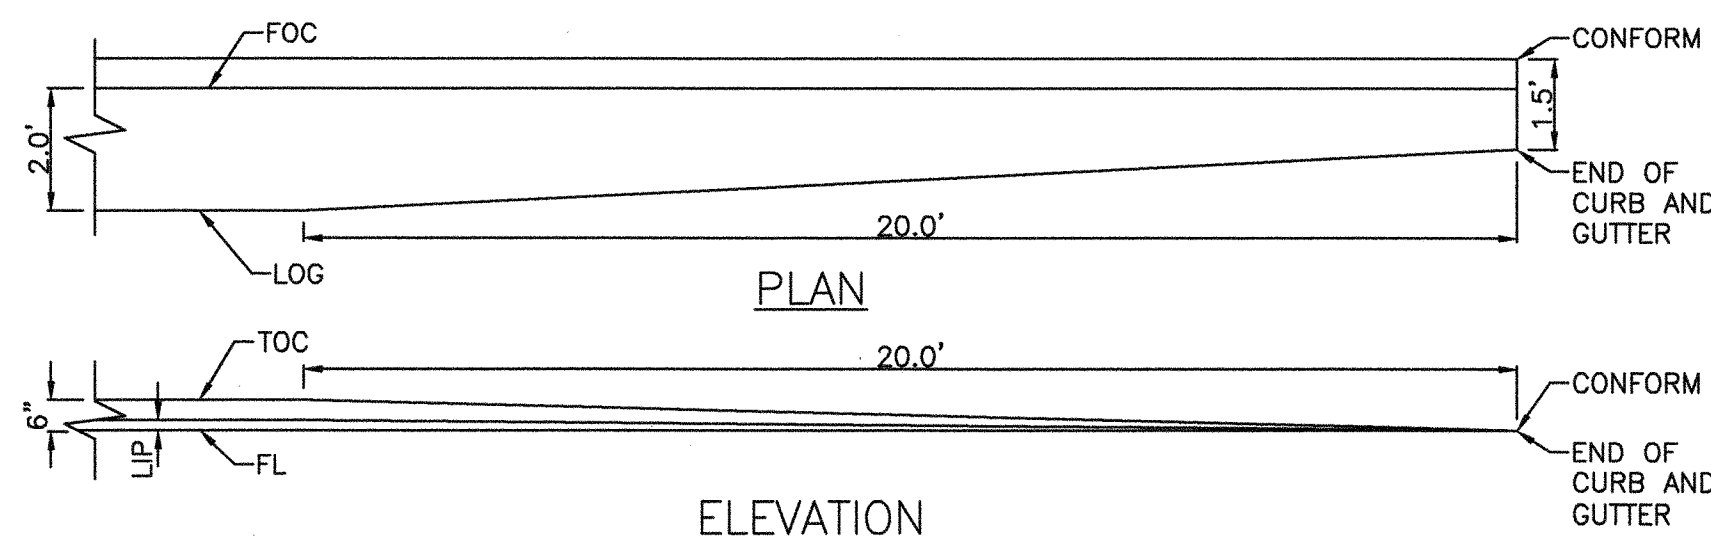


7 CURB TRANSITION DETAIL
L1 CS L2 N.T.S.

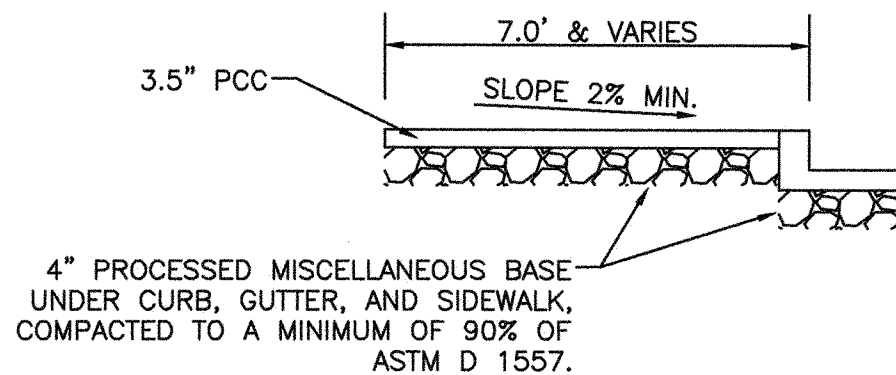

SECTION A-A


ASPHALT CONCRETE PER
PAVEMENT SECTION ON SHEET L2
AGGREGATE BASE PER
PAVEMENT SECTION ON SHEET L2
2:12 BATTER (TYPICAL)
CLASS A PCC CONCRETE
PER CALTRANS STANDARD SPECIFICATION

2 VALLEY GUTTER
L1 CS L2 C3 GR2 1"=1'

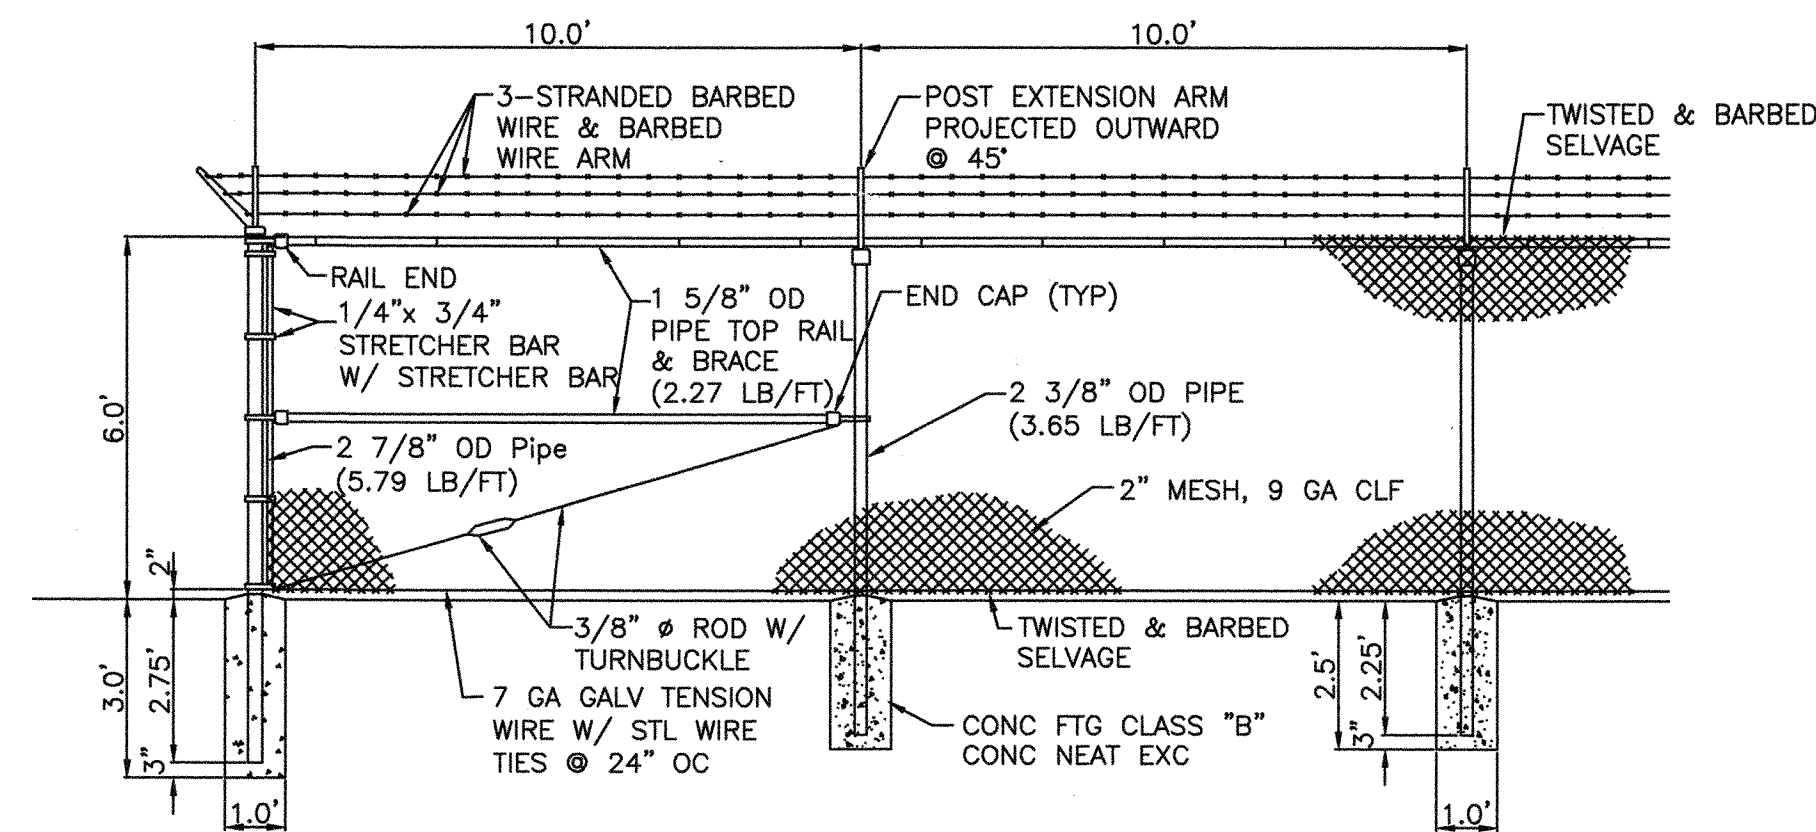



SLOPE, CORNER
END, OR PULL POST FIRST
LINE POST LINE POST

CORNER AND LINE POST DETAIL

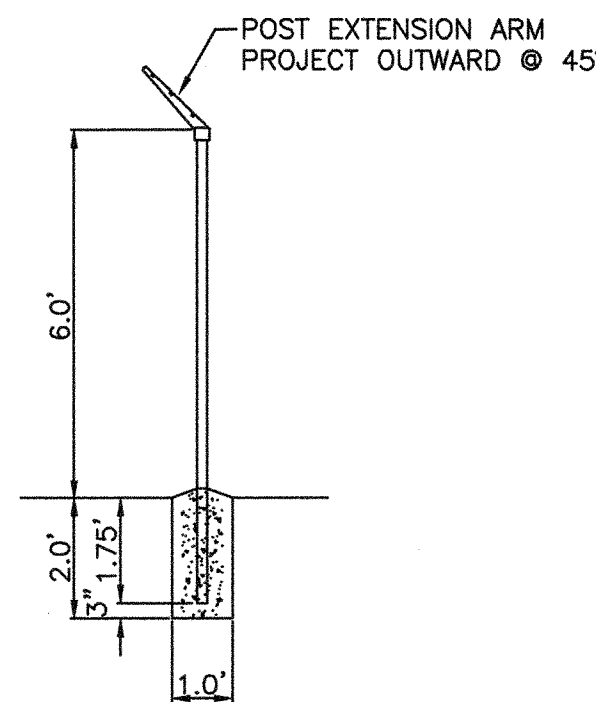


SECTION
CORNER AND LINE POST DETAIL


5 BARBED WIRE FENCE
L1 CS L2 N.T.S.

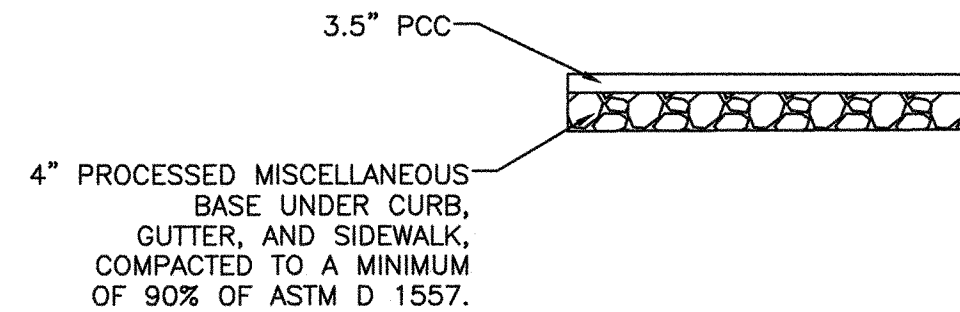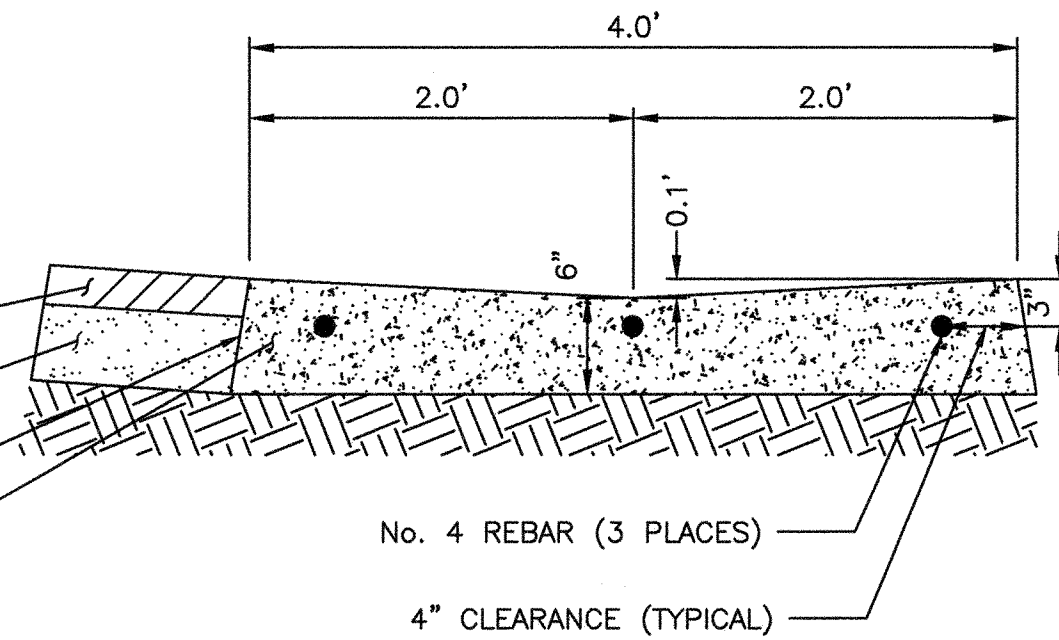


3 ISLAND PAVING
L2 CS L1 N.T.S.

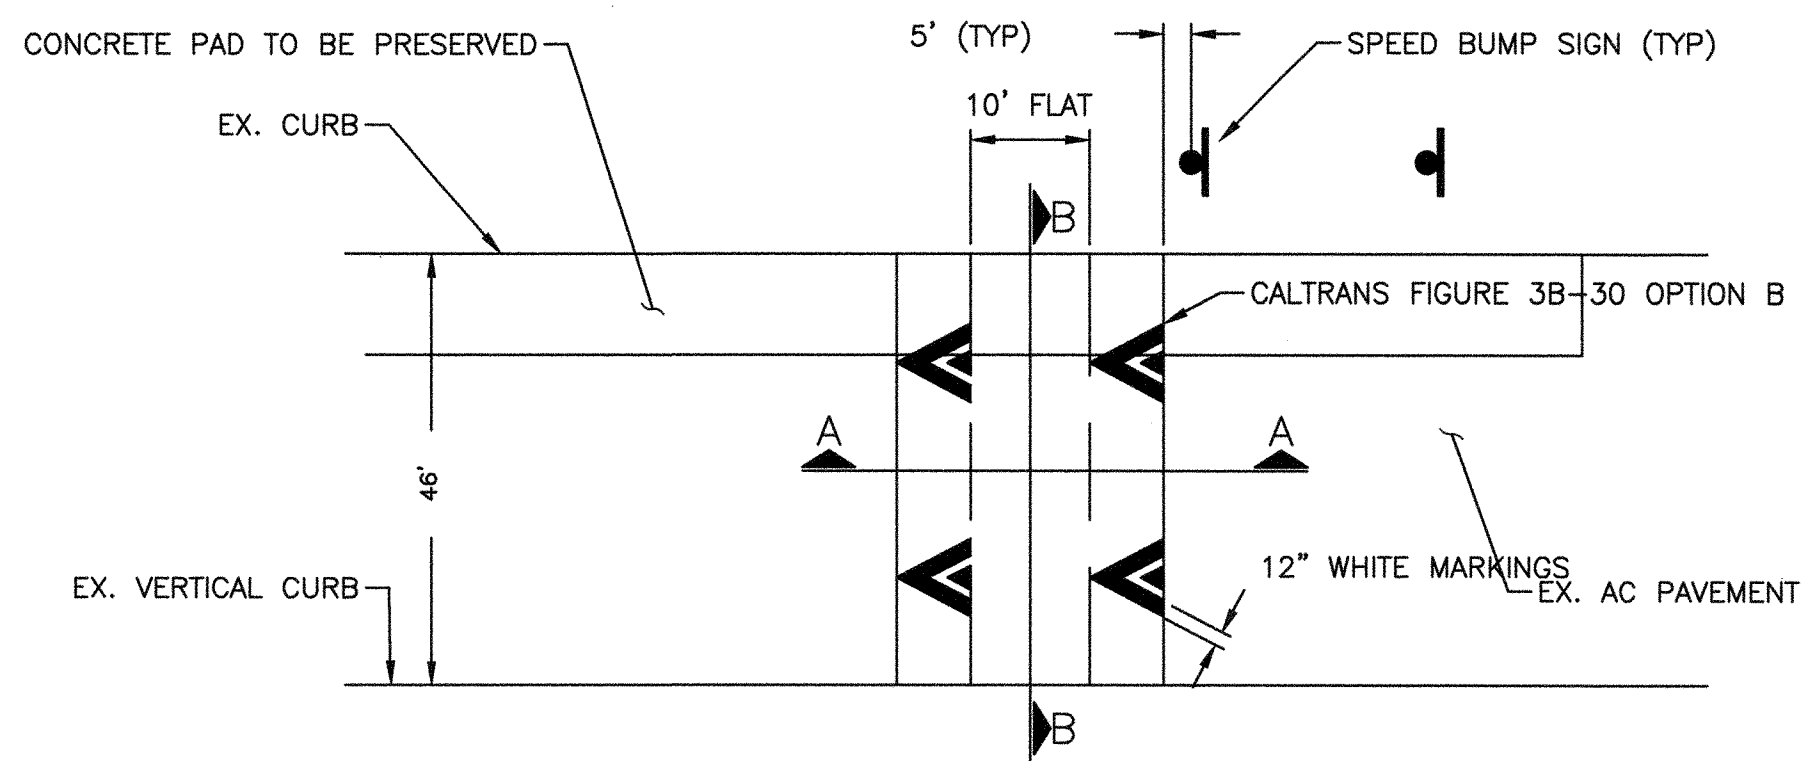

PLAN

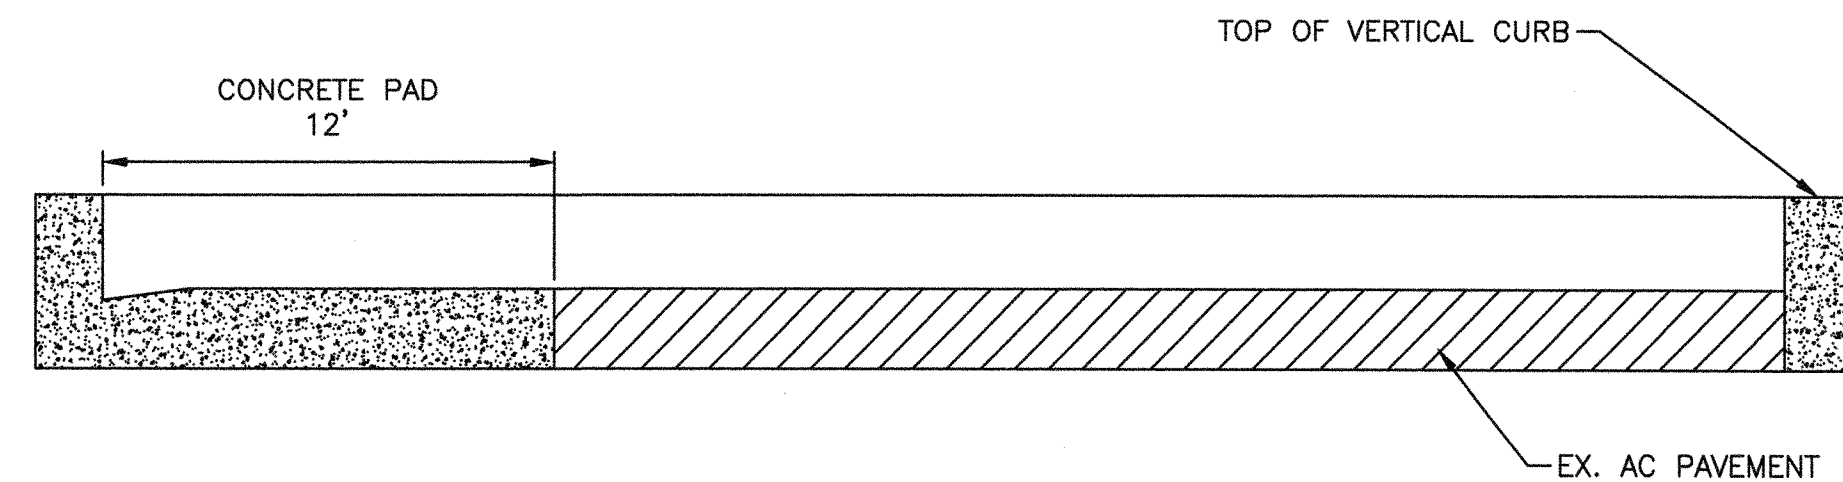

SECTION B-B

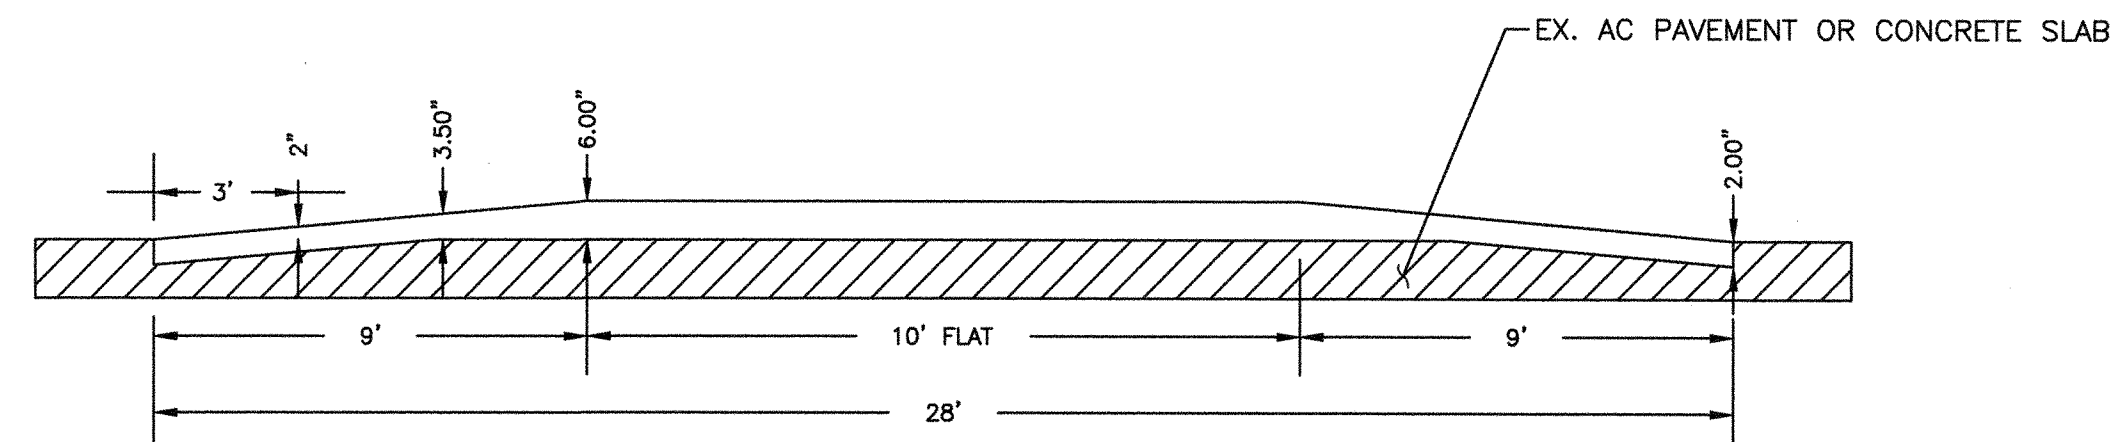

SECTION A-A

6 RAISED CROSSWALK
L2 CS L1 N.T.S.

PROJECT NO. A10081001

REFERENCES:

HORIZONTAL: NAD83(2011)
VERTICAL: NAVD88
PLANFILE: 272-26

CAUTION:
CHECK TRACING FOR LATEST REVISIONS

NO.	REVISIONS	DATE	REV'D	APP'D

DRAWN A. SHARMA
DESIGNED A. HENSCHKE C 81506
CHECKED M. CANEPA C 48676
REG. ENGINEER NO.
REG. ENGINEER NO.

PORT OF OAKLAND
530 WATER ST. OAKLAND, CALIFORNIA

M M
MOTT
MACDONALD







CAUTION: THIS PLAN MAY BE REDUCED

0 1" 2" ORIGINAL SCALE

OAKLAND INTERNATIONAL AIRPORT
OAK RENTAL CAR CENTER
IMPROVEMENTS
CONSTRUCTION DETAILS 3 OF 3

REGISTERED PROFESSIONAL ENGINEER
No. 253294
Exp. 06-30-17
STATE OF CALIFORNIA
DATE: 01-13-17
SCALE: NO SCALE
SHEET: 29 OF 53 SHEETS
C5 AA-4193

PRINT DATE 01-19-17 14:27:02 C:\pwworking\hmm\water_wastewater\jen68548\0221851\4193-030.dwg Printed by HEN68848

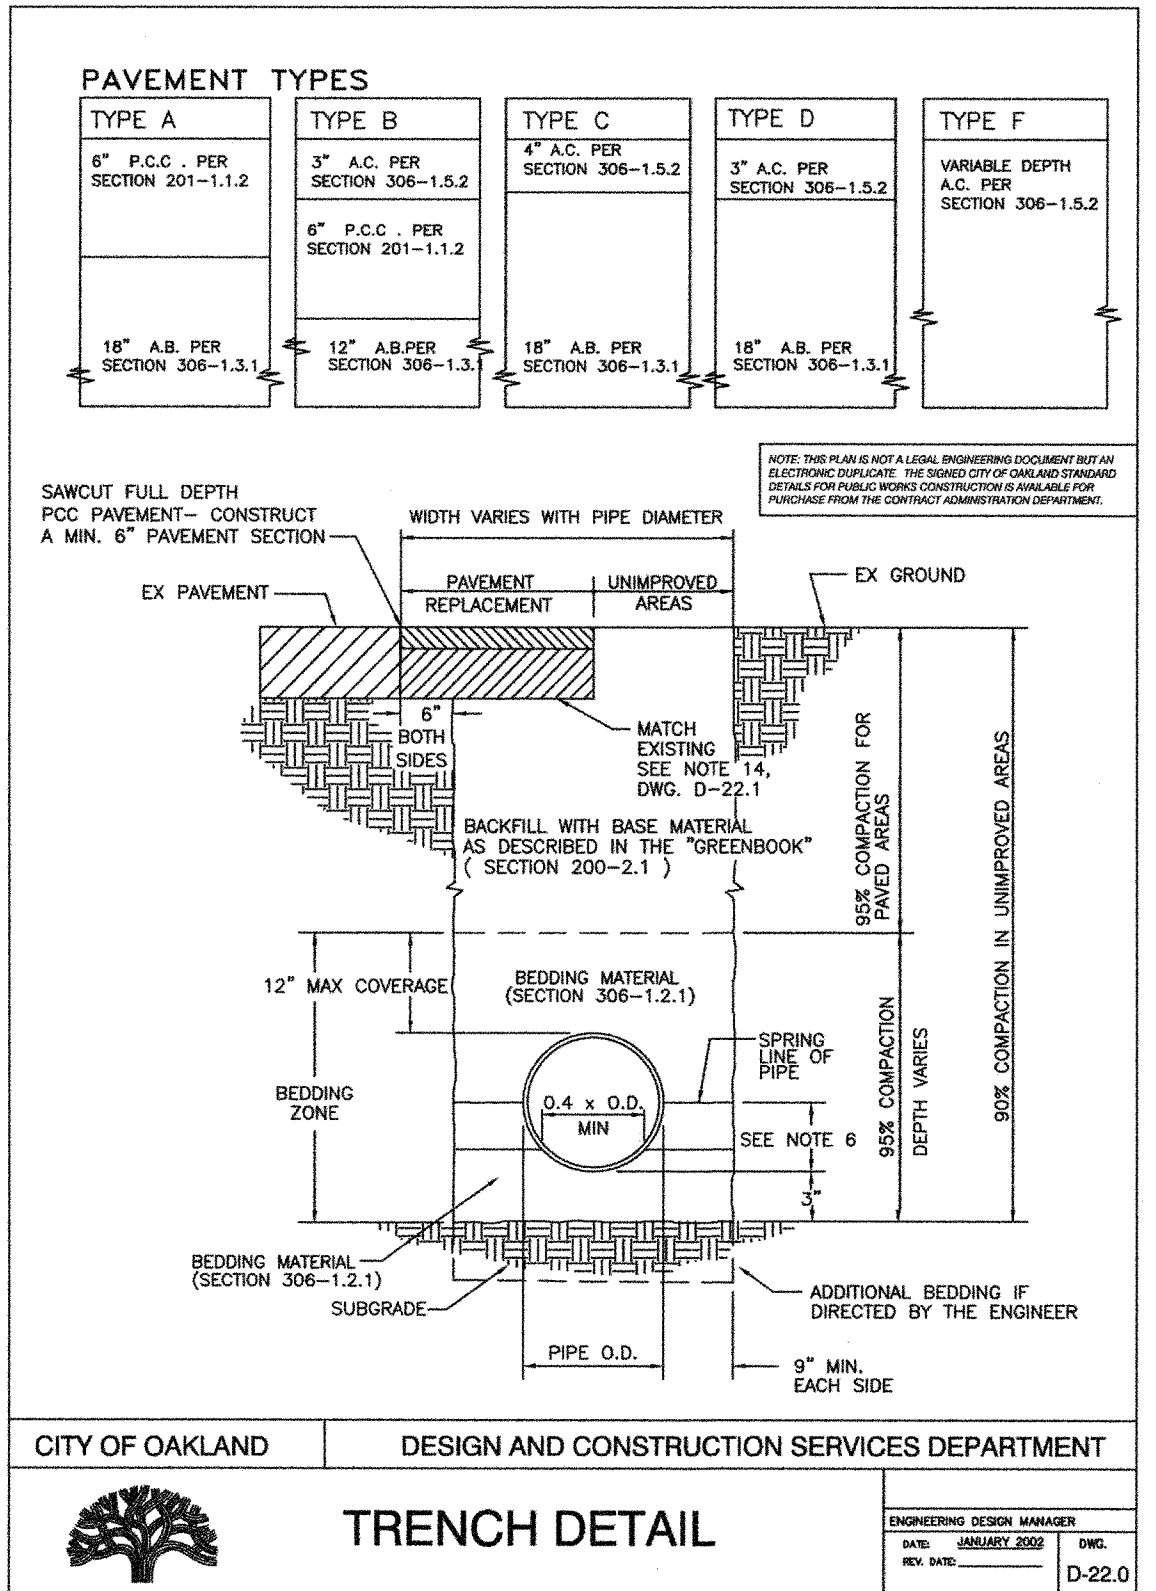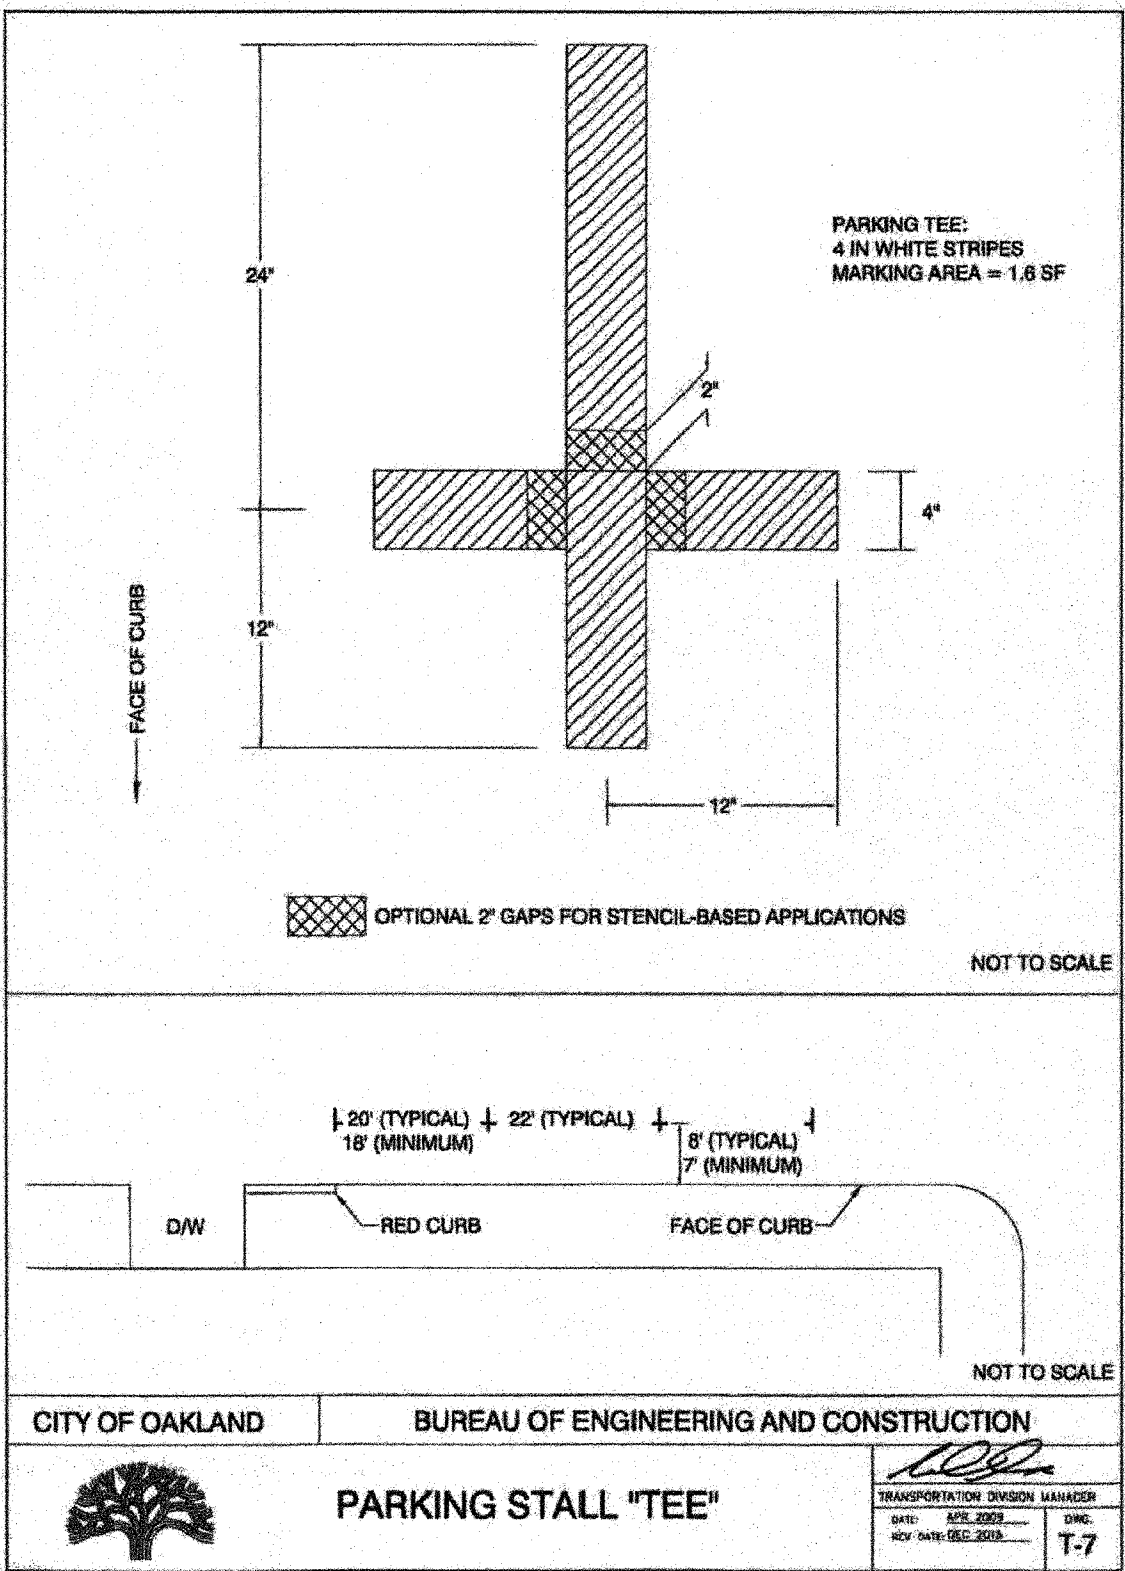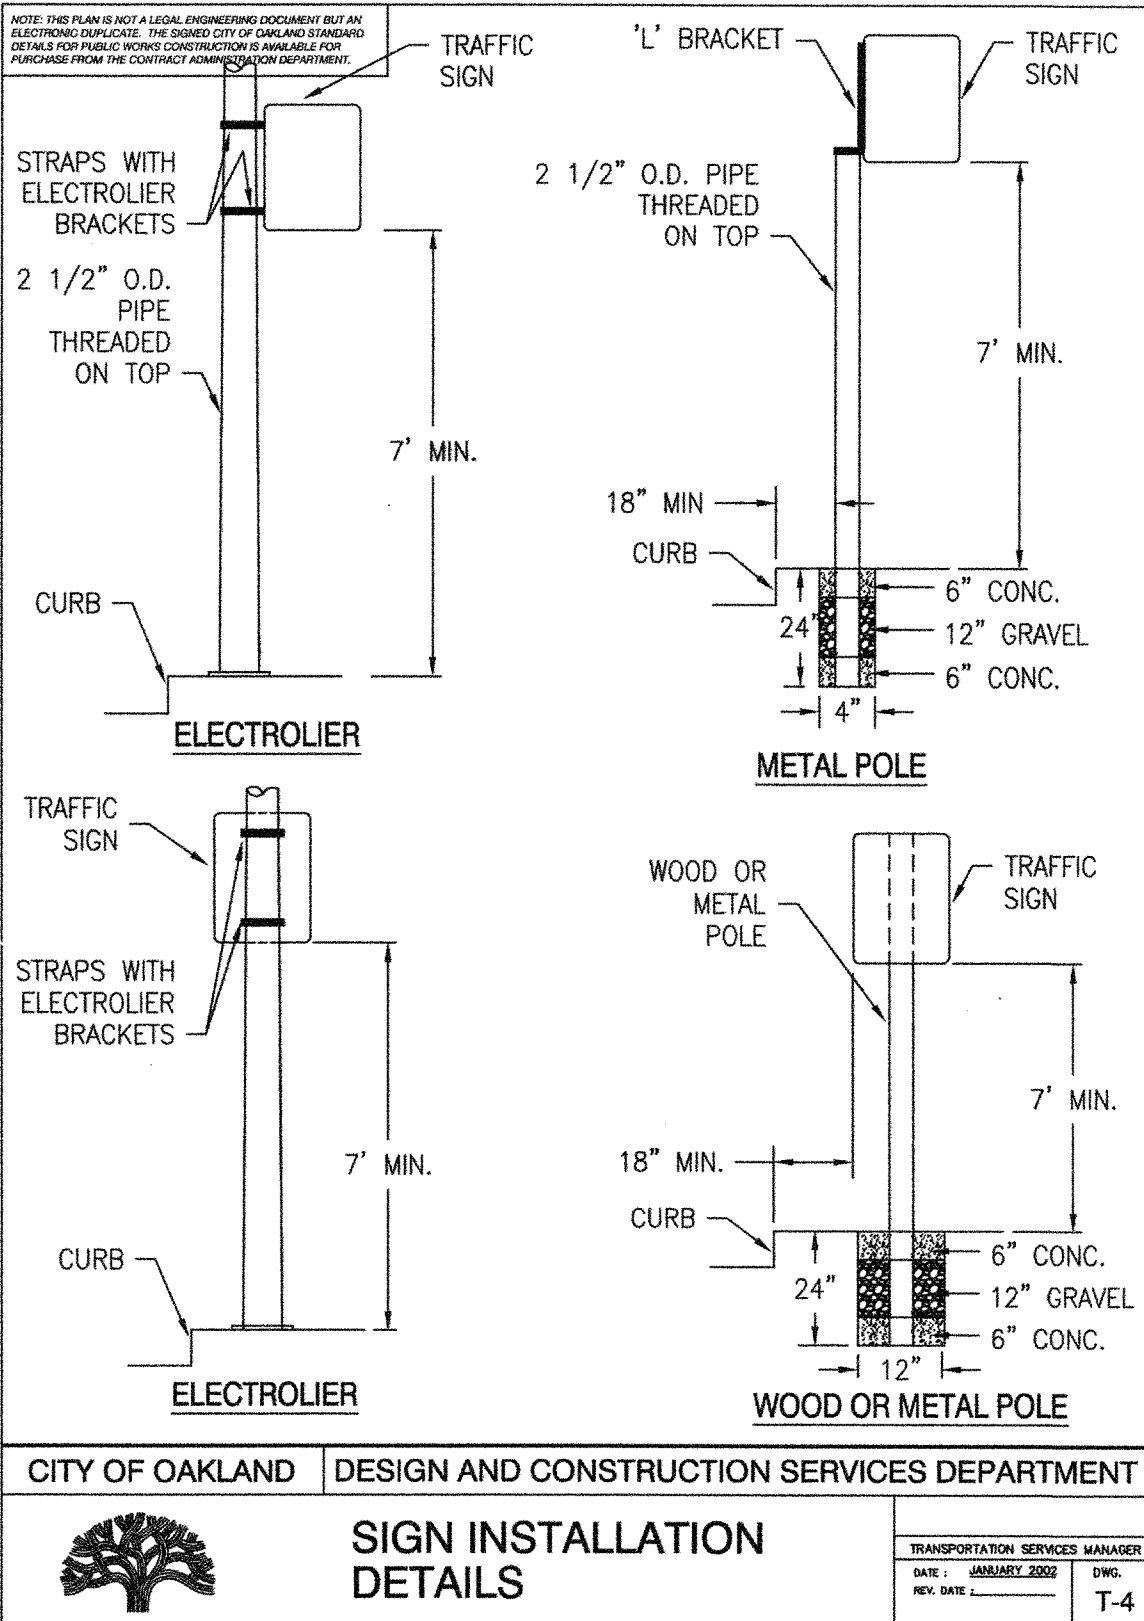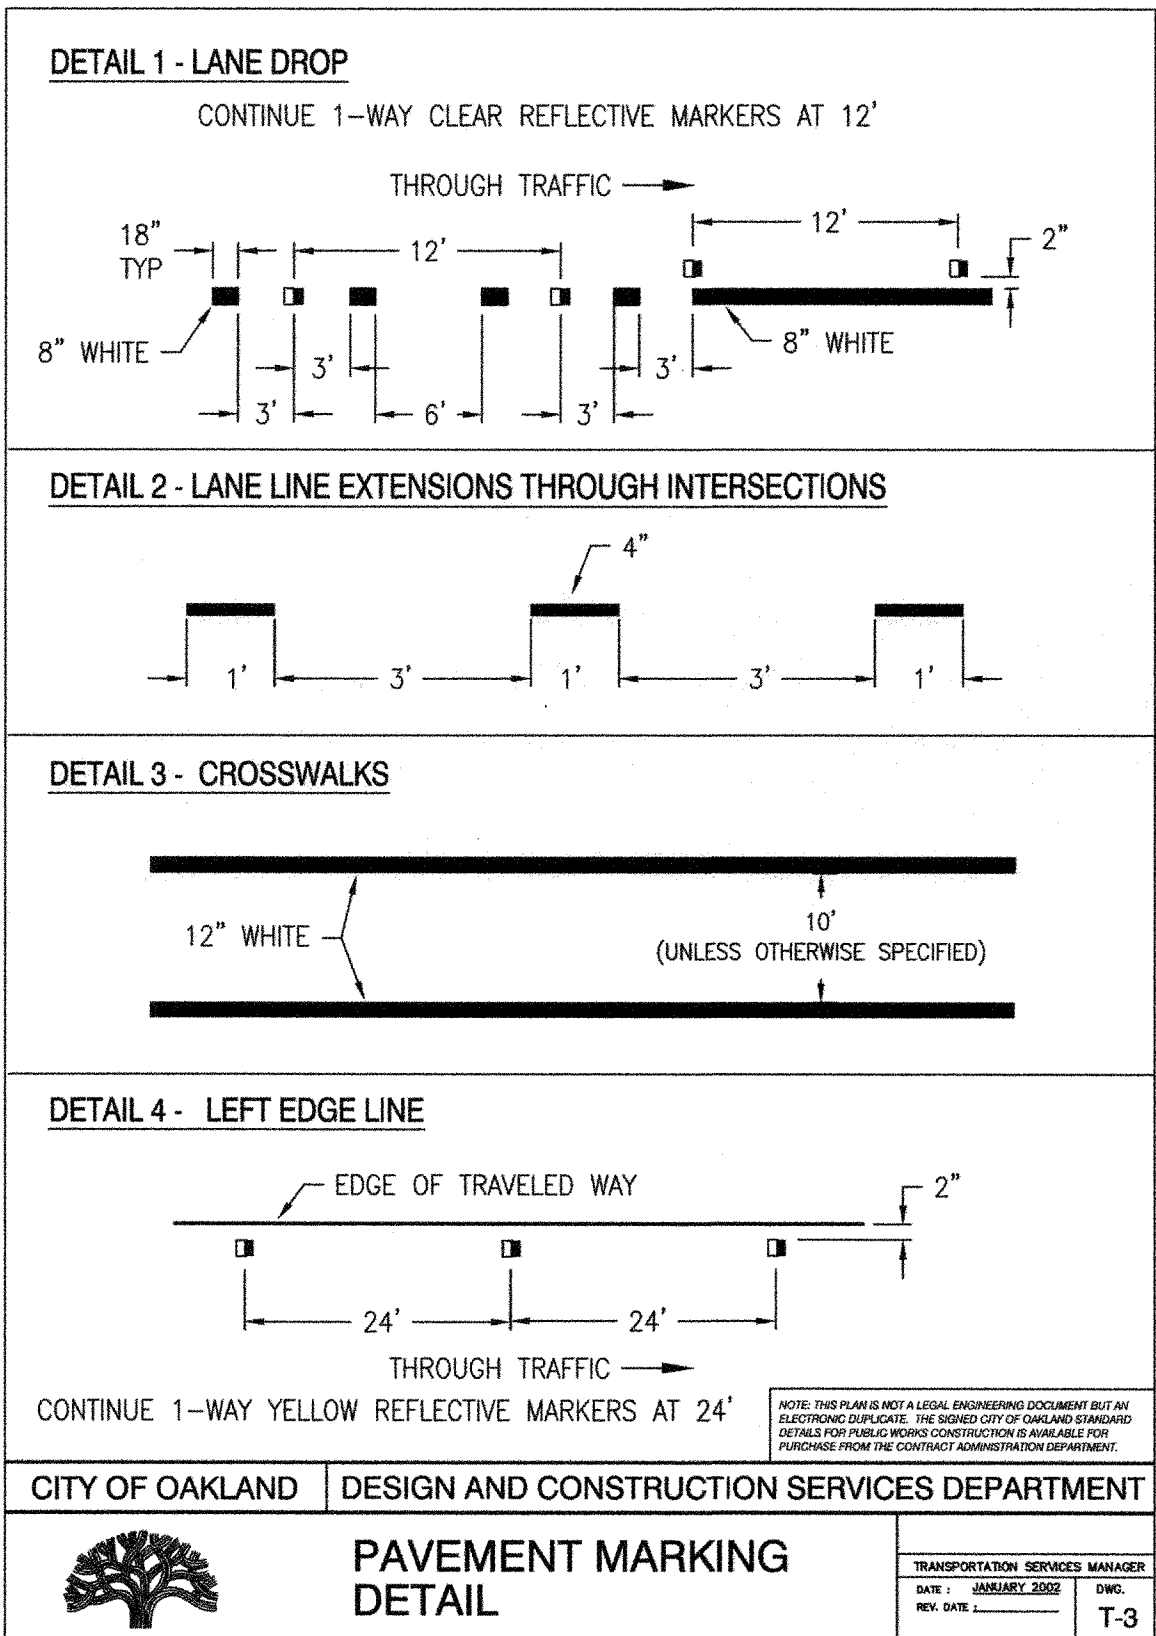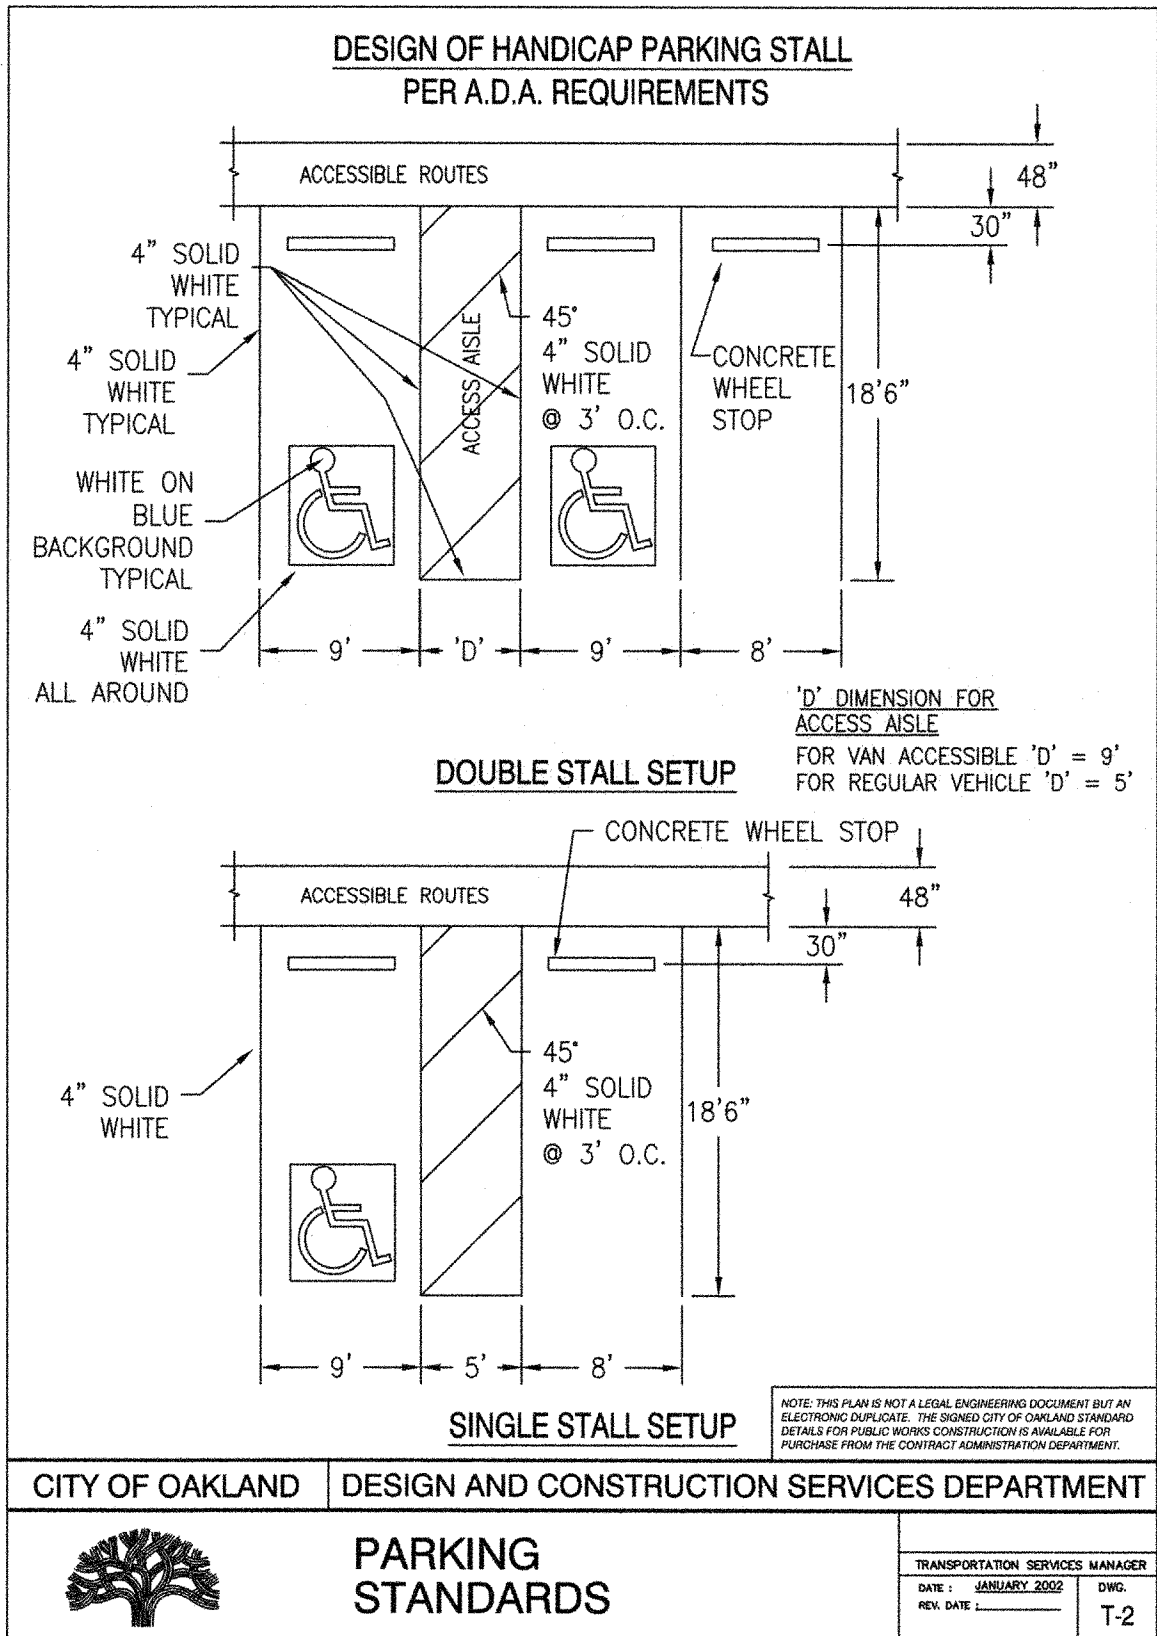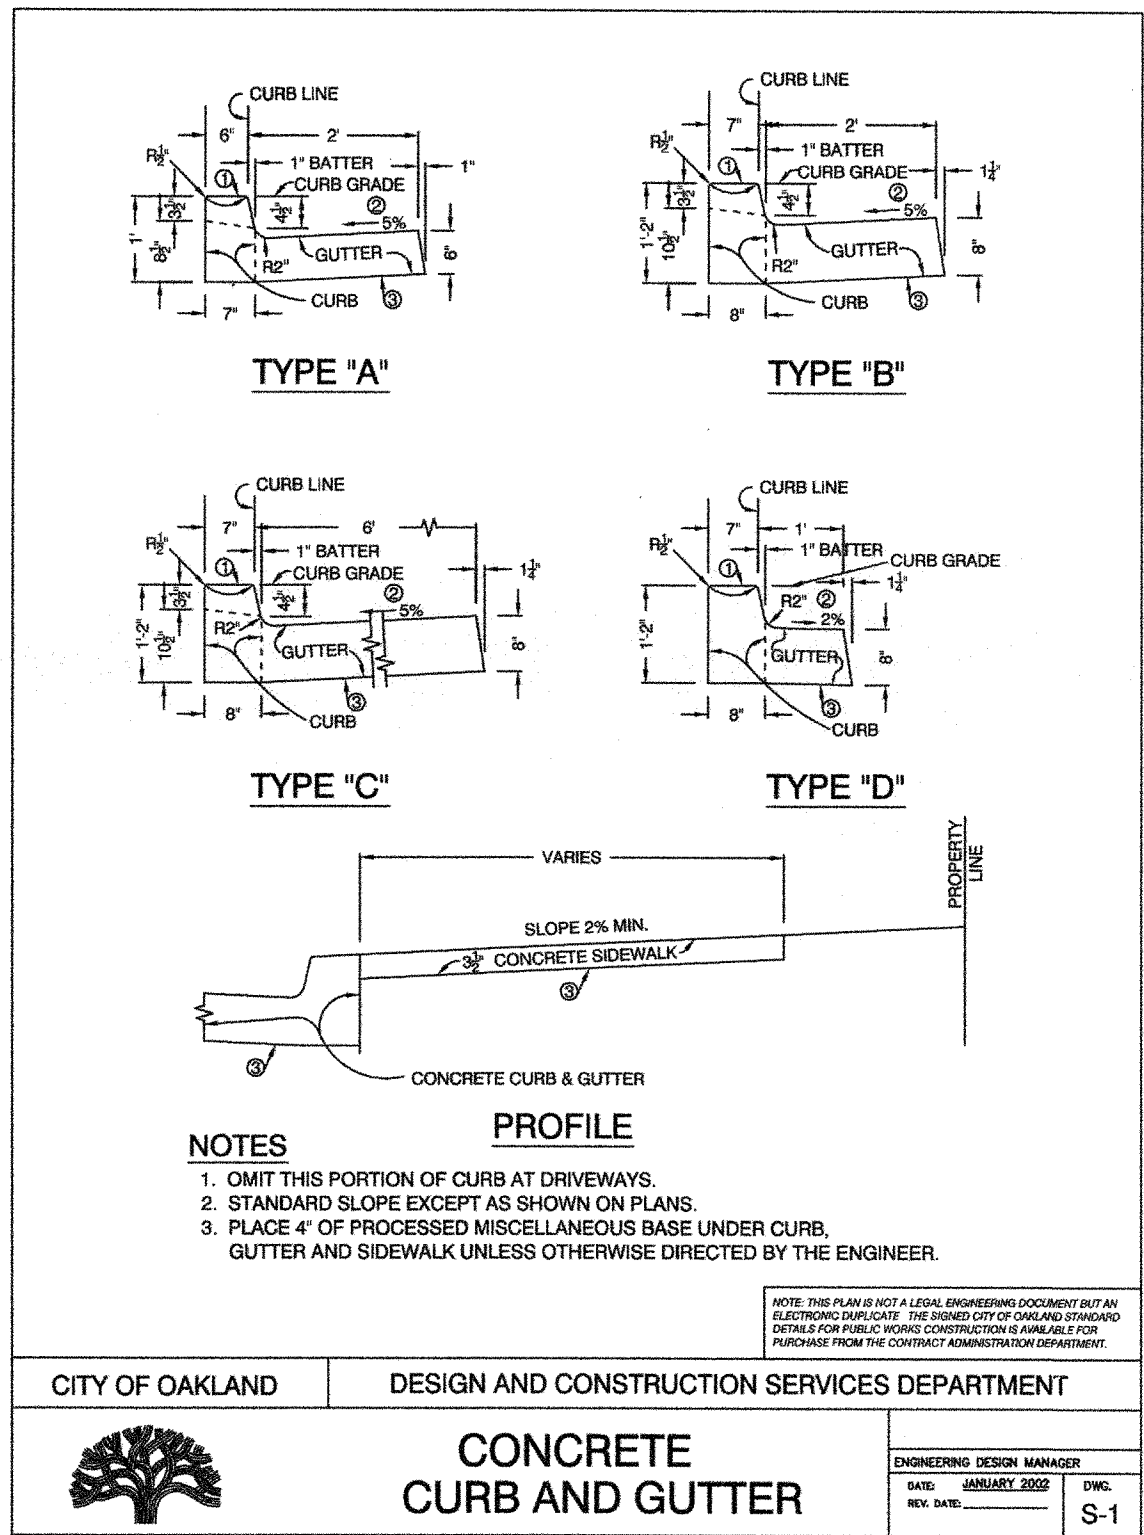

PROJECT NO. A10081001

REFERENCES:


HORIZONTAL: NAD83(2011)
VERTICAL: NAVD83
PLANFILE 272-26

CAUTION:
CHECK TRACING FOR LATEST REVISIONS

NO.	REVISIONS	DATE	REV'D	APP'D

DRAWN S. HUYNH
DESIGNED A. HENSCHKE C 81506
REG. ENGINEER NO.
CHECKED M. CANEPA C 48676
REG. ENGINEER NO.

PORT OF OAKLAND

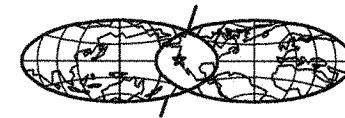

530 WATER ST. OAKLAND, CALIFORNIA

CAUTION: THIS PLAN MAY BE REDUCED


0 1" 2" ORIGINAL SCALE

M
M
MOTT
MACDONALD

OAKLAND INTERNATIONAL AIRPORT

OAK RENTAL CAR CENTER
IMPROVEMENTS

STANDARD DETAILS 1 OF 2



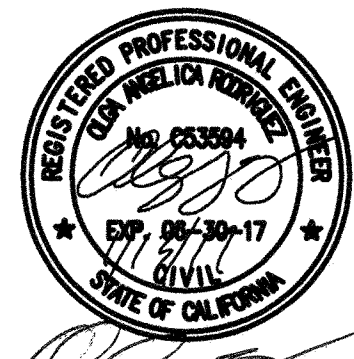


DATE: 6-13-17

SCALE: NO SCALE

SHEET: 30 OF 53 SHEETS

C6 AA-4193

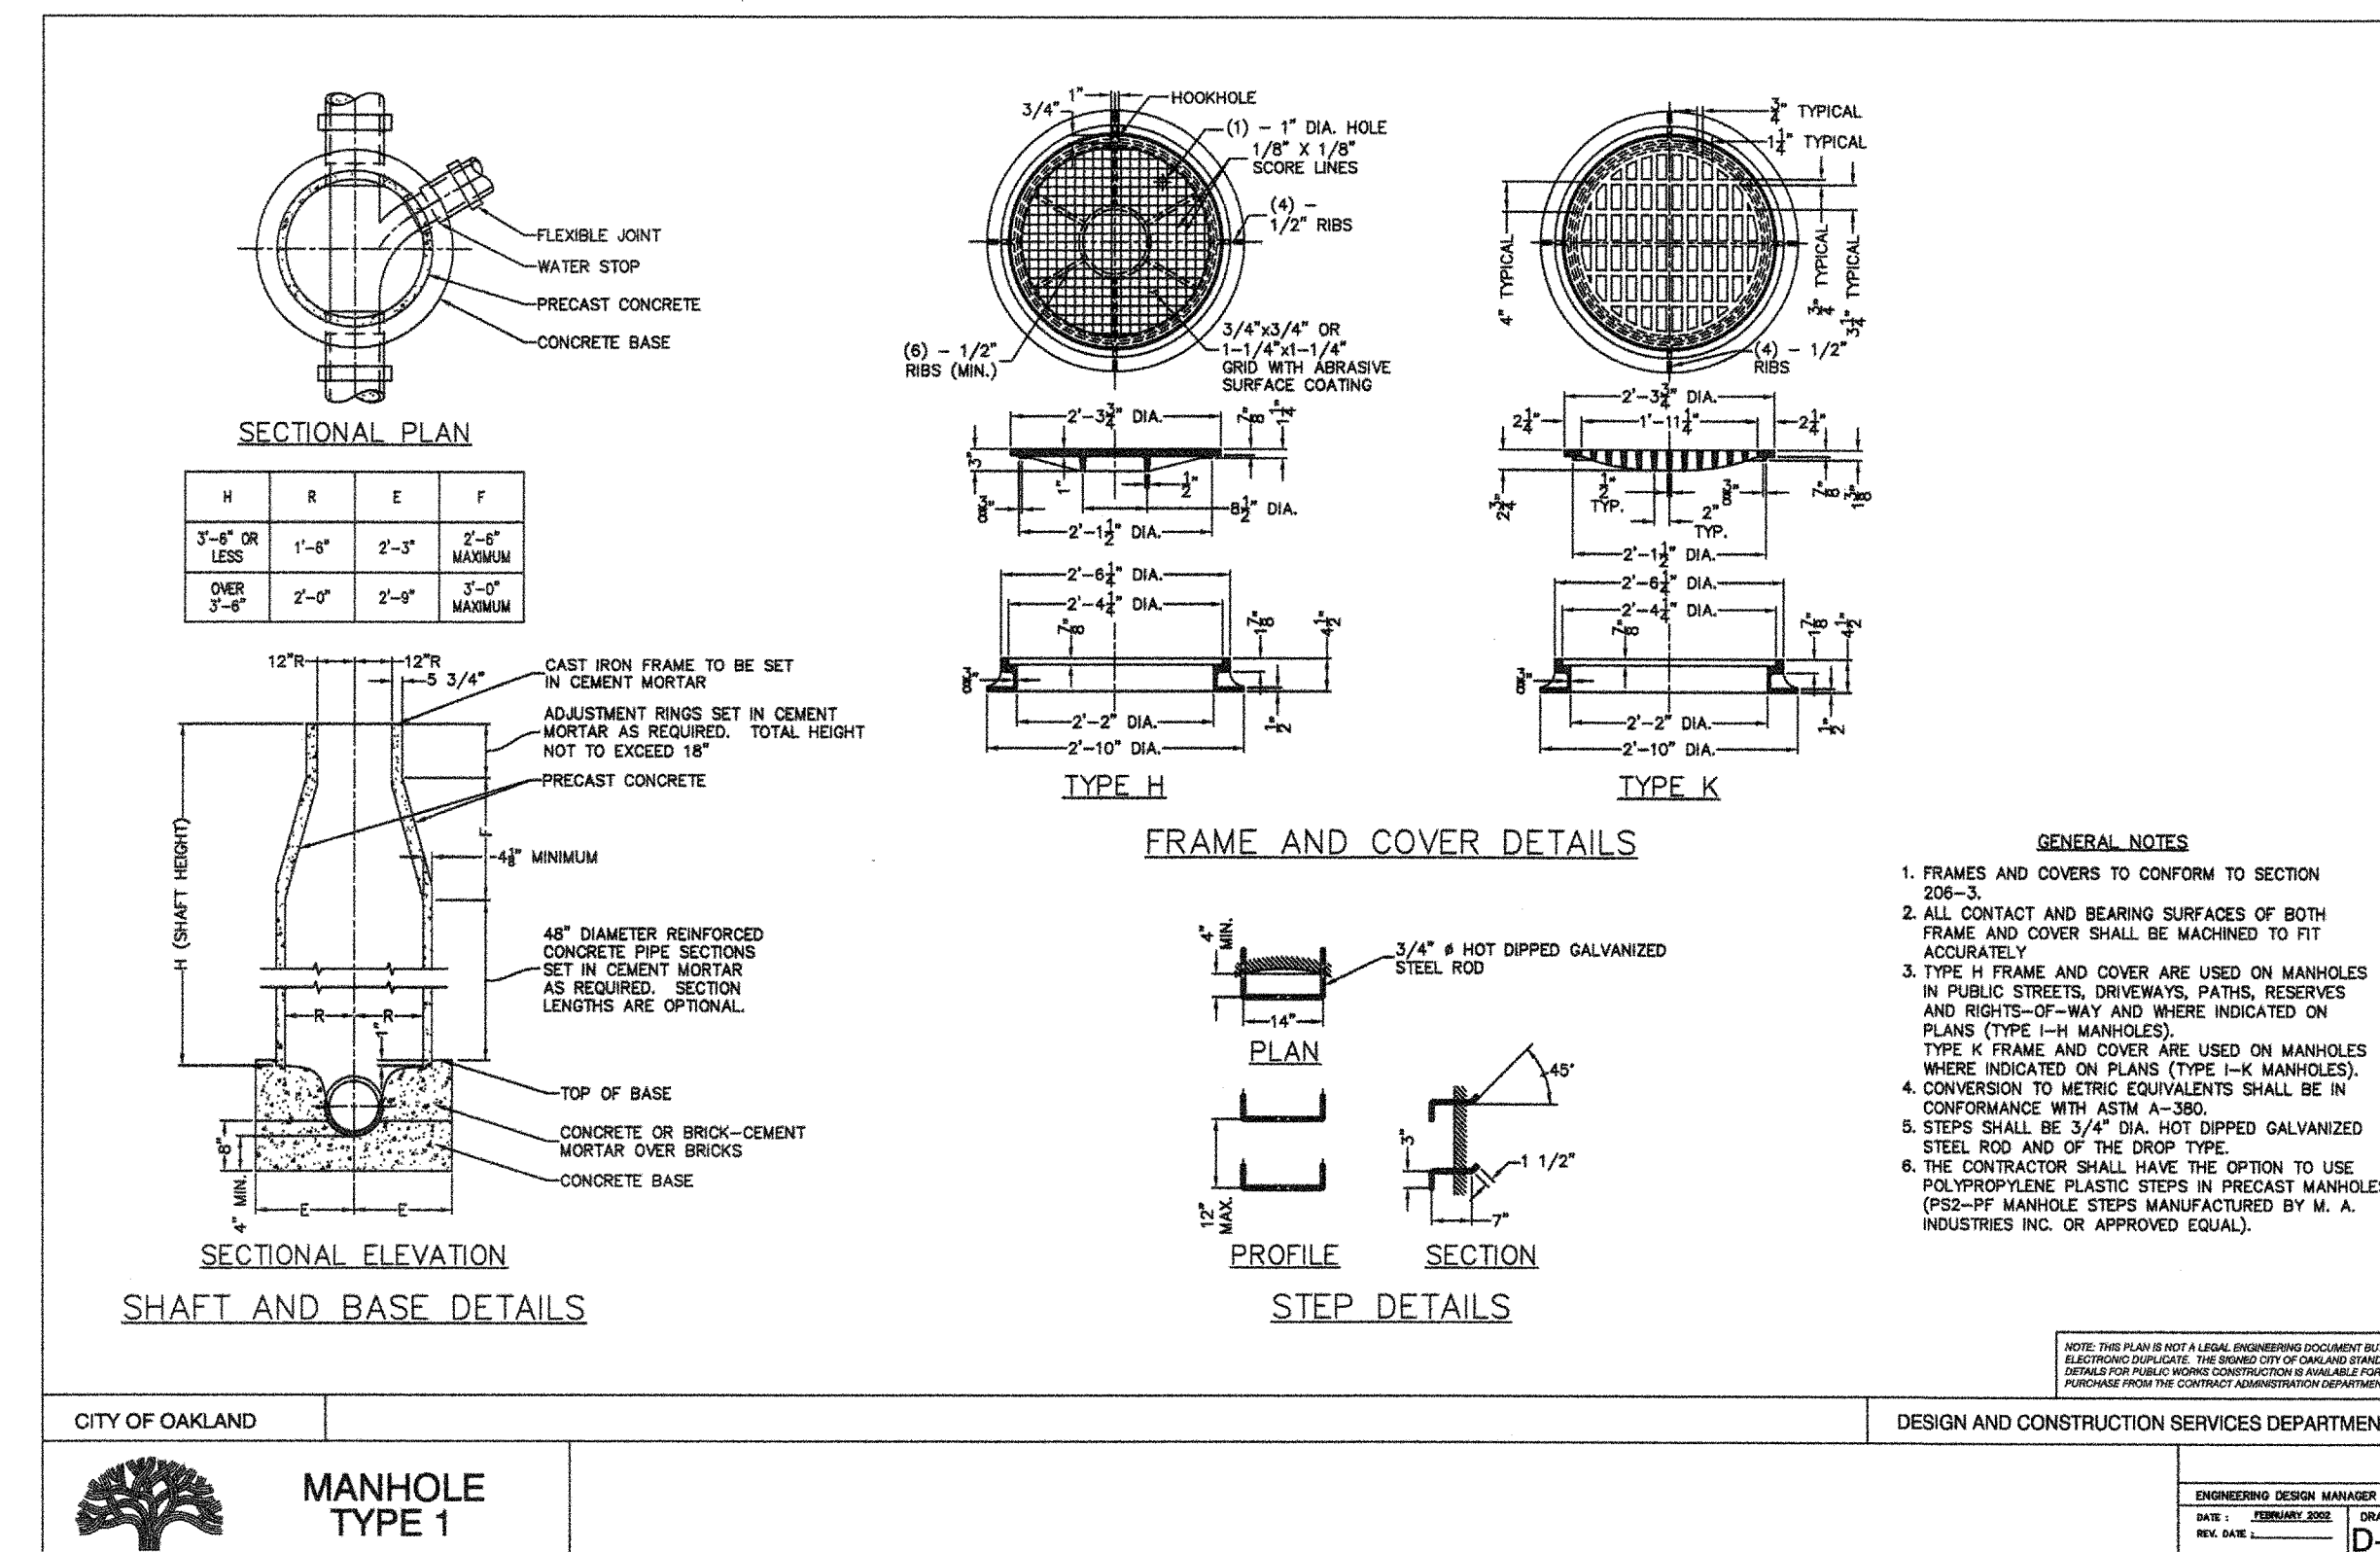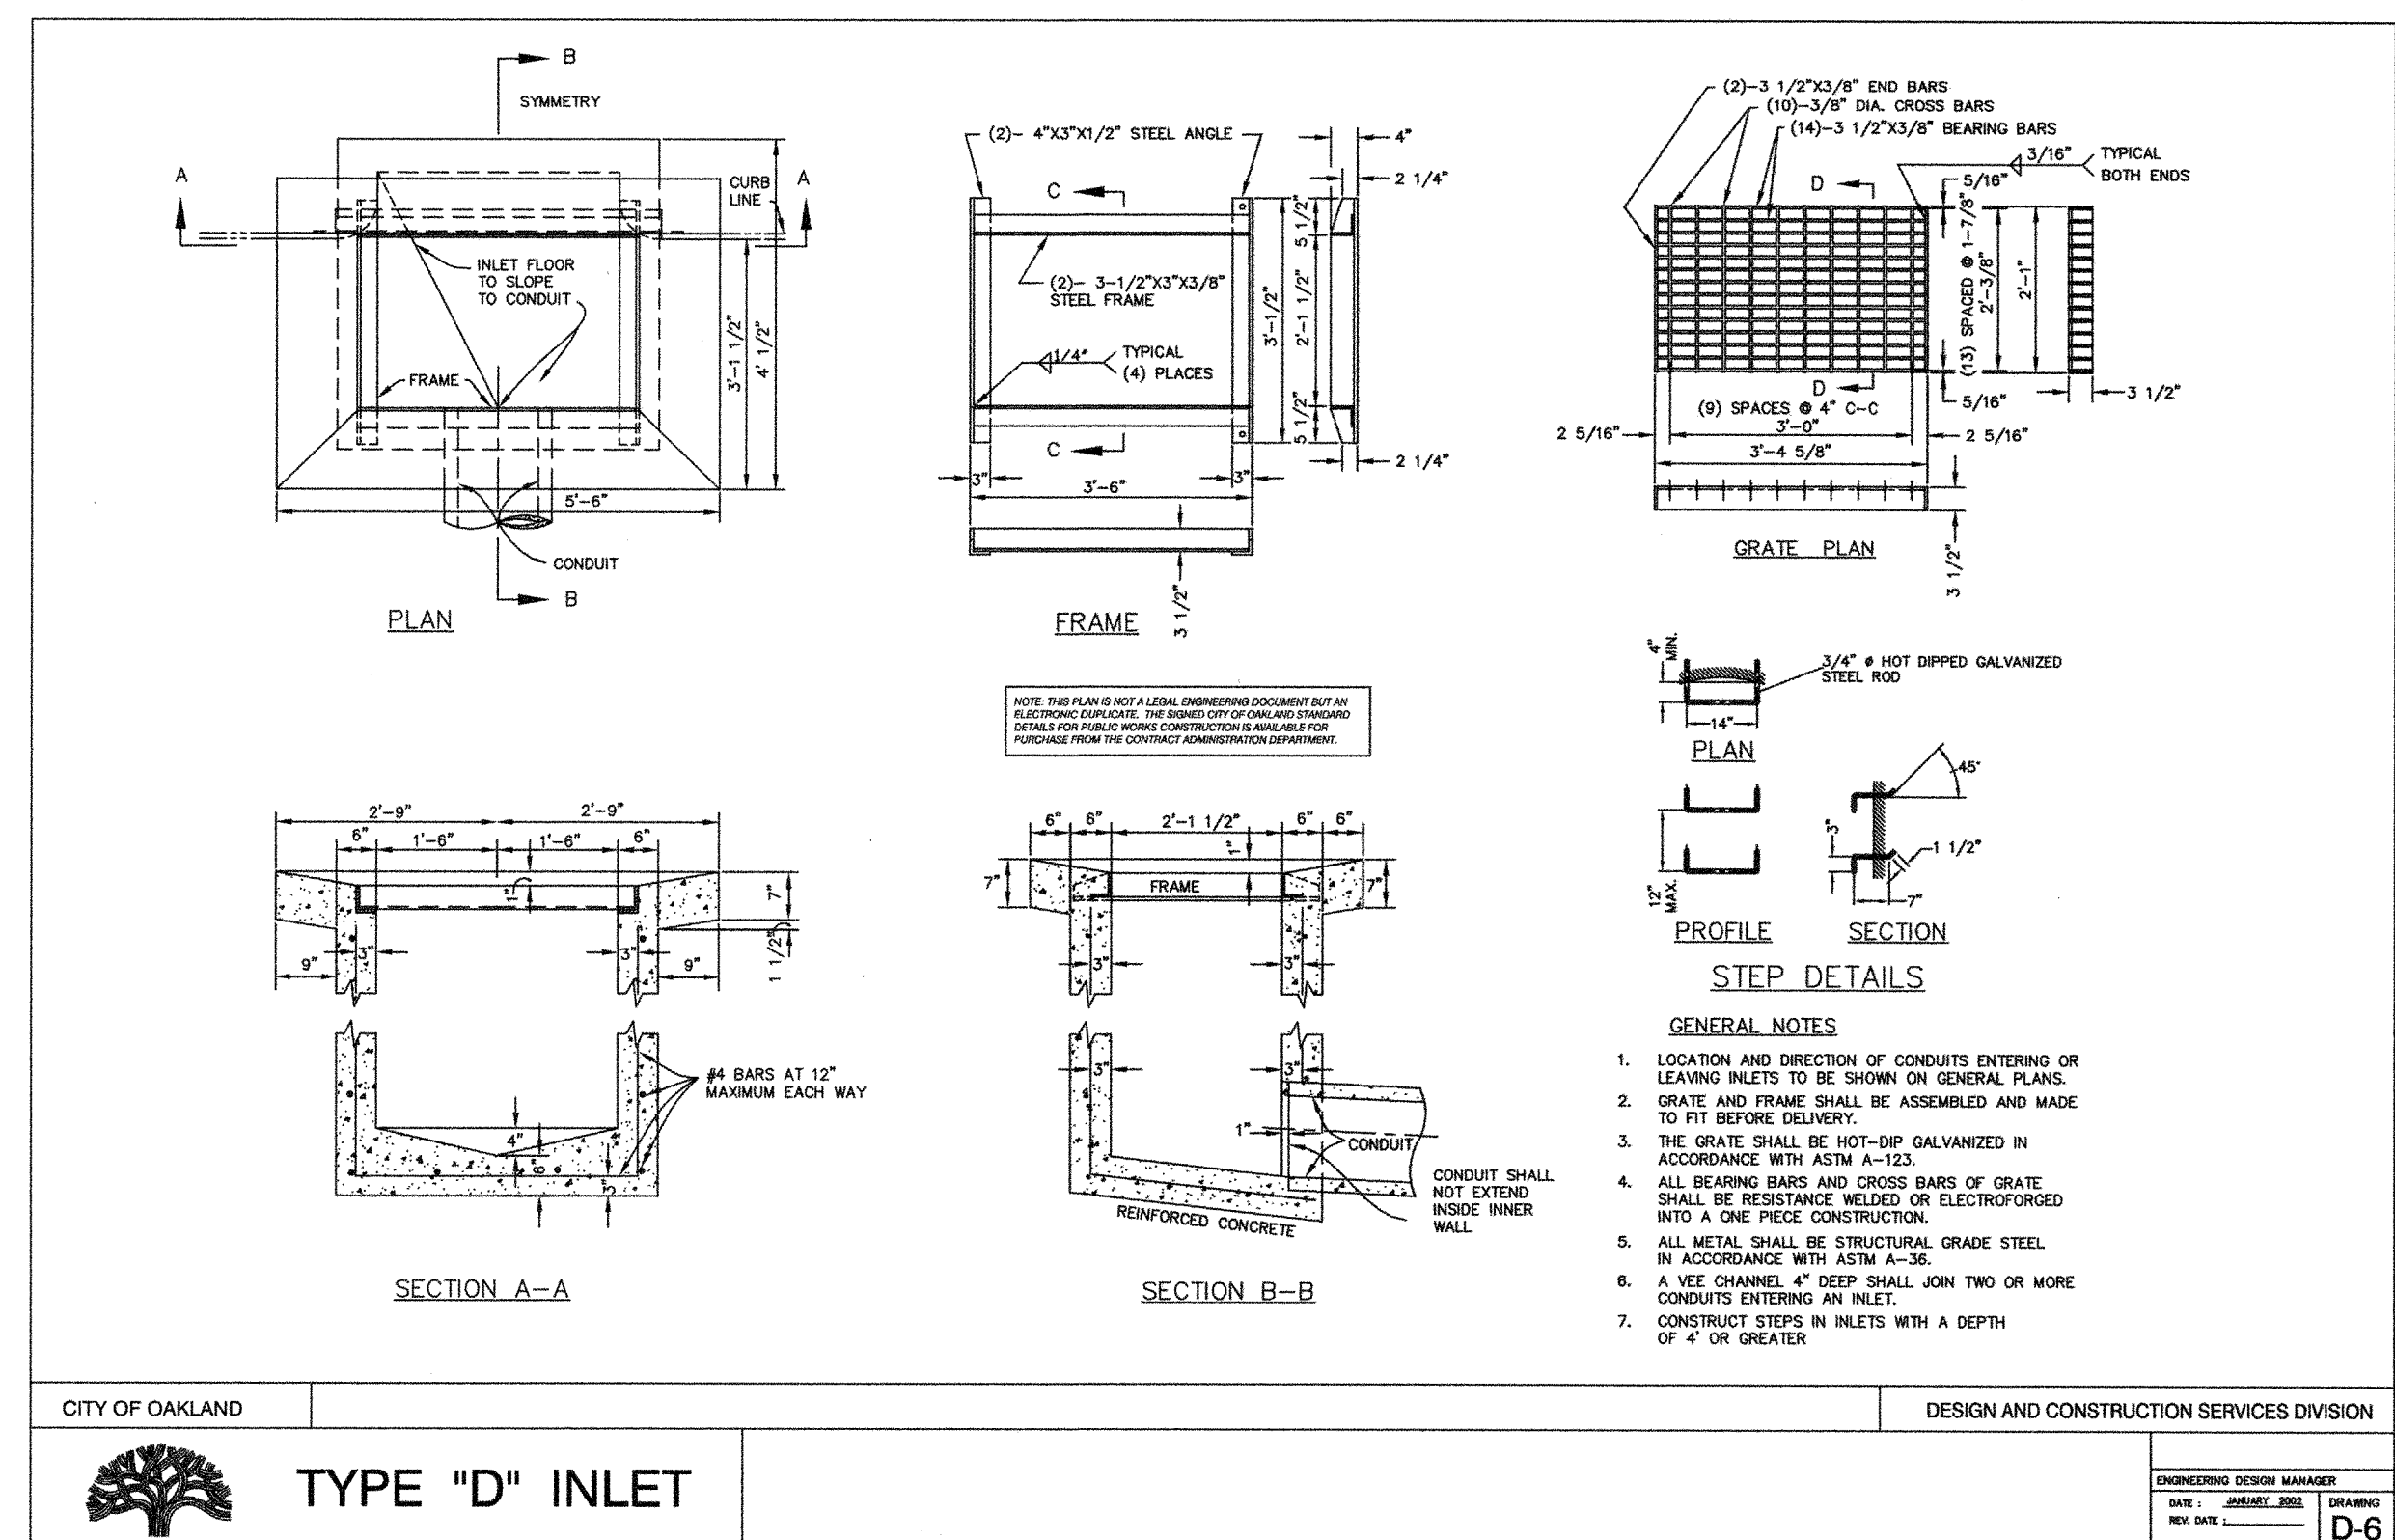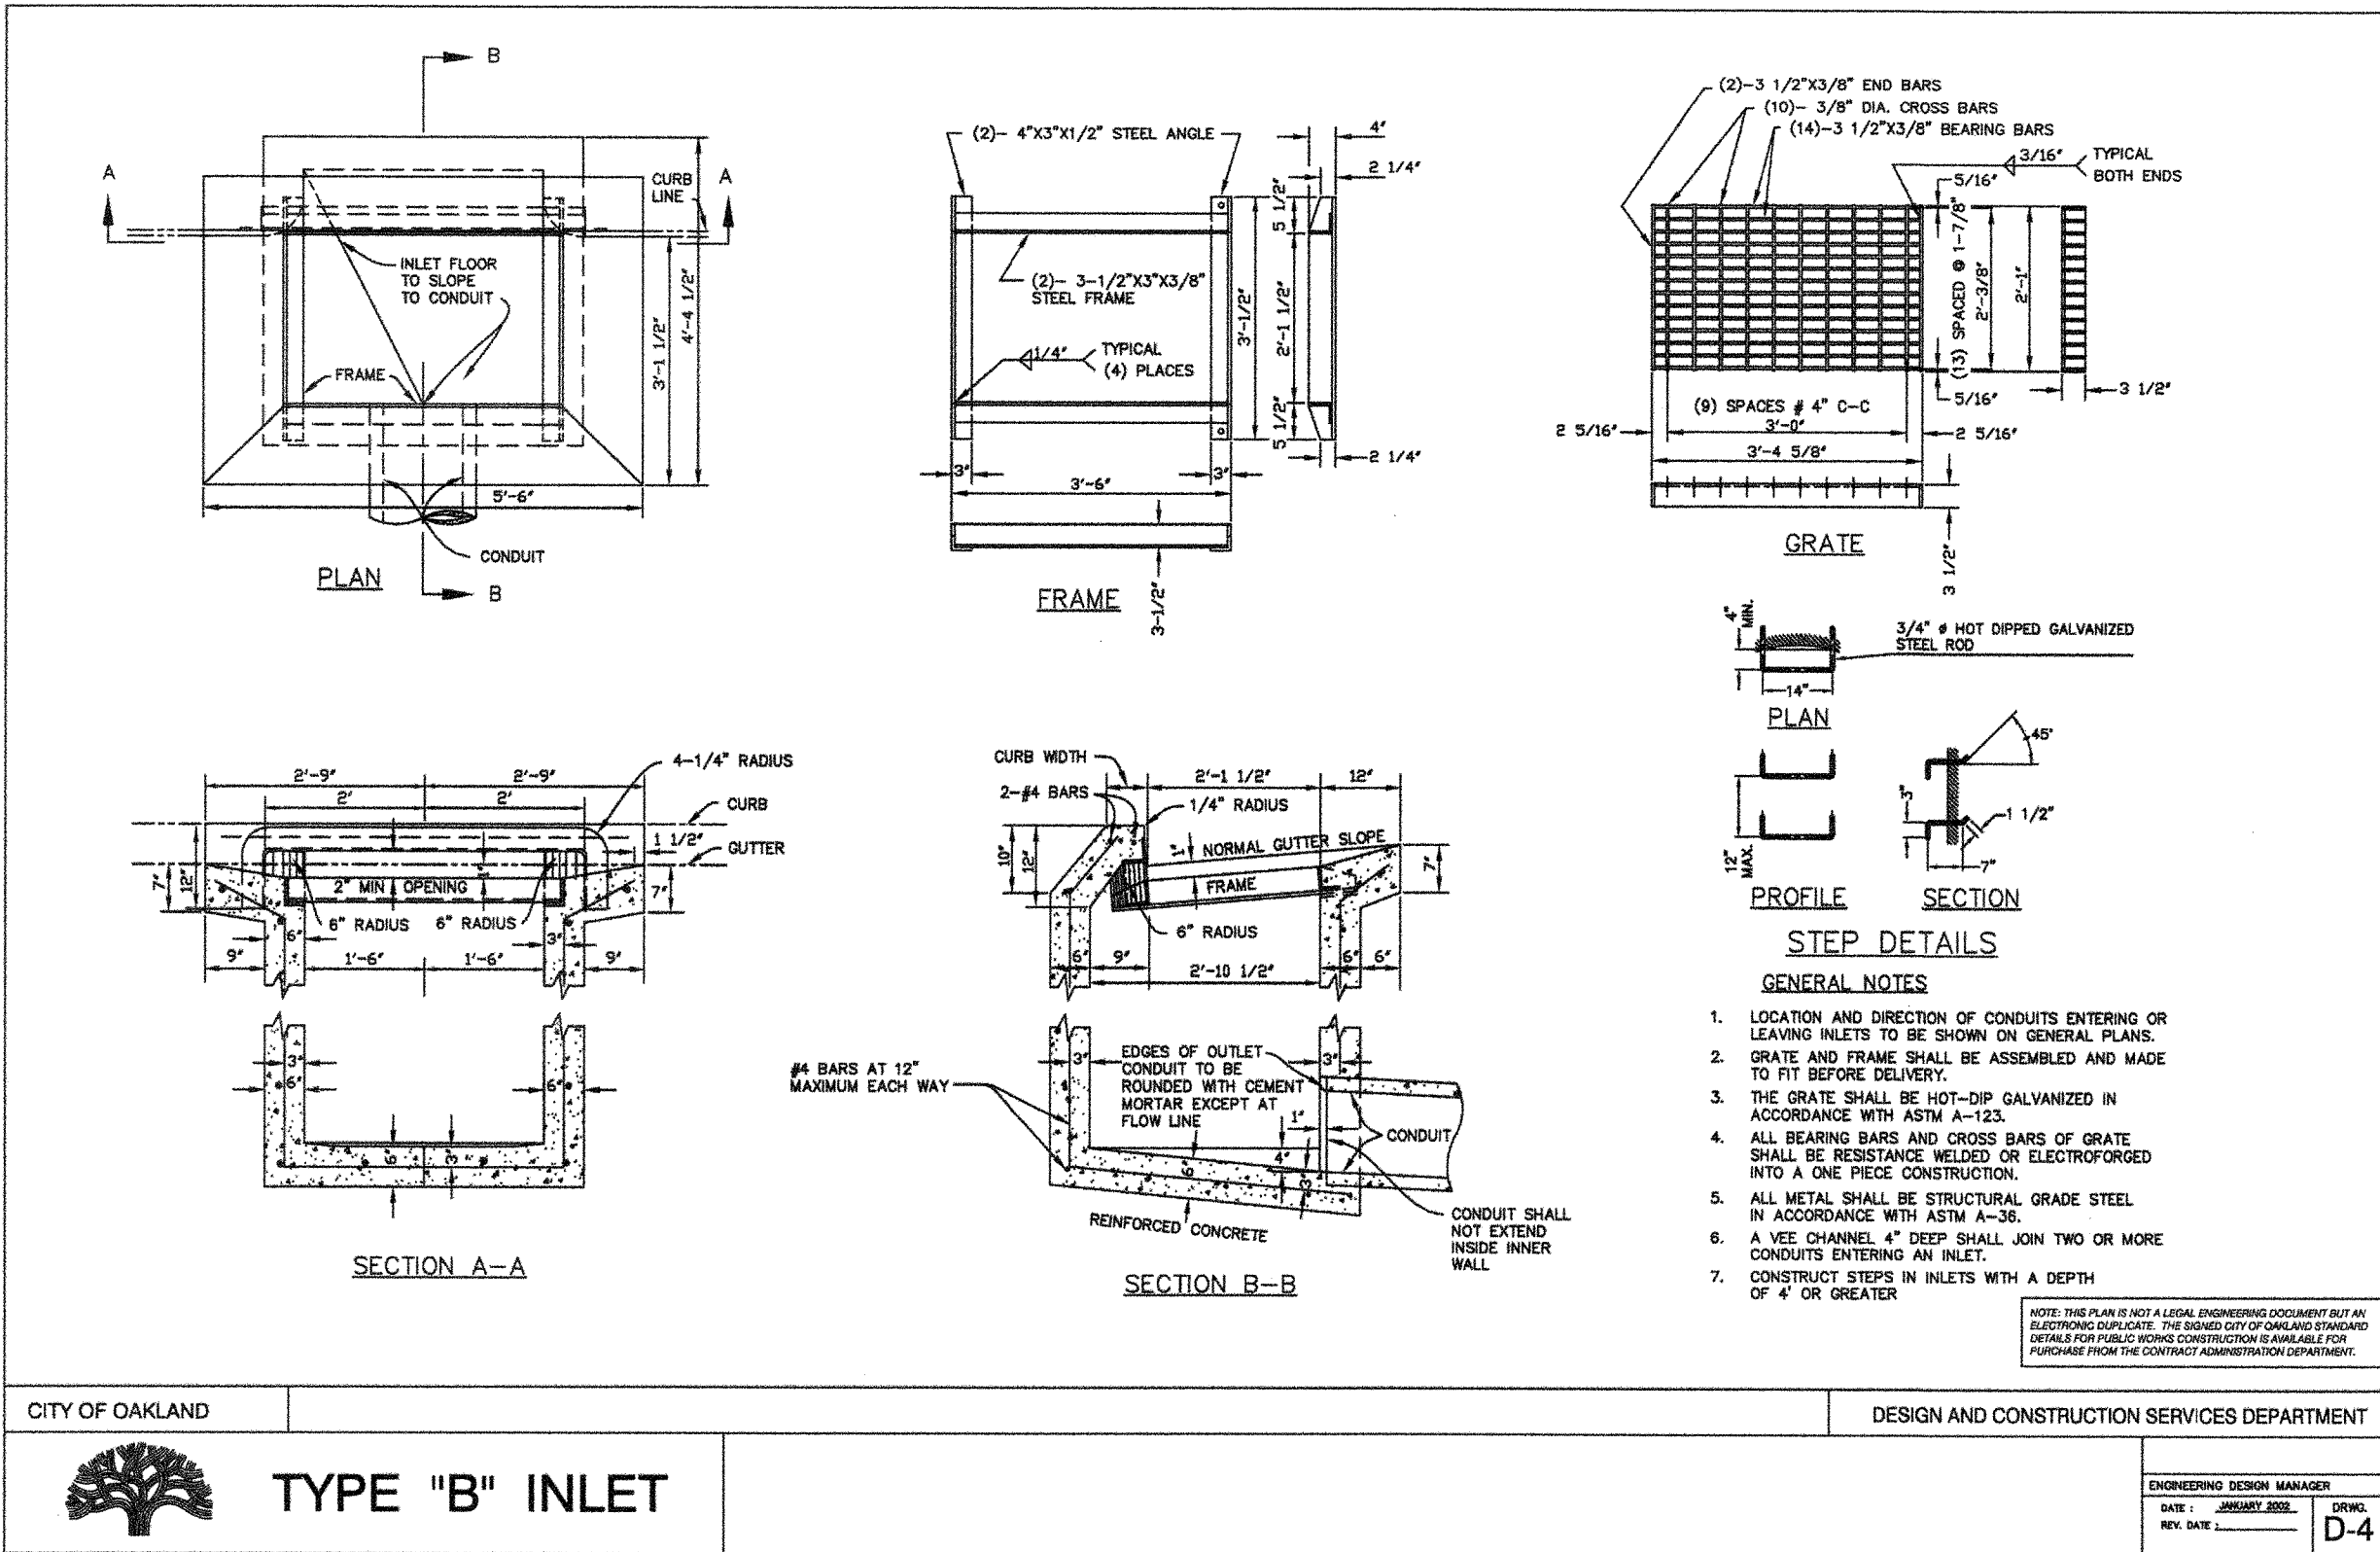

CITY OF OAKLAND		DESIGN AND CONSTRUCTION SERVICES DEPARTMENT	
ENGINEERING DESIGN MANAGER		DATE: JANUARY 2008	
REV. DATE: _____		DRAWING: D-11	

PROJECT NO. A10081001	REVISIONS	DATE	REV'D	APP'D
REFERENCES:				
HORIZONTAL: NAD83(2011)				
VERTICAL: NAVD83				
PLANFILE 272-26				
CAUTION: CHECK TRACING FOR LATEST REVISIONS				


DRAWN S. HUYNH	DESIGNED A. HENSCHKE C 81506	REG. ENGINEER NO.
CHECKED M. CANEPA C 48676	REG. ENGINEER NO.	

PORT OF OAKLAND

530 WATER ST. OAKLAND, CALIFORNIA

MOTT MACDONALD

OAKLAND INTERNATIONAL AIRPORT	DATE: 01-13-17
OAK RENTAL CAR CENTER IMPROVEMENTS	SCALE: NO SCALE
STANDARD DETAILS 2 OF 2	SHEET: 31 OF 53 SHEETS
C7	AA-4193

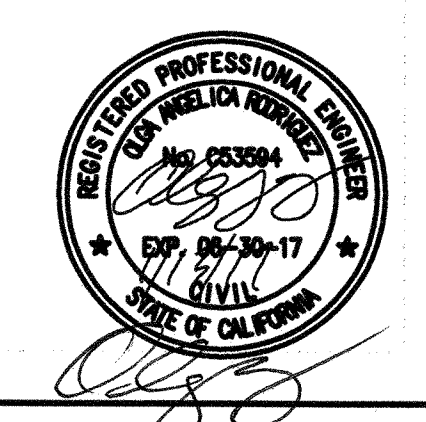

PRINT DATE: 01-19-17 14:27:31 C:\pwworking\hmm\water_wastewater\hmm\4193-031.dwg Printed by: HENGB848

PRINT DATE: 02-03-17 15:36:28 C:\pwworking\hnm\water_wastewater\tr49263\00221875\193-032.dwg Printed by TRU49263

FIXTURE SCHEDULE						
TYPE	LAMPS	VOLTAGE	WATTS PER LUMINAIRE	NUMBER OF LUMINAIRES	DESCRIPTION	MANUFACTURER
LA	3-210LA-641A	277	210	4	GARDCO GULLWING FIXTURE, TYPE III, 4 @ 90 DEGREE DISTRIBUTION WITH NATURAL PAINT, ON 39' POLE WITH FOUR ARMS. POLE SHALL BE ROUND ALUMINUM. FIXTURE SHALL HAVE INTEGRAL PHOTO CELL.	GARDCO LED LUMINAIRE: #GL18-3-210LA-641A-NW GARDCO POLE: #TRA-CB-39H-D4-NP SEE SHEET LT4 FOR POLE BASE
LB	4-210LA-641A	277	210	1	GARDCO GULLWING FIXTURE, TYPE IV, SINGLE DISTRIBUTION WITH NATURAL PAINT, ON 39' POLE WITH ONE ARM. POLE SHALL BE ROUND ALUMINUM. FIXTURE SHALL HAVE INTEGRAL PHOTO CELL.	GARDCO LED LUMINAIRE: #GL18-4-210LA-641A-NW GARDCO POLE: #TRA-CB-39H-D1-NP SEE SHEET LT4 FOR POLE BASE
LC	3-210LA-641A	277	210	2	GARDCO GULLWING FIXTURE, TYPE III, BACK TO BACK DISTRIBUTION WITH NATURAL PAINT, ON 39' POLE WITH TWO ARMS. POLE SHALL BE ROUND ALUMINUM. FIXTURE SHALL HAVE INTEGRAL PHOTO CELL.	GARDCO LED LUMINAIRE: #GL18-3-210LA-641A-NW GARDCO POLE: #TRA-CB-39H-D2-NP SEE SHEET LT4 FOR POLE BASE
LD	4-210LA-641A	277	210	1	GARDCO GULLWING FIXTURE, TYPE IV, SINGLE DISTRIBUTION WITH SHIELD WITH NATURAL PAINT, ON 39' POLE WITH ONE ARM. POLE SHALL BE ROUND ALUMINUM. FIXTURE SHALL HAVE INTEGRAL PHOTO CELL.	GARDCO LED LUMINAIRE: #GL18-4-210LA-641A-NW-HS GARDCO POLE: #TRA-CB-39H-D1-NP SEE SHEET LT4 FOR POLE BASE

NOTE: THE FOLLOWING LIGHTING PLANS ARE DESIGNED PER THE LIGHTING FIXTURES DESCRIBED ABOVE. THE CONTRACTOR SHALL FURNISH AND INSTALL MATERIALS DESCRIBED ABOVE OR USE PORT APPROVED EQUAL.

GENERAL NOTES

- CORE BORING OR OTHER WORK WHICH WILL BE NOISY, DIRTY OR OTHERWISE OBSTRUCT THE WORK PROCESS WILL BE DONE FROM 9:00 AM TO 4:00 PM AS DIRECTED BY THE PORT. POWER TO PORT FACILITIES SHALL BE MAINTAINED AT ALL TIMES UNLESS APPROVED IN WRITING BY THE PORT ENGINEER.
- THE DRAWINGS AND SPECIFICATIONS ARE NOT INTENDED TO ALLOW VIOLATION OF ELECTRICAL WORKING SPACE AROUND ELECTRICAL EQUIPMENT. A 30"W MIN X 48"D X 6'-6"H SPACE SHALL BE CLEAR TO THE FLOOR IN FRONT OF ALL ELECTRICAL PANELS, CONTROLS, OR ITEMS THAT REQUIRE MAINTENANCE OR ACCESS WHILE ENERGIZED. ANY DEVIATION FROM THIS MINIMUM SHALL BE APPROVED, IN WRITING, BY THE ENGINEER. THE CONTRACTOR SHALL RELOCATE ANY EQUIPMENT IN VIOLATION OF THE ELECTRICAL CODE AT CONTRACTOR'S EXPENSE.
- COMMISSIONING, PROGRAMMING AND INSTALLATION OF LIGHTING CONTROLS SHALL BE PERFORMED BY ELECTRICAL CONTRACTOR.

LEGEND

TRANSFORMER

CIRCUIT BREAKER

METER

PEDESTAL

PROJECT NO. A10081001

REFERENCES:

HORIZONTAL: NAD83(2011)
VERTICAL: NAVD88
PLANFILE 272-26

CAUTION:
CHECK TRACING FOR LATEST REVISIONS

NO.	REVISIONS	DATE	REV'D	APP'D

DRAWN J. OATES
DESIGNED CELINA LEE C 72233
REG. ENGINEER NO.
CHECKED L. TRUJILLO C 63950
REG. ENGINEER NO.

PORT OF OAKLAND


530 WATER ST. OAKLAND, CALIFORNIA

CAUTION: THIS PLAN MAY BE REDUCED

0 1" 3" ORIGINAL SCALE



M
M
MOTT
MACDONALD

OAKLAND INTERNATIONAL AIRPORT		DATE: 01-13-17	
OAK RENTAL CAR CENTER IMPROVEMENTS		SCALE: AS SHOWN	
ELECTRICAL GENERAL NOTES, SYMBOLS, AND LIGHTING FIXTURE SCHEDULE		SHEET: 32 OF 53 SHEETS	
LT1	AA-4193		

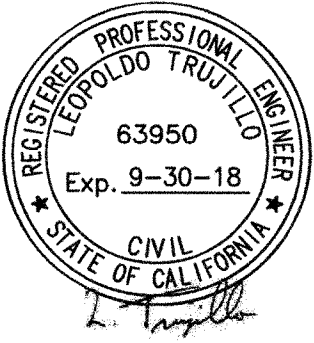

SINGLE LINE NOTES

1. CONTRACTOR SHALL VERIFY AVAILABLE SHORT CIRCUIT CURRENT WITH THE PORT TO PROPERLY SIZE AIC RATING OF DOWN STREAM PANELS.

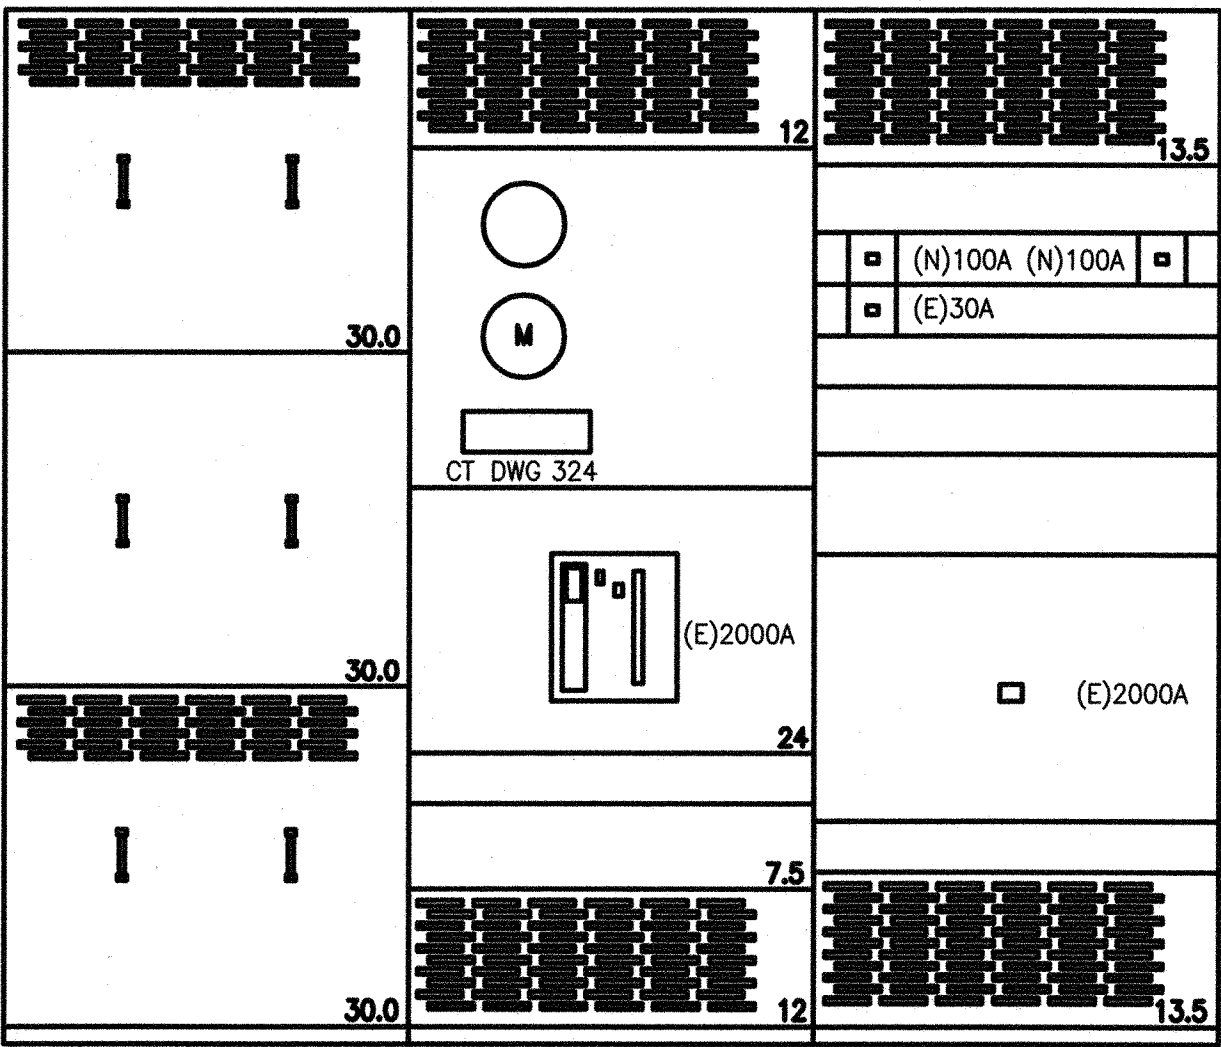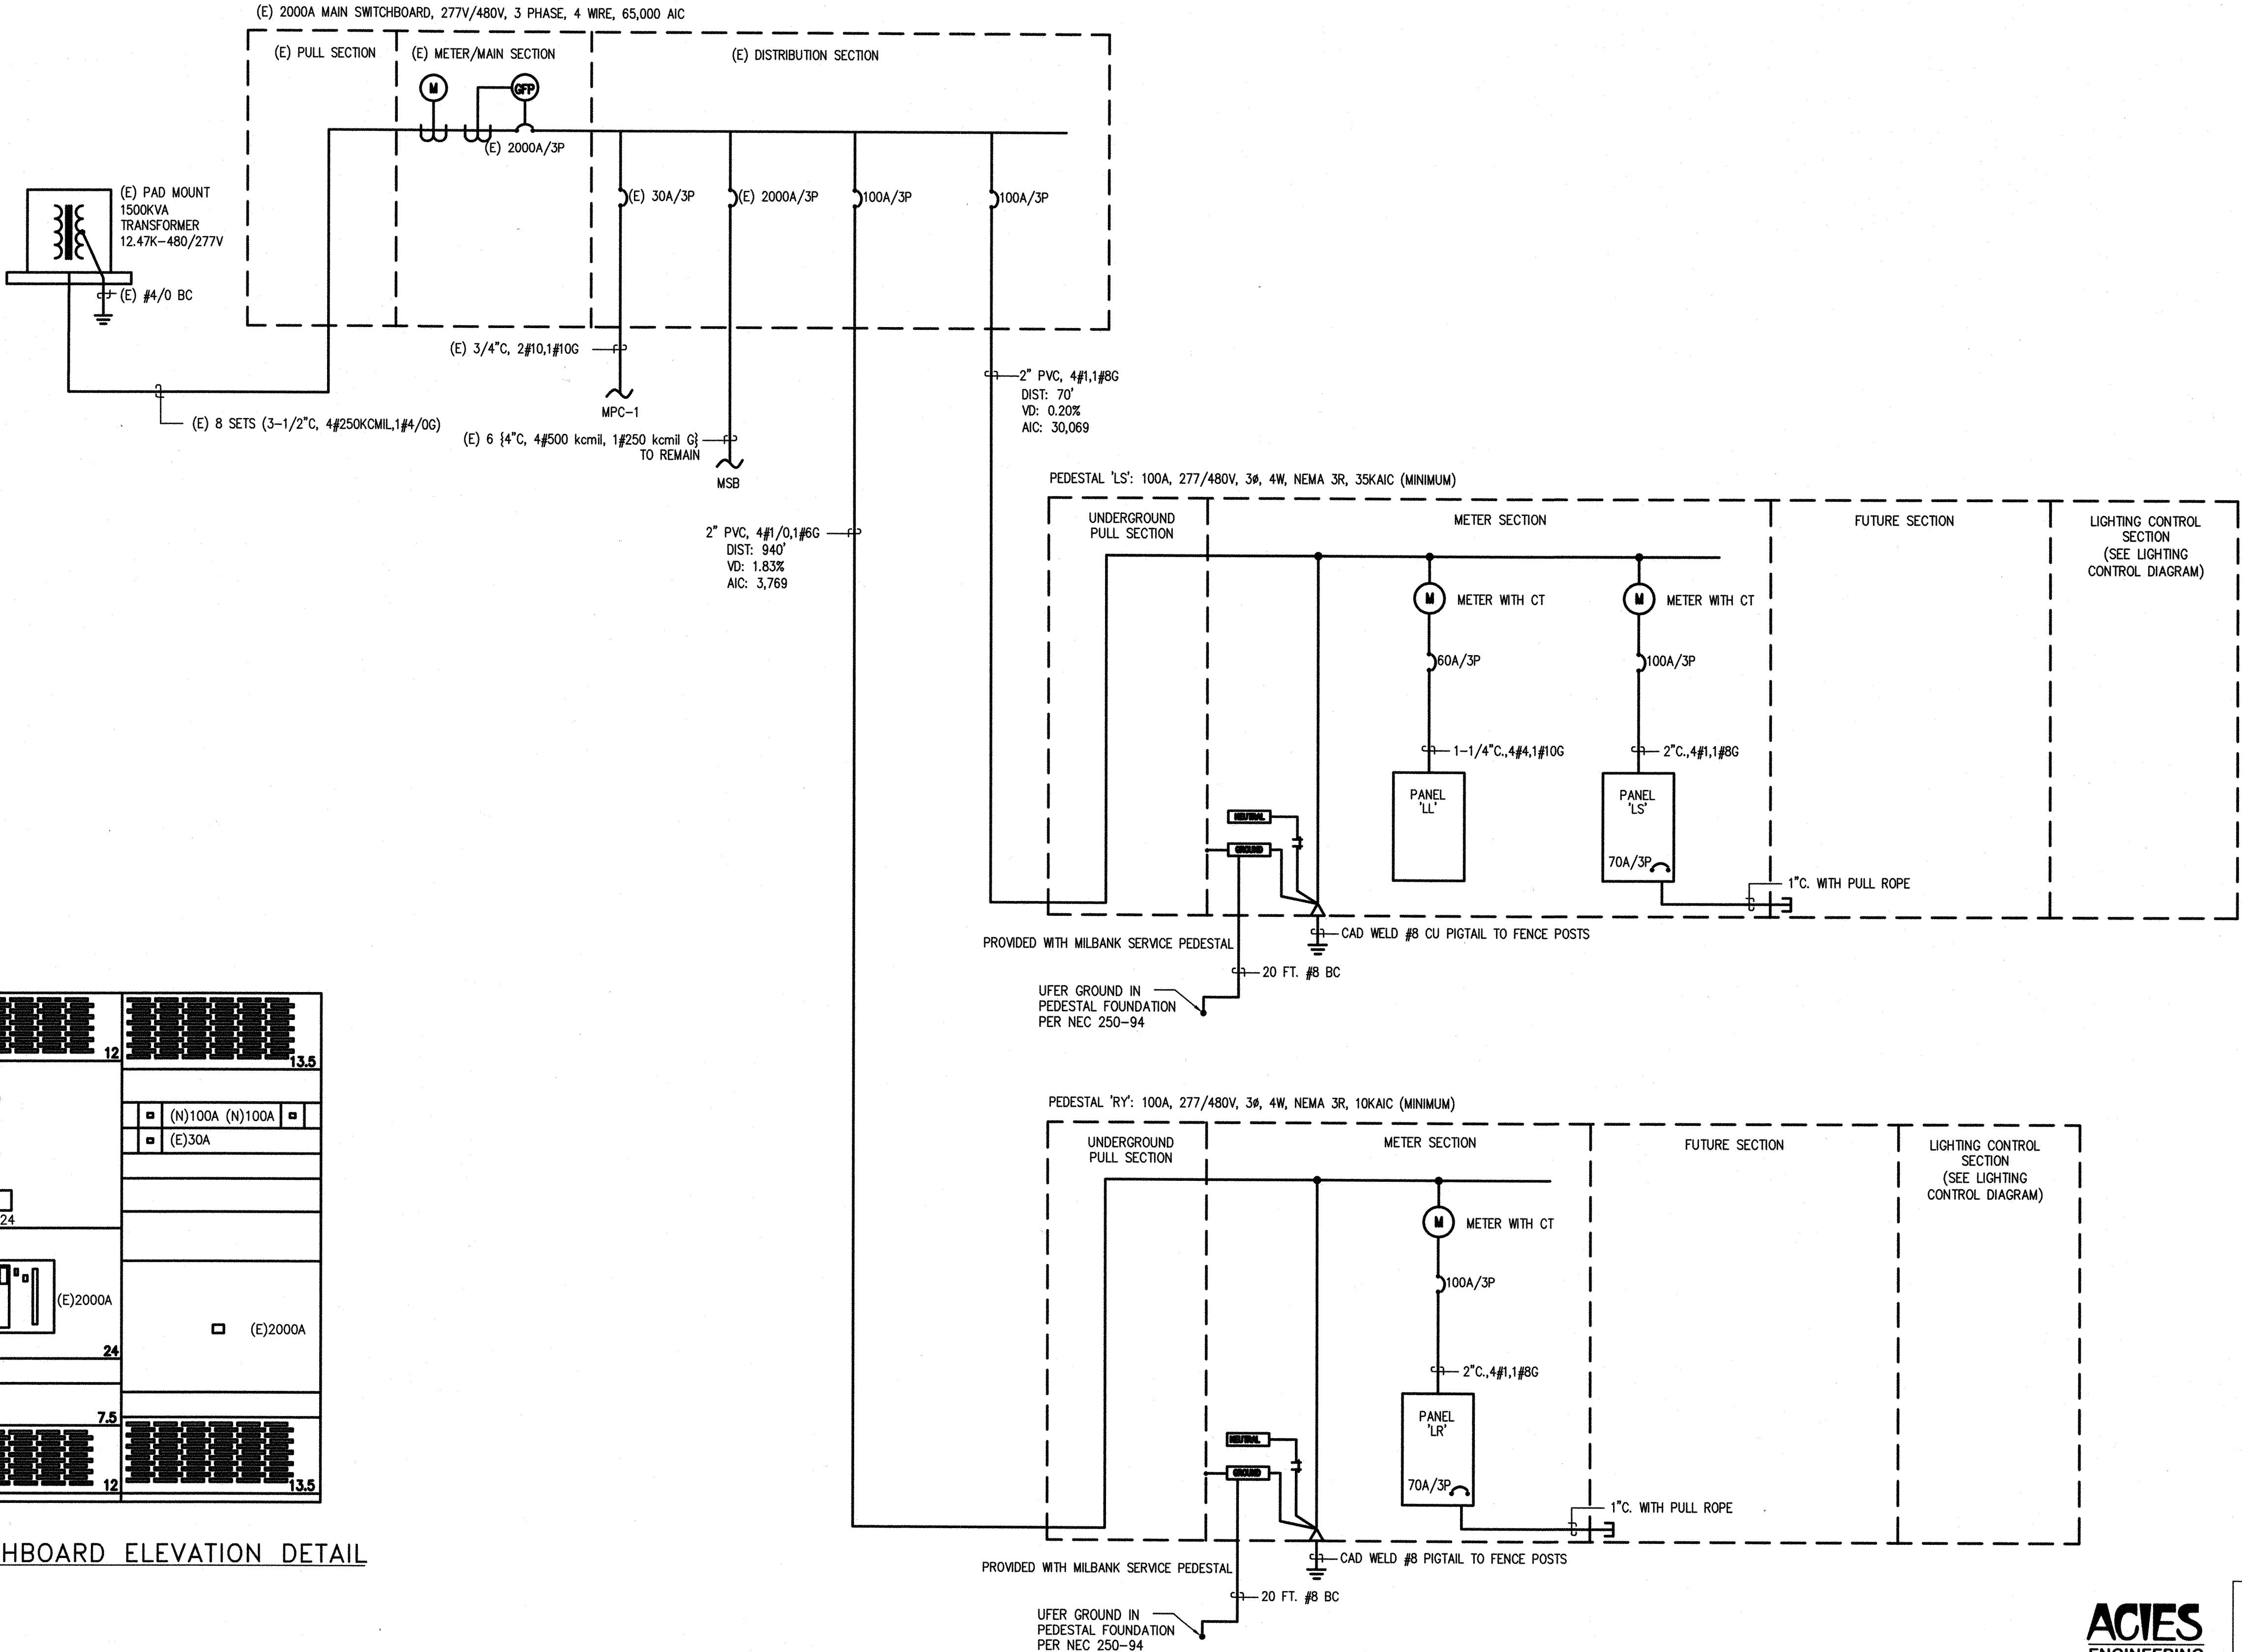

(E) 2000A MAIN SWITCHBOARD ELEVATION DETAIL

PRINT DATE: 02-03-17 16:14:28 C:\pwworking\mnm\water_wastewater\out49256\out49256.dwg 16:14:28 C:\pwworking\mnm\water_wastewater\out49256\out49256.dwg Printed by: CAT49256

PROJECT NO. A10081001
REFERENCES:
HORIZONTAL: NAD83(2011)
VERTICAL: NAD83
PLANFILE: 272-26
CAUTION:
CHECK TRACING FOR LATEST REVISIONS

NO.	REVISIONS	DATE	REV'D	APP'D

DRAWN	CARMEN LEE
DESIGNED	CARMEN LEE
CHECKED	L. TRUJILLO
	E 18661
	REG. ENGINEER NO.
	C 63950
	REG. ENGINEER NO.

PORT OF OAKLAND

530 WATER ST. OAKLAND, CALIFORNIA

CAUTION: THIS PLAN MAY BE REDUCED

0 1" 2" ORIGINAL SCALE

MOTT MACDONALD

OAKLAND INTERNATIONAL AIRPORT
OAK RENTAL CAR CENTER IMPROVEMENTS
SINGLE LINE DIAGRAM

ACIES ENGINEERING

3371 Olcott Street
Santa Clara, CA 95054
ph: (408) 522-5255
fx: (408) 522-5280
info@acies.net
Copyright © 2016

REGISTERED PROFESSIONAL ENGINEER
CARMEN J. LEE
No. E18661
Exp. 12/31/18

DATE: 01-13-17

SCALE: AS SHOWN

SHEET: 33 OF 53 SHEETS

LT2 AA-4193




- ### GENERAL CONSTRUCTION NOTES

-

0 1" 2" ORIGINAL SCALE


DATE: 01-13-17
SCALE: AS SHOWN
SHEET: 34 OF 53 SHEETS
LT3 AA-4193

PRINT DATE: 02-03-17 15:48:49 C:\pwworking\hmm\water_wastewater\tr49263\0221875\4193-035.dwg Printed by: TRU49263


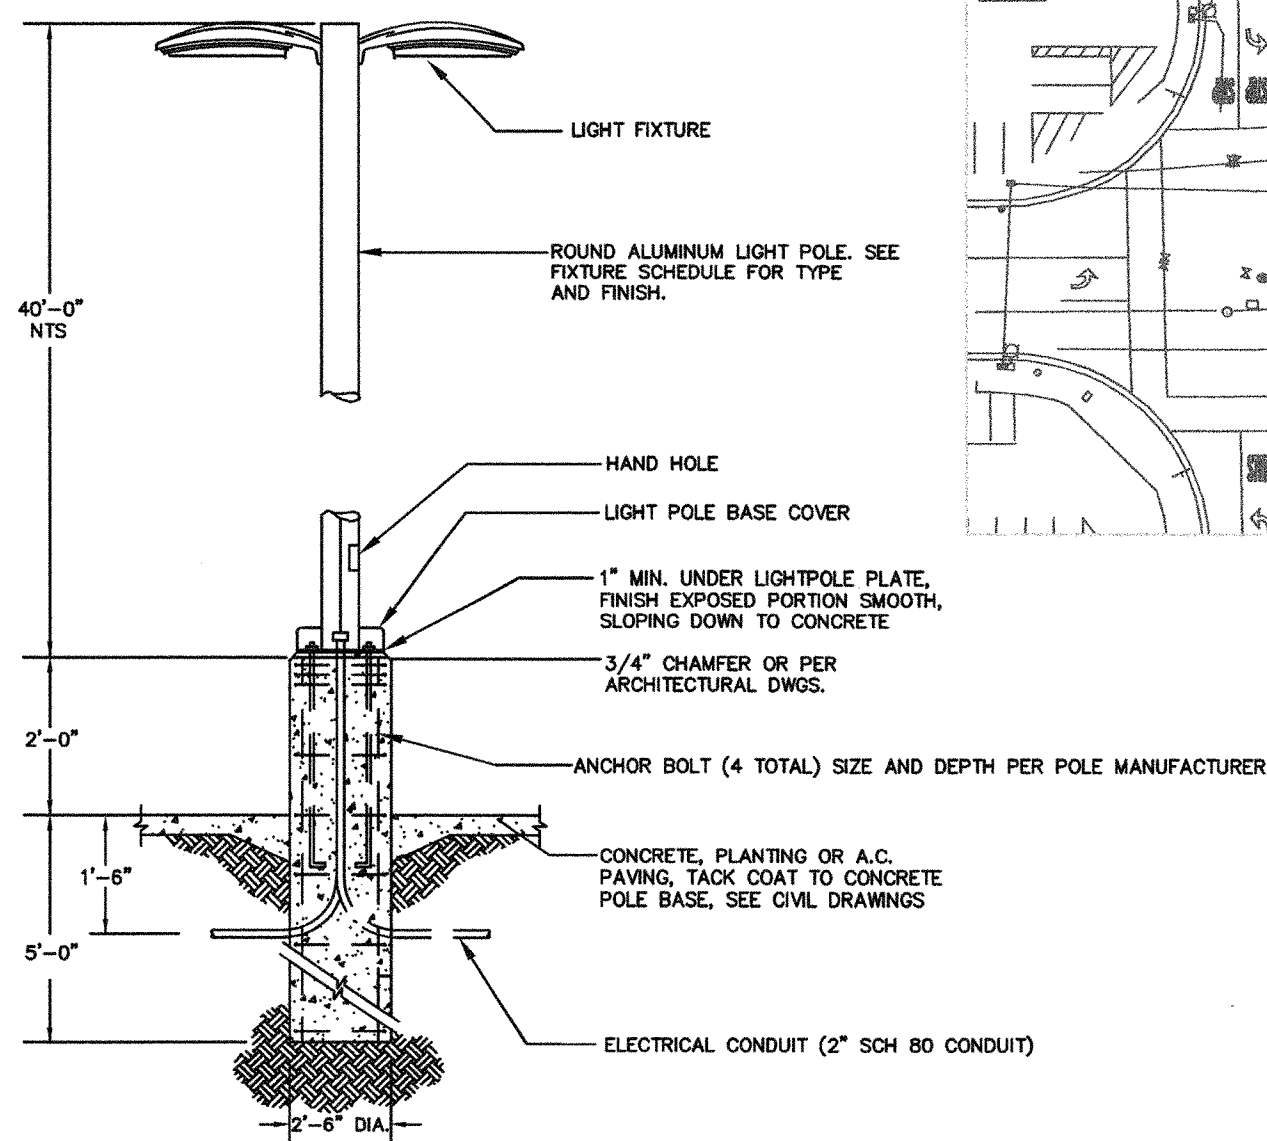


POLE BASE DETAIL

1. FOR FOUNDATION REINFORCEMENT, REFER TO CALTRANS STANDARD PLAN ES-7N. INSPECTION TUBE NOT NECESSARY.
2. SEE DETAIL "A" FOR GROUNDING

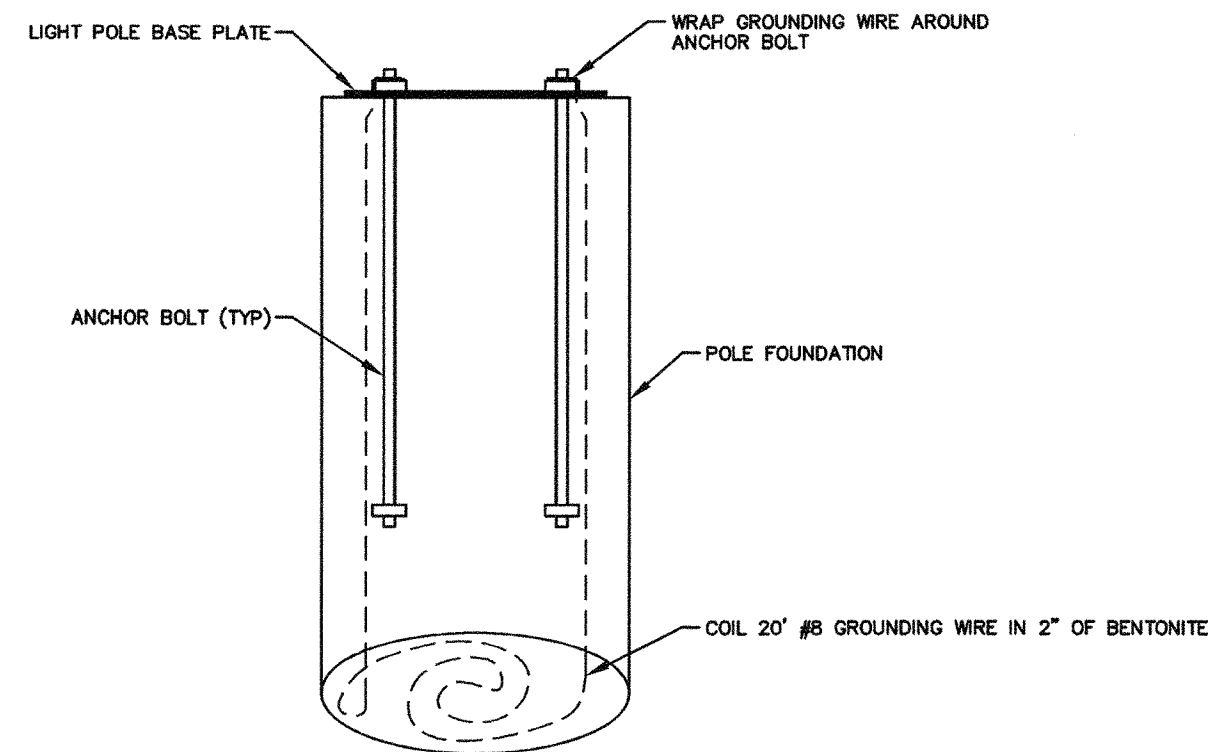

GROUNDING DETAIL "A"

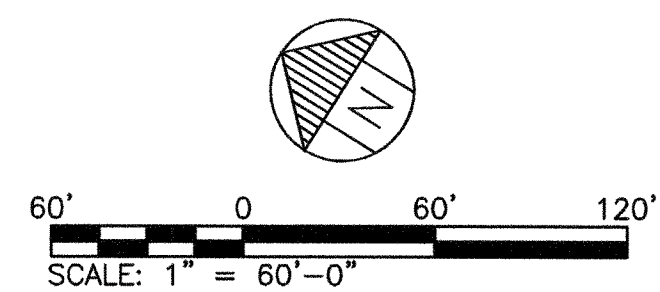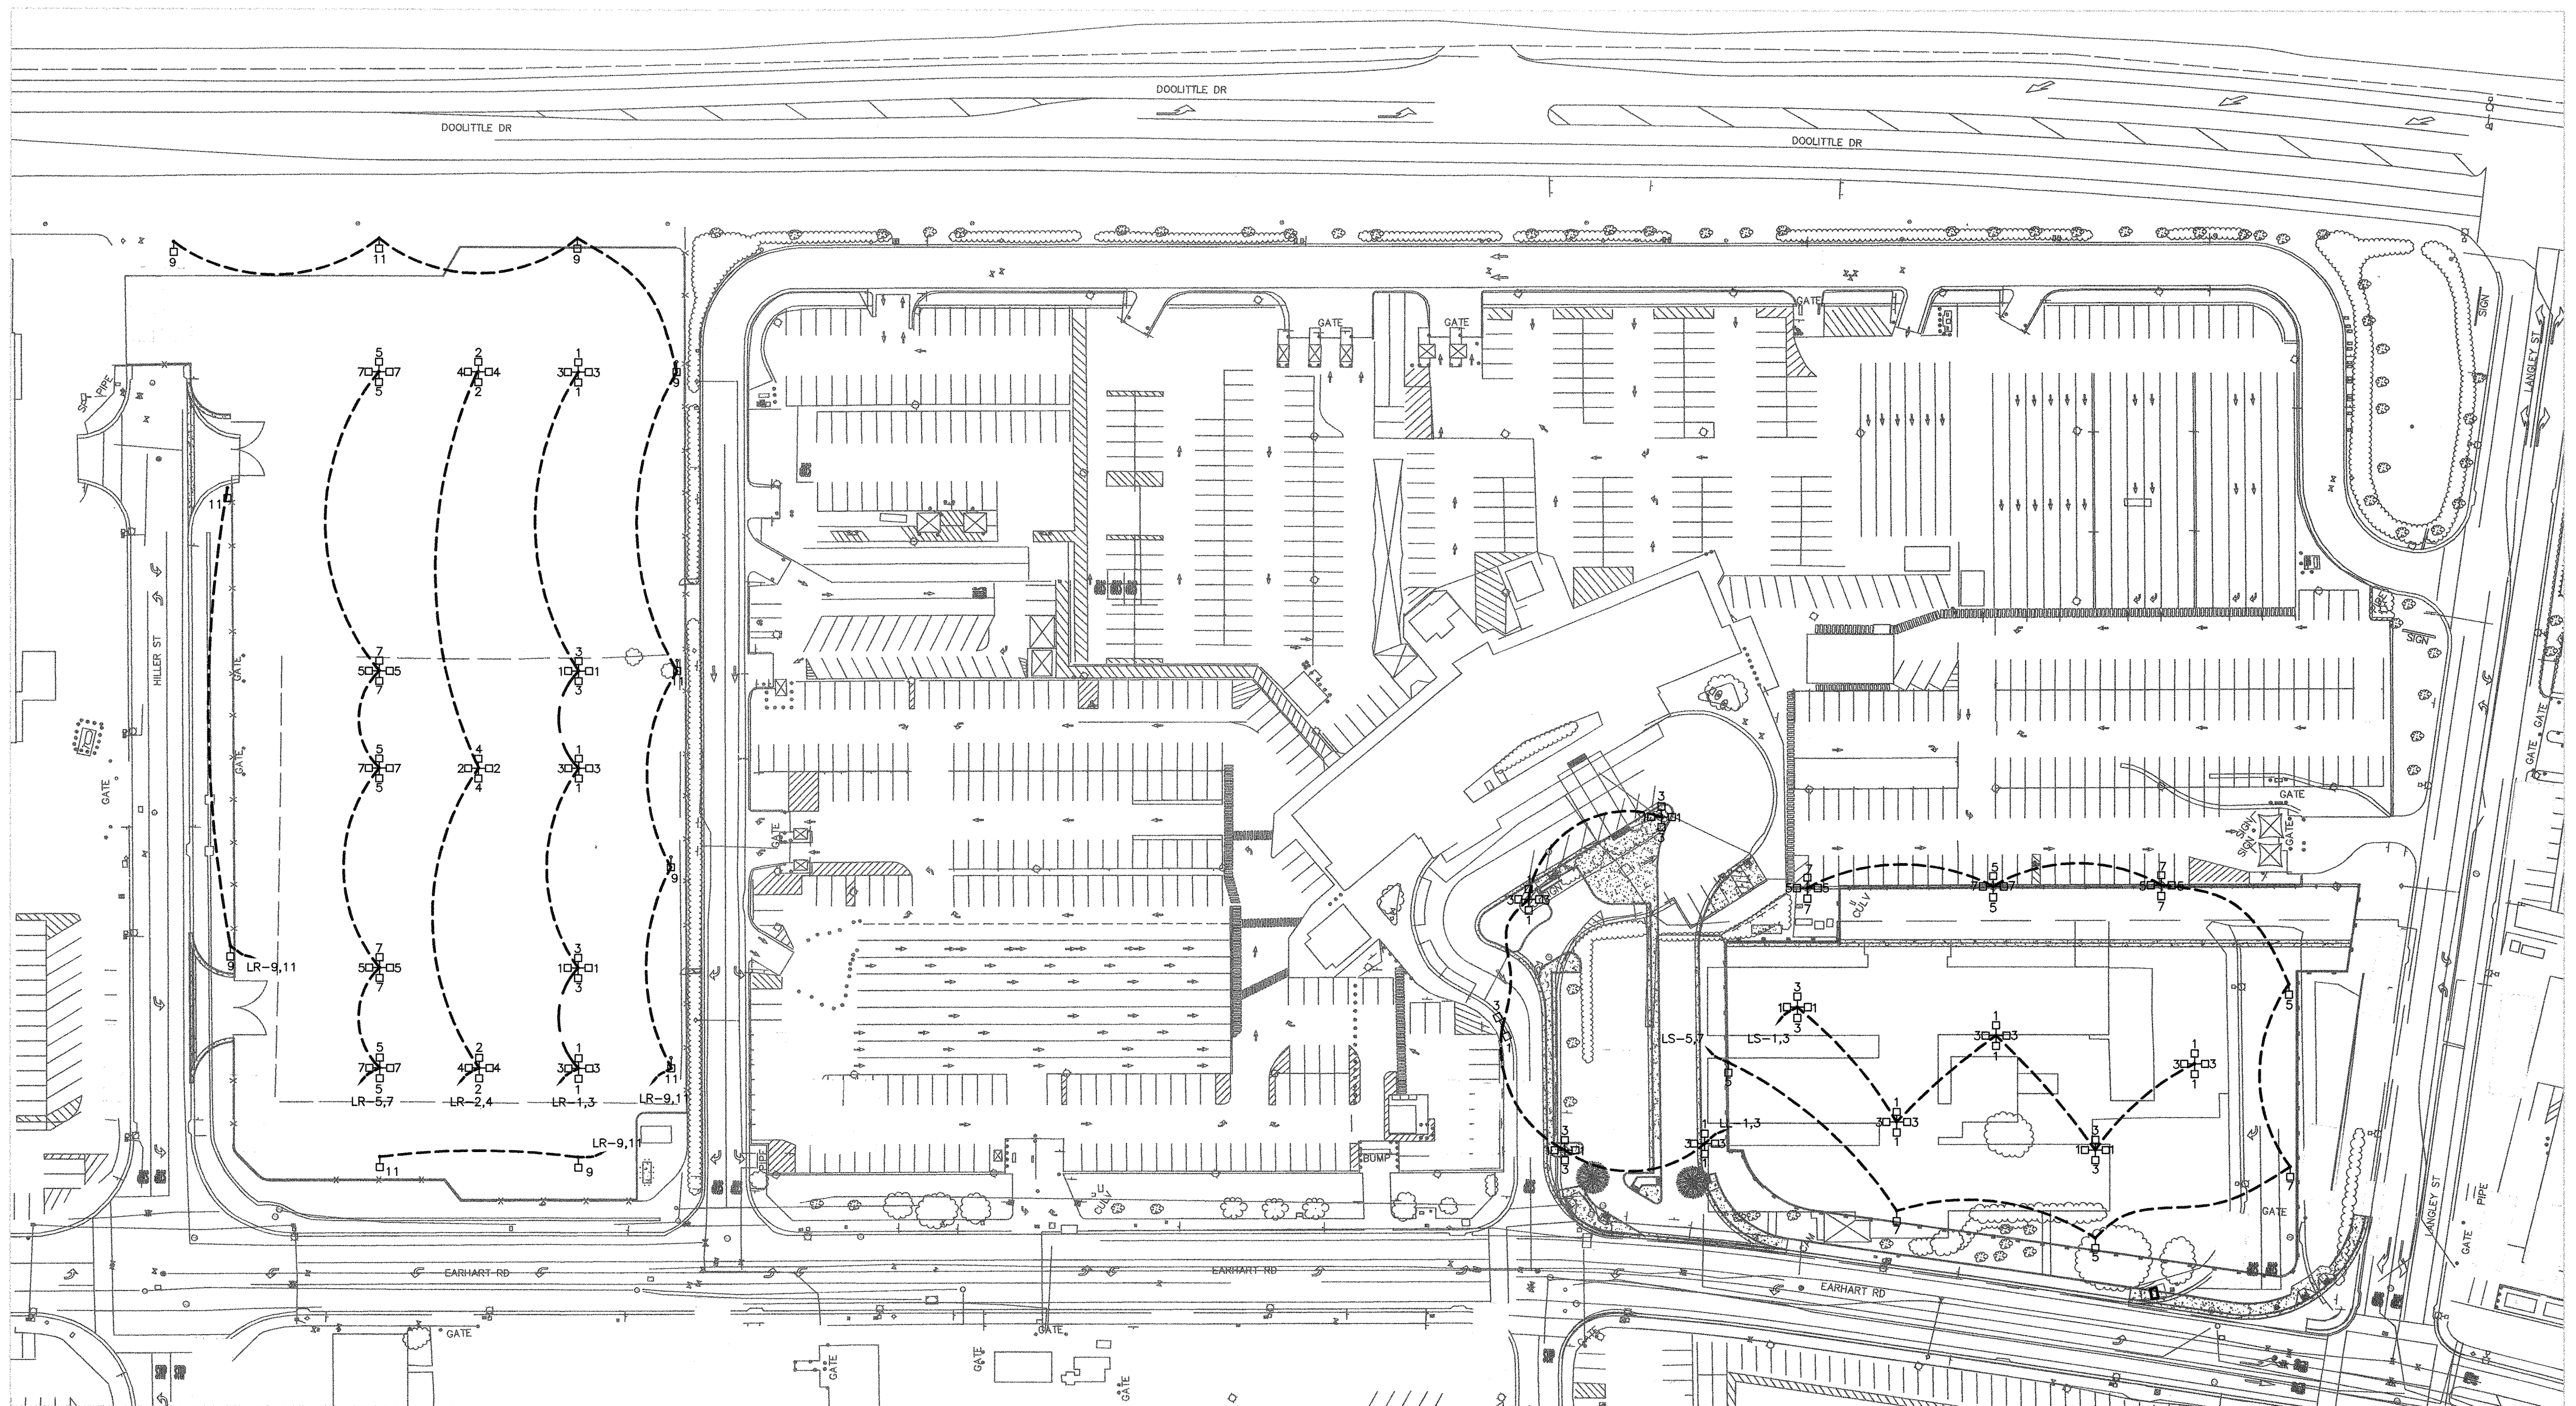

PROJECT NO. A10081001

REFERENCES:

HORIZONTAL: NAD83(2011)
VERTICAL: NAVD88
PLANFILE: 272-26

CAUTION:
CHECK TRACING FOR LATEST REVISIONS

NO.	REVISIONS	DATE	REV'D	APP'D

DRAWN **J. OATES**
DESIGNED **CELINA LEE** C. 72233
REG. ENGINEER NO.
CHECKED **L. TRUJILLO** C. 63950
REG. ENGINEER NO.

PORT OF OAKLAND
530 WATER ST. OAKLAND, CALIFORNIA

CAUTION: THIS PLAN MAY BE REDUCED

0 1 2 ORIGINAL SCALE

M M
MOTT
MACDONALD

OAKLAND INTERNATIONAL AIRPORT
OAK RENTAL CAR CENTER
IMPROVEMENTS
ELECTRICAL SITE LIGHTING PLAN

DATE: 01-13-17
SCALE: AS SHOWN
SHEET: 35 OF 53 SHEETS
LT4 AA-4193

PANEL 'LR'		VOLTAGE: 277/480				WIRE: 4		MOUNTING: SURFACE				NOTES:				
		BUS RATING: 100A				PHASE: 3		A/C RATING: 10,000				NEMA 3R				
		MAIN REQUIREMENT: MLO				TYPE: NF		CONDITION: NEW				TVSS				
CRK#	NOTES	LOAD	CB	P	T	LOAD DESCRIPTION	LOAD KVA	WIRE S.C.	LOAD KVA	LOAD DESCRIPTION	CB	P	T	LOAD	NOTES	CRK#
1		C	1	20		LTG - PARKING LOT 50% PKC 1	2.10	A	1.26	LTG - PARKING LOT 50% PKC 1	1	20	C			2
3		C	1	20		LTG - PARKING LOT 100% PKC 2	2.10	B	1.26	LTG - PARKING LOT 100% PKC 2	1	20	C			4
5		C	1	20		LTG - PARKING LOT 100% PKC 1	2.10	C		SPARE	1	20				6
7		C	1	20		LTG - PARKING LOT 100% PKC 2	2.10	A		SPACE	1					8
9		C	1	20		LTG - PARKING PERIMETER 50% PKC 1	1.26	B		SPACE	1					10
11		C	1	20		LTG - PARKING PERIMETER 100% PKC 2	1.26	C		SPACE	1					12
13			1			SPACE		A		SPACE	1					14
15			1			SPACE		B		SPACE	1					16
17			1			SPACE		C		SPACE	1					18
19		D	-			----		A		SPACE	1					20
21		D	3	70		FUTURE 45KVA TRANSFORMER LGR		B		SPACE	1					22
23		D	-			----		C	0.20	LIGHTING CONTROL PANEL	1	20	G			24
CONNECTED LOAD:																
PHASE A				5.46		KVA		DEMAND LOAD CALCULATION								
PHASE B				4.62		KVA		DEMAND LOAD		SUBTOTAL		NEC DEMAND FACTOR				
PHASE C				3.56		KVA		CONTINUOUS LOAD (C)		13.44		125%		16.80		
TOTAL				13.64		KVA		DEDICATED LOAD (D)		0.00		100%		0.00		
								GENERAL RECEPTACLE (G)		0.20		100% of 1st 10KVA & 50% of remaining		0.20		
								KITCHEN EQUIPMENT (K)		0.00		65%		0.00		
								LARGEST MOTOR LOAD (M)		0.00		125% of largest motor load + 100% remaining		0.00		
NOTE:																
TOTAL DEMAND KVA 17.00																
AMPS @ 277/480, 3 PHASE, 4WIRE: 20.45																

PANEL 'LS'				VOLTAGE: 277/480				WIRE: 4				MOUNTING: SURFACE				NOTES:			
				BUS RATING: 100A				PHASE: 3				A/C RATING: 35,000				NEMA 3R			
				MAIN REQUIREMENT: MLO				TYPE: NF				CONDITION: NEW				TVSS			
CRK#	NOTES	LOAD	CB	P	T	LOAD DESCRIPTION	LOAD KVA	PHASE	LOAD KVA	LOAD DESCRIPTION	CB	P	T	LOAD	NOTES	CRK#			
1		C	1	20		LTG - PARKING LOT 50% PKC 1	2.10	A		SPACE	1					2			
3		C	1	20		LTG - PARKING LOT 100% PKC 2	2.10	B		SPACE	1					4			
5		C	1	20		LTG - PARKING PERIMETER 100% PKC 1	1.89	C		SPACE	1					6			
7		C	1	20		LTG - PARKING PERIMETER 100% PKC 2	1.88	A		SPACE	1					8			
9			1			SPACE		B		SPACE	1					10			
11			1			SPACE		C		SPACE	1					12			
13			1			SPACE		A		SPACE	1					14			
15			1			SPACE		B		SPACE	1					16			
17			1			SPACE		C		SPACE	1					18			
19		D	-			-----		A		SPACE	1					20			
21		D	3	70		FUTURE 45 KVA TRANSFORMER LQS		B		SPACE	1					22			
23		D	-			-----		C	0.20	LIGHTING CONTROL PANEL	1	20	G			24			
CONNECTED LOAD:																			
PHASE A						3.78	KVA		DEMAND LOAD CALCULATION										
PHASE B						2.10	KVA		DEMAND LOAD		SUBTOTAL		NEC DEMAND FACTOR						
PHASE C						2.09	KVA		CONTINUOUS LOAD (C)		7.77		125%		9.71				
TOTAL						7.97	KVA		DEDICATED LOAD (D)		0.00		100%		0.00				
									GENERAL RECEPTACLE (G)		0.20		100% of 1st 10KVA & 50% of remaining		0.20				
									KITCHEN EQUIPMENT (K)		0.00		65%		0.00				
									LARGEST MOTOR LOAD (M)		0.00		125% of largest motor load + 100% remaining		0.00				
											TOTAL DEMAND KVA				9.91				
											AMPS @ 277/480, 3 PHASE, 4WIRE				11.92				

PANEL 'LL'		VOLTAGE: 277/480				WIRE: 4				MOUNTING: SURFACE				NOTES:				
		BUS RATING: 100A				PHASE: 3				A/C RATING: 35,000				NEMA 3R				
		MAIN REQUIREMENT: MLO				TYPE: NF				CONDITION: NEW				TVSS				
CRK#	NOTES	LOAD	CB	P	T	LOAD DESCRIPTION	LOAD KVA	PHASE	LOAD KVA	LOAD DESCRIPTION	CB	P	T	LOAD	NOTES	CRK#		
1		C	1		20	LTG - DRIVEWAY 50% DR 1	1.89	A		SPACE	1					2		
3		C	1		20	LTG - DRIVEWAY 100% DR 2	1.89	B		SPACE	1					4		
5			1		20	SPARE		C		SPACE	1					6		
7			1			SPACE		A		SPACE	1					8		
9			1			SPACE		B		SPACE	1					10		
11			1			SPACE		C		SPACE	1					12		
13			1			SPACE		A		SPACE	1					14		
15			1			SPACE		B		SPACE	1					16		
17			1			SPACE		C		SPACE	1					18		
19			1			SPACE		A		SPACE	1					20		
21			1			SPACE		B		SPACE	1					22		
23			1			SPACE		C	0.20	LIGHTING CONTROL PANEL	1	20	G			24		
CONNECTED LOAD:																		
PHASE A		1.89 KVA					DEMAND LOAD CALCULATION											
PHASE B		1.89 KVA					DEMAND LOAD		SUBTOTAL		NEC DEMAND FACTOR							
PHASE C		0.20 KVA					CONTINUOUS LOAD (C)		3.78		125%					4.73		
TOTAL		3.96 KVA					DEDICATED LOAD (D)		0.00		100%					0.00		
							GENERAL RECEPTACLE (G)		0.20		100% of 1st 10kVA & 50% of remaining					0.20		
							KITCHEN EQUIPMENT (K)		0.00		65%					0.00		
							LARGEST MOTOR LOAD (M)		0.00		125% of largest motor load + 100% remaining					0.00		
							TOTAL DEMAND KVA										4.93	
							AMPS @ 277/480, 3 PHASE, 4WIRE:										5.92	

LIGHTING CONTROL PANEL SCHEDULE

LCP NAME:		LCP-LR	
LOCATION:		RYAN LOT	
SURFACE/FLUSH:		SURFACE, NEMA 3R ENCLOSURE	
POWER CIRCUIT:		LR-24	
RELAY #	CIRCUIT	DESCRIPTION	LV SWITCH/SENSOR CHANNEL
1	LR-1,2	PARKING LOT	PHOTOCELL/ASTRONOMICAL A
2	LR-3,4	PARKING LOT	PHOTOCELL/ASTRONOMICAL B
3	LR-5	PARKING LOT	PHOTOCELL/ASTRONOMICAL C
4	LR-7	PARKING LOT	PHOTOCELL/ASTRONOMICAL D
5	LR-9	PERIMETER	PHOTOCELL/ASTRONOMICAL E
6	LR-11	PERIMETER	PHOTOCELL/ASTRONOMICAL F
7		SPARE	
8		SPARE	

LIGHTING CONTROL PANEL SCHEDULE


LCP NAME:		LCP-LS	
LOCATION:		SOUTH LOT	
SURFACE/FLUSH:		SURFACE, NEMA 3R ENCLOSURE	
POWER CIRCUIT:		LS-24	
RELAY #	CIRCUIT	DESCRIPTION	LV SWITCH/SENSOR CHANNEL
1	LS-1	PARKING LOT	PHOTOCELL/ASTRONOMICAL A
2	LS-3	PARKING LOT	PHOTOCELL/ASTRONOMICAL B
3	LS-5	PERIMETER	PHOTOCELL/ASTRONOMICAL C
4	LS-7	PERIMETER	PHOTOCELL/ASTRONOMICAL D
5		SPARE	
6		SPARE	
7		SPARE	
8		SPARE	

LIGHTING CONTROL PANEL SCHEDULE

LCP NAME:		LCP-LL		
LOCATION:		BUS LOOP		
SURFACE/FLUSH:		SURFACE, NEMA 3R ENCLOSURE		
POWER CIRCUIT:		LL-24		
RELAY #	CIRCUIT	DESCRIPTION	LV SWITCH/SENSOR	CHANNEL
1	LL-1	BUS LOOP	PHOTOCELL/ASTRONOMICAL	A
2	LL-3	BUS LOOP	PHOTOCELL/ASTRONOMICAL	B
3		SPARE		C
4		SPARE		D
5		SPARE		E
6		SPARE		F
7		SPARE		G
8		SPARE		H

PRINT DATE: 02-03-17 16:19:47 C:\pwworking\hmm\water_wastewater\tr49263\0221875\4193-037.dwg Printed by TRU49263

LUMINAIRE LOCATION SUMMARY							
LUM NO	LABEL	X	Y	Z	ORIENT	TILT	SWITCHED
48	LA	6065381.	2095980.	42	31.356	0	ON
49	LA	6065431.	2096012.	42	31.356	0	ON
50	LA	6065495.	2095910.	42	31.356	0	ON
51	LA	6065444.	2095878.	42	31.356	0	ON
63	LA	6065412.	2095929.	42	41.128	0	ON
65	LB	6065713.	2096047.	42	213.14	0	ON
69	LB	6065681.	2095952.	42	123.428	0	ON
70	LB	6065529.	2095857.	42	121.321	0	ON
71	LA	6065228.	2095884.	42	31.356	0	ON
72	LA	6065292.	2095782.	42	31.356	0	ON
73	LA	6065260.	2095833.	42	34.472	0	ON
74	LB	6065649.	2096148.	42	212.344	0	ON
78	LB	6065425.	2095796.	42	120.573	0	ON
84	EX-2	6065597.	2095411.	42	344.359	0	ON
86	LA	6065777.	2095210.	42	32.521	0	ON
87	LA	6065838.	2095116.	42	33.275	0	ON
88	LA	6065892.	2095030.	42	32.905	0	ON
91	LD	6065684.	2094947.	42	20.907	0	ON
93	LD	6065634.	2095058.	42	23.106	0	ON
94	LB	6065656.	2095194.	42	306.303	0	ON
96	LB	6065879.	2094927.	42	117.728	0	ON
98	LB	6065786.	2094868.	42	117.475	0	ON
100	LA	6065763.	2095067.	42	25.821	0	ON
101	LA	6065687.	2095090.	42	29.376	0	ON
105	LA	6065737.	2094982.	42	25.821	0	ON
107	EX-1	6065489.	2095285.	42	211.464	0	ON
108	EX-3	6065513.	2095309.	42	302.826	0	ON
109	EX-2	6065828.	2095241.	40	32.504	0	ON
111	LB	6065174.	2095851.	42	31.477	0	ON
112	LB	6065582.	2096252.	42	210.97	0	ON
113	LB	6065469.	2096147.	42	304.188	0	ON
114	LB	6065235.	2095998.	42	303.955	0	ON
117	LA	6065279.	2095916.	42	31.356	0	ON
118	LA	6065343.	2095814.	42	31.356	0	ON
121	EX-1	6065422.	2096185.	42	299.746	0	ON
122	EX-1	6065321.	2096118.	42	298.657	0	ON
123	EX-1	6065218.	2096053.	42	306.253	0	ON
124	EX-1	6065115.	2095987.	42	303.692	0	ON
125	LA	6065584.	2096107.	42	31.356	0	ON
126	LA	6065648.	2096006.	42	31.356	0	ON
127	LA	6065616.	2096056.	42	41.128	0	ON
128	LA	6065714.	2095178.	42	298.202	0	ON
129	LA	6065812.	2094956.	42	29.561	0	ON
132	LA	6065767.	2095308.	42	330.737	0	ON
133	LA	6065682.	2095349.	42	334.069	0	ON
137	LA	6065566.	2095251.	42	29.246	0	ON
139	LC	6065611.	2095322.	42	57.053	0	ON
142	LA	6065614.	2095182.	42	302.6	0	ON
143	LB	6065323.	2095732.	42	129.816	0	ON
144	LB	6065239.	2095749.	42	32.088	0	ON

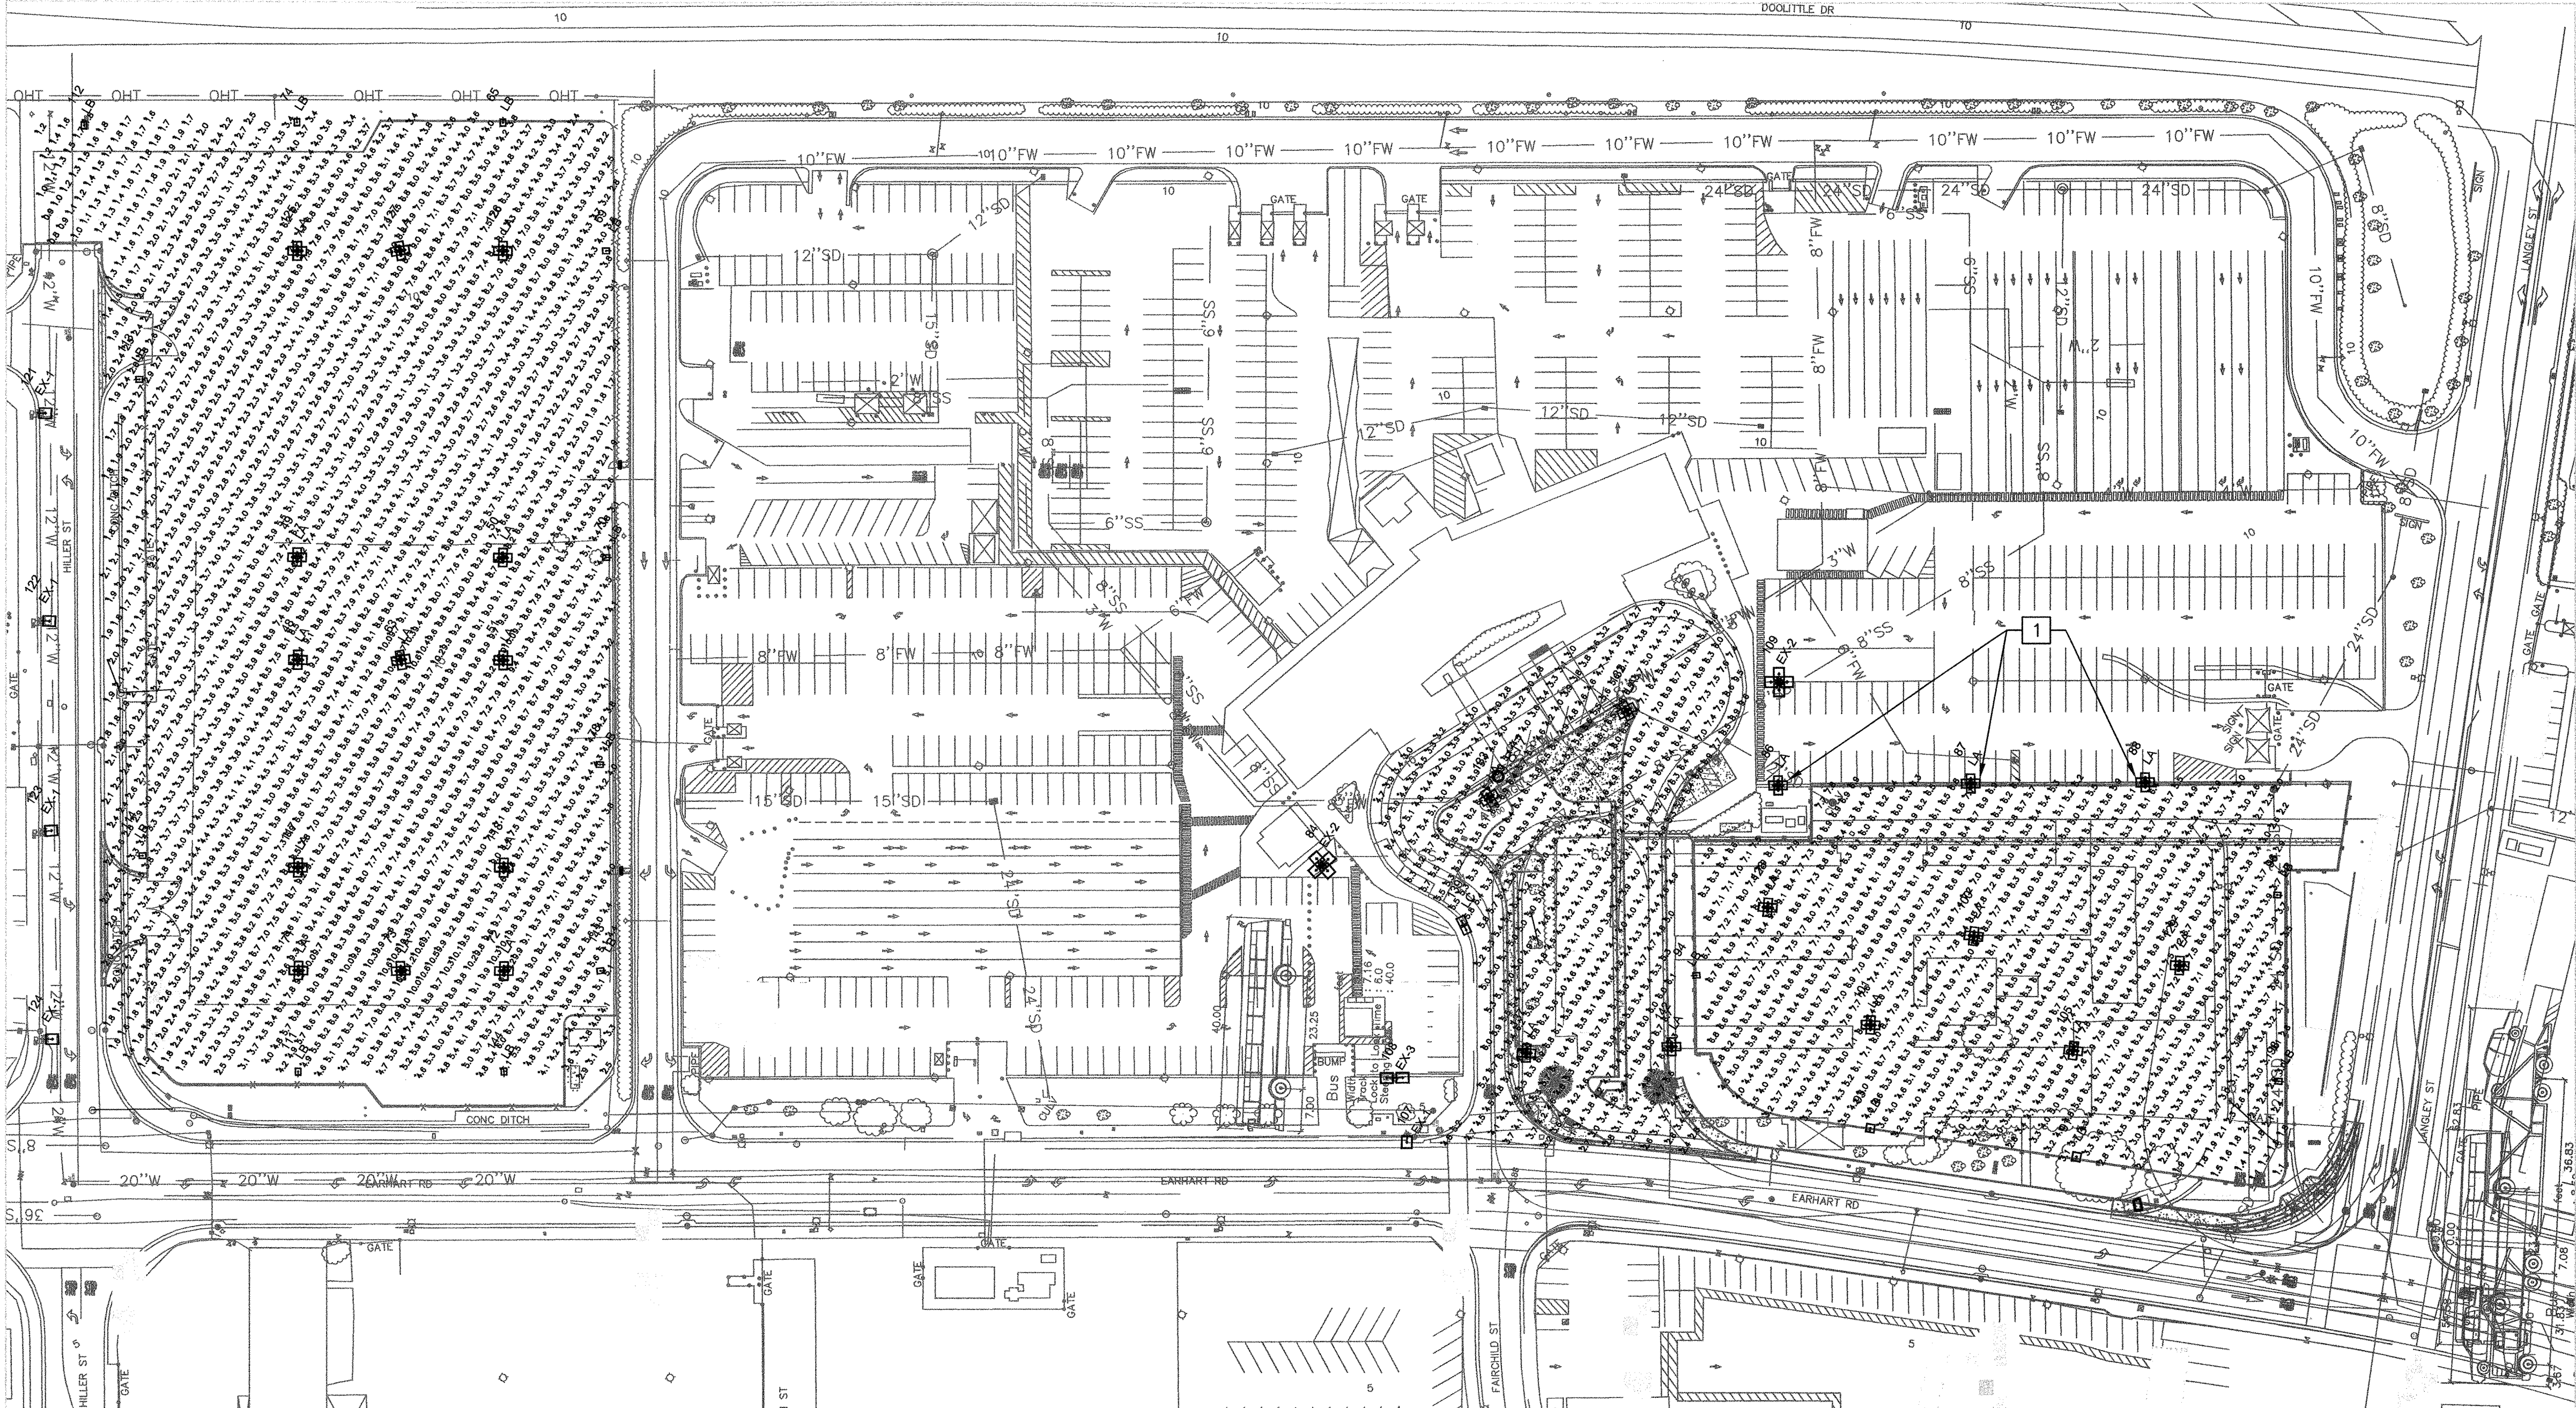

LUMINAIRE SCHEDULE




SYMBOL	QUANTITY	LABEL	ARRANGEMENT	LUMENS	LLF	DESCRIPTION	FILENAME
	25	LA	4 @ 90 DEGREES	18718	0.810	GL18-3-210LA-641A-NW - 4 @ 90 DEGREES	GL18-3-210LA-641A-NW.IES
	14	LB	SINGLE	18632	0.810	GL18-4-210LA-641A-NW - SINGLE NO SHIELD	GL18-4-210LA-641A-NW.IES
	1	LC	BACK-BACK	18718	0.810	GL18-3-210LA-641A-NW - BACK TO BACK	GL18-3-210LA-641A-NW.IES
	2	LD	SINGLE	14521	0.810	GL18-4-210LA-641A-NW-HS - SINGLE WITH SHIELD	GL18-4-210LA-641A-NW-HS.IES
	5	EX-1	SINGLE	29618	0.720	G18-4XL-400PSMH - EXISTING SINGLE	G18-4XL-400P.IES
	2	EX-2	4 @ 90 DEGREES	29618	0.720	G18-4XL-400PSMH - EXISTING 4 @ 90 DEGREES	G18-4XL-400P.IES
	1	EX-3	BACK-BACK	29618	0.720	G18-4XL-400PSMH - EXISTING BACK TO BACK	G18-4XL-400P.IES

CALCULATION SUMMARY

PROJECT: PORT OF OAKLAND RENTAL CAR CENTER									
LABEL	CALC TYPE	UNITS	AVG	MAX	MIN	AVG/MIN	MAX/MIN	# PTS	DESCRIPTION
ZONE 1	ILLUMINANCE	FC	5.01	11.2	0.8	6.26	14.00	1680	RYAN LOT
ZONE 2	ILLUMINANCE	FC	5.08	9.6	2.4	2.12	4.00	428	BUS LOOP ROAD LOT
ZONE 3	ILLUMINANCE	FC	5.58	9.1	1.1	5.07	8.27	701	SOUTH (LB25) LOT

PROJECT NOTES (THIS SHEET)

- 1 LIGHT FIXTURES TO BE RETROFITTED ONTO EXISTING POLES 86, 87 AND 88.

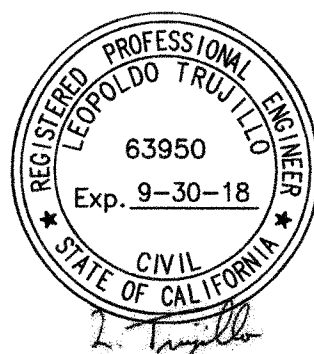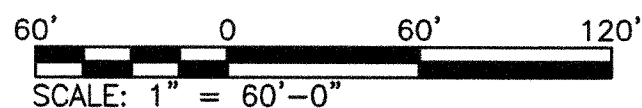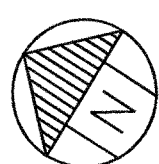

PROJECT NO. A10081001

REFERENCES:
HORIZONTAL: NAD83(2011)
VERTICAL: NAVD83
PLANFILE: 272-28

CAUTION:
CHECK TRACING FOR LATEST REVISIONS

NO.	REVISIONS	DATE	REV'D	APP'D

DRAWN J. OATES
DESIGNED CELINA LEE C 72233
REG. ENGINEER NO.
CHECKED L. TRUJILLO C 63950
REG. ENGINEER NO.

CAUTION: THIS PLAN MAY BE REDUCED

0 1' 2' ORIGINAL SCALE

PORT OF OAKLAND
530 WATER ST. OAKLAND, CALIFORNIA

M
MOTT
MACDONALD

OAKLAND INTERNATIONAL AIRPORT
OAK RENTAL CAR CENTER
IMPROVEMENTS
ELECTRICAL SITE LIGHTING PHOTOMETRIC PLAN

DATE: 01-13-17
SCALE: AS SHOWN
SHEET: 37 OF 53 SHEETS
LT6 AA-4193

STATE OF CALIFORNIA OUTDOOR LIGHTING CEC-NRCC-LTO-01-E (Revised 08/15)		 CALIFORNIA ENERGY COMMISSION
CERTIFICATE OF COMPLIANCE		NRCC-LTO-01-E
Outdoor Lighting		(Page 1 of 4)
Project Name: RENTAL CAR CENTER	Date Prepared: 12/13/2016	

A. General Information			
Project Address: 7600 EARHEART RD., OAKLAND AIRPORT, OAKLAND, CA			Total Illuminated Hardscape Area 163,400 sf
Phase of Construction:	☒ New Construction	☐ Addition	☐ Alteration
Outdoor Lighting Zone (OLZ)	☐ OLZ-1	☐ OLZ-2	☒ OLZ-3 ☐ OLZ-4
I have confirmed with the AHJ which OLZ applies to this site. For default lighting zone designations, see Title 24 Part 6, §10-114			

B. LIGHTING COMPLIANCE DOCUMENTS (check box for each document included)	
<i>For detailed instructions on the use of this and all Energy Efficiency Standards compliance documents, refer to the Nonresidential Manual published by the California Energy Commission.</i>	
☒	NRCC-LTO-01-E Certificate of Compliance
☒	NRCC-LTO-02-E Outdoor Lighting Controls Certificate of Compliance
☒	NRCC-LTO-03-E Outdoor Lighting Power Allowance Certificate of Compliance

C. Summary of Allowed Outdoor Lighting Power		Watts	
1.	Sum Total ALLOWED Outdoor Lighting Wattage from NRCC-LTO-03-E, page 1	=	28593
Complies ONLY if Installed ≤ Allowed			
2.	Sum Total INSTALLED Outdoor lighting Wattage from NRCC-LTO-01-E, page 3		24780

D. Declaration of Required Installation Certificates Declare by checking all Installation Certificates that will be submitted. (Retain copies and verify forms are completed and signed.)	
☐ NRCI-LTO-01-E - Must be submitted for all buildings	☐ Field Inspector
☒ NRCI-LTO-02-E - Must be submitted for a lighting control system, or for an Energy Management Control System (EMCS), to be recognized for compliance.	☐ Field Inspector

E. Declaration of Required Certificates of Acceptance
 Declare by checking all of the Certificates of Acceptance that will be submitted. (Retain copies and verify forms are completed and signed.)

☒ NRCA-LTO-02-A - Must be submitted for outdoor lighting controls.	☐ Field Inspector
---	--

STATE OF CALIFORNIA OUTDOOR LIGHTING CEC-NRCC-LTO-01-E (Revised 08/15)		 CALIFORNIA ENERGY COMMISSION
CERTIFICATE OF COMPLIANCE		NRCC-LTO-01-E
Outdoor Lighting		(Page 2 of 4)
Project Name: RENTAL CAR CENTER	Date Prepared: 12/13/2016	

F. Schedule of luminaires exempt from the outdoor lighting power requirements in §140.7	
Name or Symbol	Description of exempt luminaire in accordance with the exemptions

G. Schedule of luminaires exempt from the cutoff requirements in §130.2(b)	
Name or Symbol	Description of exempt luminaire in accordance with the exemptions

[illegible]

STATE OF CALIFORNIA OUTDOOR LIGHTING CEC-NRCC-LTO-01-E (Revised 08/15)		 CALIFORNIA ENERGY COMMISSION
CERTIFICATE OF COMPLIANCE		NRCC-LTO-01-E
Outdoor Lighting		(Page 3 of 4)
Project Name: RENTAL CAR CENTER	Date Prepared: 12/13/2016	

I. Outdoor Lighting Schedule and Field Inspection Energy Checklist										
Luminaire Schedule		Installed Watts				Location	Cutoff	Field Inspector		
A	B	C	D		E	F	G	H	I	
Name or Item Tag	Complete Luminaire Description	Watts per Luminaire	How wattage was determined		Number of Luminaires	Total Installed Watts in this area (C x E)	Primary Function area in which these luminaires are installed	BUG Rating	Pass	Fail
			CEC Default from NA8	According to §130.0(c)						
LA	4 lamp LED pole mount area, 210W LED	840	☐	☒	25	21000	PARKING LOT	303	☐	☐
LB	1 lamp LED pole mount area, 210W LED	210	☐	☒	14	2940	PARKING LOT	303	☐	☐
LC	2 lamp LED pole mount area, 210W LED	420	☐	☒	1	420	PARKING LOT	303	☐	☐
LD	1 lamp LED pole mount area, 210W LED w/HSS	210	☐	☒	2	420	PARKING LOT	303	☐	☐
			☐	☐		0			☐	☐
			☐	☐		0			☐	☐
INSTALLED WATTS PAGE TOTAL:						24780	Enter sum total of all pages or if only one page is used, enter PAGE total here (Sum Total INSTALLED Outdoor lighting wattage)		24780	

CA Building Energy Efficiency Standards - 2013 Nonresidential Compliance

August 2015

STATE OF CALIFORNIA OUTDOOR LIGHTING CEC-NRCC-LTO-01-E (Revised 08/15)		CALIFORNIA ENERGY COMMISSION 
CERTIFICATE OF COMPLIANCE		NRCC-LTO-01-E
Outdoor Lighting		(Page 4 of 4)
Project Name: RENTAL CAR CENTER	Date Prepared: 12/13/2016	

DOCUMENTATION AUTHOR'S DECLARATION STATEMENT 1. I certify that this Certificate of Compliance documentation is accurate and complete. Documentation Author Name: Carmen Lee		Documentation Author Signature:  Signature Date: 12/15/2016 CEA Certification Identification (if applicable): Phone: (408) 522-5255	
Company: Acies Engineering Address: 3371 Olcott Street City/State/Zip: Santa Clara, CA 95054			
RESPONSIBLE PERSON'S DECLARATION STATEMENT I certify the following under penalty of perjury, under the laws of the State of California: 1. The information provided on this Certificate of Compliance is true and correct. 2. I am eligible under Division 3 of the Business and Professions Code to accept responsibility for the building design or system design identified on this Certificate of Compliance (responsible design). 3. The energy features and performance specifications, materials, components, and manufactured devices for the building design or system design identified on this Certificate of Compliance conform to the requirements of Title 24, Part 1 and Part 6 of the California Code of Regulations. 4. The building design features or system design features identified on this Certificate of Compliance are consistent with the information provided on other applicable compliance documents, worksheets, calculations, plans and specifications submitted to the enforcement agency for approval with this building permit application. 5. I will ensure that a completed signed copy of this Certificate of Compliance shall be made available with the building permit(s) issued for the building, and made available to the enforcement agency for all applicable inspections. I understand that a completed signed copy of this Certificate of Compliance is required to be included with the documentation the builder provides to the building owner at occupancy.			
Responsible Designer Name: Carmen Lee Company: Acies Engineering Address: 3371 Olcott Street City/State/Zip: Santa Clara, CA 95054		Responsible Designer Signature:  Date Signed: 12/15/2016 License: E18661 Phone: (408) 522-5255	

ACIES
ENGINEERING
3371 Olcott Street
Santa Clara, CA 95054
ph: (408) 522-5255
fx: (408) 522-5260
info@acies.net
Copyright © 2016

CA Building Energy Efficiency Standards - 2013 Nonresidential Compliance August 2015CA Building Energy Efficiency Standards - 2013 Nonresidential Compliance August 2015

PROJECT NO. A10081001						CAUTION: THIS PLAN MAY BE REDUCED		ORIGINAL SCALE						
REFERENCES:		NO.	REVISIONS	DATE	REV'D	APP'D	 PORT OF OAKLAND 530 WATER ST. OAKLAND, CALIFORNIA		 MOTT MACDONALD		OAKLAND INTERNATIONAL AIRPORT		DATE: 01-13-17	
HORIZONTAL: NAD83(2011) VERTICAL: NAVD88 PLANFILE 272-26											OAK RENTAL CAR CENTER IMPROVEMENTS		SCALE: AS SHOWN	
													SHEET: 38 of 53 SHEETS	
											TITLE 24 BUILDING COMPLIANCE		LT7 AA-4193	
CAUTION: CHECK TRACING FOR LATEST REVISIONS							DRAWN CARMEN LEE DESIGNED CARMEN LEE E 18661 REG. ENGINEER NO. CHECKED L. TRUJILLO C 63950 REG. ENGINEER NO.							

STATE OF CALIFORNIA OUTDOOR LIGHTING CONTROLS CEC-NRCC-LTO-02-E (Revised 08/15)		CALIFORNIA ENERGY COMMISSION 
CERTIFICATE OF COMPLIANCE		NRCC-LTO-02-E
Outdoor Lighting Controls		(Page 1 of 3)
Project Name: RENTAL CAR CENTER	Date Prepared: 12/13/2016	

The NRCC-LTO-02-E shall be used to document all mandatory outdoor lighting controls that are applicable to the project.

A. Mandatory Outdoor Lighting Control Declaration Statements

Check all that apply:

- ☒ Lighting shall be controlled by self-contained lighting control devices which are certified to the Energy Commission according to the Title 20 Appliance Efficiency Regulations in accordance with §110.9(a).
- ☒ Lighting shall be controlled by a lighting control system or energy management control system in accordance with §110.9. An Installation Certificate shall be submitted in accordance with §130.4(b).
- ☒ All lighting controls and equipment shall comply with the applicable requirements in §110.9 and shall be installed in accordance with the manufacturer's instructions in accordance with §130.1
- ☐ Part-Night Outdoor Lighting Controls, as defined in Section 100.1(b), shall meet the requirements in Section 110.9(b)5
- ☐ All outdoor incandescent luminaires rated over 100 watts, determined in accordance with Section 130.0(c), shall be controlled by a motion sensor.
- ☒ All outdoor luminaires rated for use with lamps greater than 150 lamp watts, determined in accordance with Section 130.0(c), shall comply with Backlight, Uplight, and Glare (collectively referred to as "BUG") in accordance with Section 130.2(b)
- ☒ All installed outdoor lighting shall be controlled by a photocontrol or outdoor astronomical time-switch control in accordance with Section 130.2(c)1
- ☒ All installed outdoor lighting shall be circuited and independently controlled from other electrical loads by an automatic scheduling control in accordance with Section 130.2(c)2
- ☐ All installed outdoor lighting, where the bottom of the luminaire is mounted 24 feet or less above the ground, shall be controlled with automatic lighting controls in accordance with Section 130.2(c)3
- ☐ For Outdoor Sales Frontage, Outdoor Sales Lots, and Outdoor Sales Canopies lighting, an automatic lighting control in accordance with Section 130.2(c)4
- ☐ For Building Facade, Ornamental Hardscape and Outdoor Dining lighting, an automatic lighting control in accordance with Section 130.2(c)5
- ☒ Before an occupancy permit is granted for a newly constructed building or area, or a new lighting system serving a building, area, or site is operated for normal use, indoor lighting controls serving the building, area, or site shall be certified as meeting the Acceptance Requirements for Code Compliance in accordance with §130.4.(a). Outdoor lighting controls shall comply with the applicable requirements of Section 130.2(c) and Reference Nonresidential Appendix NA7.8

STATE OF CALIFORNIA OUTDOOR LIGHTING CONTROLS CEC-NRCC-LTO-02-E (Revised 08/15)		 CALIFORNIA ENERGY COMMISSION
CERTIFICATE OF COMPLIANCE		NRCC-LTO-02-E
Outdoor Lighting Controls		(Page 2 of 3)
Project Name: RENTAL CAR CENTER	Date Prepared: 12/13/2016	

B. Mandatory Outdoor Lighting Control Schedule and Field Inspection Checklist

[illegible]

STATE OF CALIFORNIA OUTDOOR LIGHTING CONTROLS CEC-NRCC-LTO-02-E (Revised 08/15)		CALIFORNIA ENERGY COMMISSION 
CERTIFICATE OF COMPLIANCE		NRCC-LTO-02-E
Outdoor Lighting Controls		(Page 3 of 3)
Project Name: RENTAL CAR CENTER	Date Prepared: 12/13/2016	

DOCUMENTATION AUTHOR'S DECLARATION STATEMENT

1. I certify that this Certificate of Compliance documentation is accurate and complete.

Documentation Author Name: Carmen Lee

Documentation Author Signature: _____

Company: **Acies Engineering**

Signature Date: 12/15/2016

Address:

654 Certification and Registration of Collections

Address: 3371 Olcott Street

CEA Certification Identification

RESPONSIBLE PERSON'S DECLARATION STATEMENT

I certify the following under penalty of perjury, under the laws of the State of California:

1. The information provided on this Certificate of Compliance is true and correct.
2. I am eligible under Division 3 of the Business and Professions Code to accept responsibility for the building design or system design identified on this Certificate of Compliance (responsible designer).
3. The energy features and performance specifications, materials, components, and manufactured devices for the building design or system design identified on this Certificate of Compliance conform to the requirements of Title 24, Part 1 and Part 6 of the California Code of Regulations.
4. The building design features or system design features identified on this Certificate of Compliance are consistent with the information provided on any other applicable compliance documents, worksheets, calculations, plans and specifications submitted to the enforcement agency for approval with this building permit application.
5. I will ensure that a completed signed copy of this Certificate of Compliance shall be made available with the building permit(s) issued for the building, and made available to the enforcement agency for all applicable inspections. I understand that a completed signed copy of this Certificate of Compliance is required to be included with the documentation the building provides to the building owner at occupancy.

Responsible Designer Name: **Carmen Lee**

Responsible Designer Signature:

Company : _____

Date Signed:

Company: **Acies Engineering**

Date signed: 12/1

Address: 3371 Olcott Street

License: F18661


PROJECT NO. A10081001											
REFERENCES:		NO.	REVISIONS	DATE	REV'D	APP'D					
HORIZONTAL: NAD83(2011)							DRAWN CARMEN LEE				
VERTICAL: NAVD88							DESIGNED CARMEN LEE E 18661				
PLANFILE 272-26							REG. ENGINEER NO. C 63950				
CAUTION:							CHECKED L. TRUJILLO C 63950				
CHECK TRACING FOR LATEST REVISIONS							REG. ENGINEER NO.				

CAUTION: THIS PLAN MAY BE REDUCED

ORIGINAL SCALE

OAKLAND INTERNATIONAL AIRPORT
OAK RENTAL CAR CENTER IMPROVEMENTS
TITLE 24 BUILDING COMPLIANCE

DATE: 01-13-17	
SCALE: AS SHOWN	
SHEET: 39 OF 53 SHEETS	
LT8	AA-4193

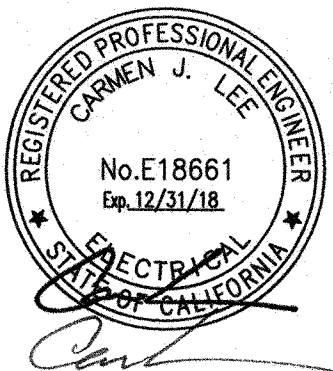

**SIGNING AND STRIPING
GENERAL NOTES**

1. THE CONTRACTOR SHALL REMOVE ALL EXISTING STRIPING, PAVEMENT MARKINGS AND MARKERS WHICH CONFLICT WITH NEW STRIPING, MARKINGS AND MARKERS AS INDICATED. ALL CONFLICTING STRIPING AND MARKINGS SHALL BE REMOVED BY GRINDING OR WET SANDBLASTING, OR OTHER METHOD APPROVED BY THE PORT ENGINEER, AND SEALED WITH A TYPE II SLURRY SEAL AFTER REMOVAL.
2. ANY ROADWAY RESURFACING IMPROVEMENTS REQUIRED FOR THIS PROJECT SHALL BE COMPLETED PRIOR TO THE INSTALLATION OF ANY NEW ROADWAY STRIPING.
3. ALL NEW STRIPING, PAVEMENT LEGEND AND SYMBOL MARKINGS SHALL BE PAINT. ALL NEW LIMIT LINE AND CROSSWALK STRIPING SHALL BE 12" WHITE PAINT UNLESS OTHERWISE NOTED ON PLANS.
4. ALL SIGN CALL-OUTS ARE PER THE 2014 CA MUTCD, UNLESS OTHERWISE NOTED. SIZES FOR ALL NEW SIGNS SHALL BE STANDARD SIZES PER THE 2014 CA MUTCD AND THE 2004 STANDARD HIGHWAY SIGNS MANUAL, THE 2012 SUPPLEMENT TO THE 2004 STANDARD HIGHWAY SIGNS MANUAL, AND THE 2014 CALIFORNIA SIGN SPECIFICATIONS.
5. SIGN POSTS SHALL BE INSTALLED PER CITY OF OAKLAND STANDARD DETAIL T-4 ON SHEET C-6


SIGNING AND STRIPING NOTES

- 1 CROSSWALK STRIPING PER CITY OF OAKLAND STANDARD DETAIL T-3 ON DRAWING C-6
- 2 HIGH VISIBILITY CROSSWALK STRIPING PER DETAIL 1 ON DRAWING S3.
- 3 12" SOLID YELLOW DIAGONAL MARKINGS.
- 4 DOUBLE YELLOW CENTERLINE STRIPE PER CALTRANS STANDARD PLAN A20A, DETAIL 22.
- 5 TYPE VII (R) ARROW PER CALTRANS STANDARD PLAN A24A.
- 6 PAVEMENT LEGEND PER CALTRANS STANDARD PLAN A24D.
- 7 PAVEMENT LEGEND PER CALTRANS STANDARD PLAN A24E.
- 8 ACCESSIBLE OFF-STREET PARKING LEGEND AND STRIPING PER CALTRANS STANDARD PLAN A90A.
- 9 CONCRETE WHEEL STOPS.
- 10 4" SOLID WHITE STRIPE.
- 11 PARKING STALL TEE STRIPING PER CITY OF OAKLAND STANDARD DETAIL T-7 ON DRAWING C-6
- 12 8" SOLID WHITE STRIPE.
- 13 TYPE IV (L) ARROW PER CALTRANS STANDARD PLAN A24A.
- 14 PLAQUE R99B(CA) AND R7-8B SIGN BELOW RELOCATED R99(CA) SIGN PER CALTRANS STANDARD PLAN A90A ON NEW POST.
- 15 TYPE I 18'-0" ARROW PER CALTRANS STANDARD PLAN A24A.
- 16 TYPE III (L) ARROW PER CALTRANS STANDARD PLAN A24B.
- 17 TYPE III (R) ARROW PER CALTRANS STANDARD PLAN A24B.
- 18 RELOCATED "TAXI SIGN" ON NEW POST.
- 19 RELOCATED "TAXI SIGN" ON BACKSIDE OF R99(CA) POST.
- 20 R1-5 SIGN.
- 21 YIELD LINE MARKINGS PER CA MUTCD FIGURE 3B-16.
- 22 8" SOLID WHITE DIAGONAL STRIPING.
- 23 W11-2 AND W16-7PL SIGNS ON NEW POST.
- 24 TYPE Q MARKER PER CA MUTCD FIGURE 2C-13 (CA).
- 25 NOT USED
- 26 PAINT CURB RED WITH 4" WHITE "NO PARKING" TEXT (40' O.C.) USING TWO COAT WATERBORNE PAINT PER LIMITS SHOWN ON THIS SHEET.
- 27 12" TALL "TAXI ONLY" PAVEMENT MARKING CENTERED BETWEEN PARKING STALL TEES.
- 28 W11-2 AND W16-7PL SIGNS ON NEW POST.
- 29 RAISED CROSSWALK PER DETAIL 6 ON DRAWING C5.

CAUTION: THIS PLAN MAY BE REDUCED

0 1" 3" ORIGINAL SCALE

30' 0 30' 60'
SCALE: 1" = 30'-0"

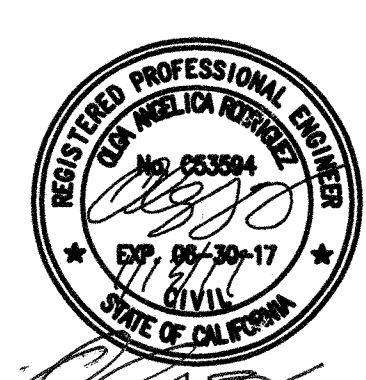

PROJECT NO. A10081001
REFERENCES:
HORIZONTAL: NAD83(2011)
VERTICAL: NAVD83
PLANFILE 272-26
CAUTION:
CHECK TRACING FOR LATEST REVISIONS

NO.	REVISIONS	DATE	REV'D	APP'D

DRAWN A. SHARMA
DESIGNED A. HENSCHKE C 81506
REG. ENGINEER NO.
CHECKED M. CANEPA C 48676
REG. ENGINEER NO.

PORT OF OAKLAND
530 WATER ST. OAKLAND, CALIFORNIA

M M
MOTT
MACDONALD

OAKLAND INTERNATIONAL AIRPORT	DATE: 01-13-17
OAK RENTAL CAR CENTER IMPROVEMENTS	SCALE: 1"=30'
SIGNING AND STRIPING 1 OF 2	SHEET: 41 OF 53 SHEETS
S1	AA-4193

SIGNING AND STRIPING NOTES

- CROSSWALK STRIPING PER CITY OF OAKLAND STANDARD DETAIL T-3 ON DRAWING C6.
- HIGH VISIBILITY CROSSWALK STRIPING PER DETAIL 1 ON DRAWING S3.
- 12" SOLID YELLOW DIAGONAL MARKINGS.
- DOUBLE YELLOW CENTERLINE STRIPE PER CALTRANS STANDARD PLAN A20A, DETAIL 22.
- TYPE VII (R) ARROW PER CALTRANS STANDARD PLAN A24A.
- PAVEMENT LEGEND PER CALTRANS STANDARD PLAN A24D.
- PAVEMENT LEGEND PER CALTRANS STANDARD PLAN A24E.
- ACCESSIBLE OFF-STREET PARKING LEGEND AND STRIPING PER CALTRANS STANDARD PLAN A90A.
- CONCRETE WHEEL STOPS.
- 4" SOLID WHITE STRIPE.
- PARKING STALL TEE STRIPING PER CITY OF OAKLAND STANDARD DETAIL T-7 ON DRAWING C-6.
- 8" SOLID WHITE STRIPE.
- TYPE IV (L) ARROW PER CALTRANS STANDARD PLAN A24A.
- PLAQUE R99B(CA) AND R7-8B SIGN BELOW RELOCATED R99(CA) SIGN PER CALTRANS STANDARD PLAN A90A ON NEW POST.
- TYPE I 18'-0" ARROW PER CALTRANS STANDARD PLAN A24A.
- TYPE III (L) ARROW PER CALTRANS STANDARD PLAN A24B.
- TYPE III (R) ARROW PER CALTRANS STANDARD PLAN A24B.
- RELOCATED "TAXI SIGN" ON NEW POST.
- RELOCATED "TAXI SIGN" ON BACKSIDE OF R99(CA) POST.
- R1-5 SIGN.
- YIELD LINE MARKINGS PER CA MUTCD FIGURE 3B-16.
- 8" SOLID WHITE DIAGONAL STRIPING.
- W11-2 AND W16-7PL SIGNS ON NEW POST.
- TYPE Q MARKER PER CA MUTCD FIGURE 2C-13 (CA).

- NOT USED
- PAINT CURB RED WITH 4" WHITE "NO PARKING" TEXT (40" O.C.) USING TWO COAT WATERBORNE PAINT PER LIMITS SHOWN ON THIS SHEET.
- 12" TALL "TAXI ONLY" PAVEMENT MARKING CENTERED BETWEEN PARKING STALL TEES.
- W11-2 AND W16-7PL SIGNS ON NEW POST.
- RAISED CROSSWALK PER DETAIL 6 ON DRAWING C5.

SIGNING AND STRIPING GENERAL NOTES

- SEE SHEET S1 FOR SIGNING AND STRIPING GENERAL NOTES.

Oakland International Airport
Rental Car Pickup

"SMALL GUIDE SIGN"

Rental Car
Pick Up

RENTAL CAR
CENTER

Oakland International
Airport
7600 Earhart Road

"SMALL MONUMENT SIGN"

PROJECT NO. A1008100
HORIZONTAL: NAD83(2011)
VERTICAL: NAVD83
PLANFILE 272-26
CAUTION: CHECK TRACING FOR LATEST REVISIONS

Oakland International Airport

General Aviation
Terminals

Rental Car
Pickup

Air Museum

CITY OF
OAKLAND
TAXI
PARKING
ONLY

"TAXI SIGN"

NO
PARKING
ANY
TIME

R26(CA)

PARKING
ONLY

R99(CA)

STOP

R1-1

EARHART RD

D3-1

LANGLEY ST

D3-1

EXIT

"EXIT SIGN"

MINIMUM
FINE \$250
R99B(CA)

VAN
ACCESSIBLE


R7-8b

PARKING
FOR
RENTAL
CAR
CUSTOMERS
ONLY


"RENTAL CAR CUSTOMER
ONLY SIGN"




W11-2

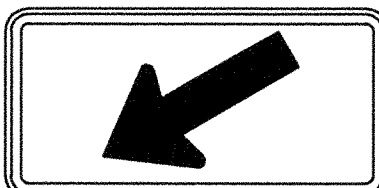

W16-7PL

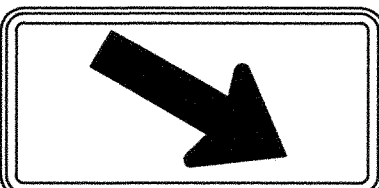

W16-7PR

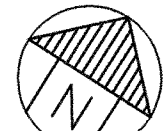

30' 0 30' 60'
SCALE: 1" = 30'-0"



DATE: 01-13-17

SCALE: 1"=30'

SHEET: 42 OF 53 SHEETS

S2 AA-4193

PORT OF OAKLAND



530 WATER ST. OAKLAND, CALIFORNIA

M
M
MOTT
MACDONALD


OAKLAND INTERNATIONAL AIRPORT

OAK RENTAL CAR CENTER
IMPROVEMENTS

SIGNING AND STRIPING 2 OF 2

CAUTION: THIS PLAN MAY BE REDUCED

0 1" 2" ORIGINAL SCALE

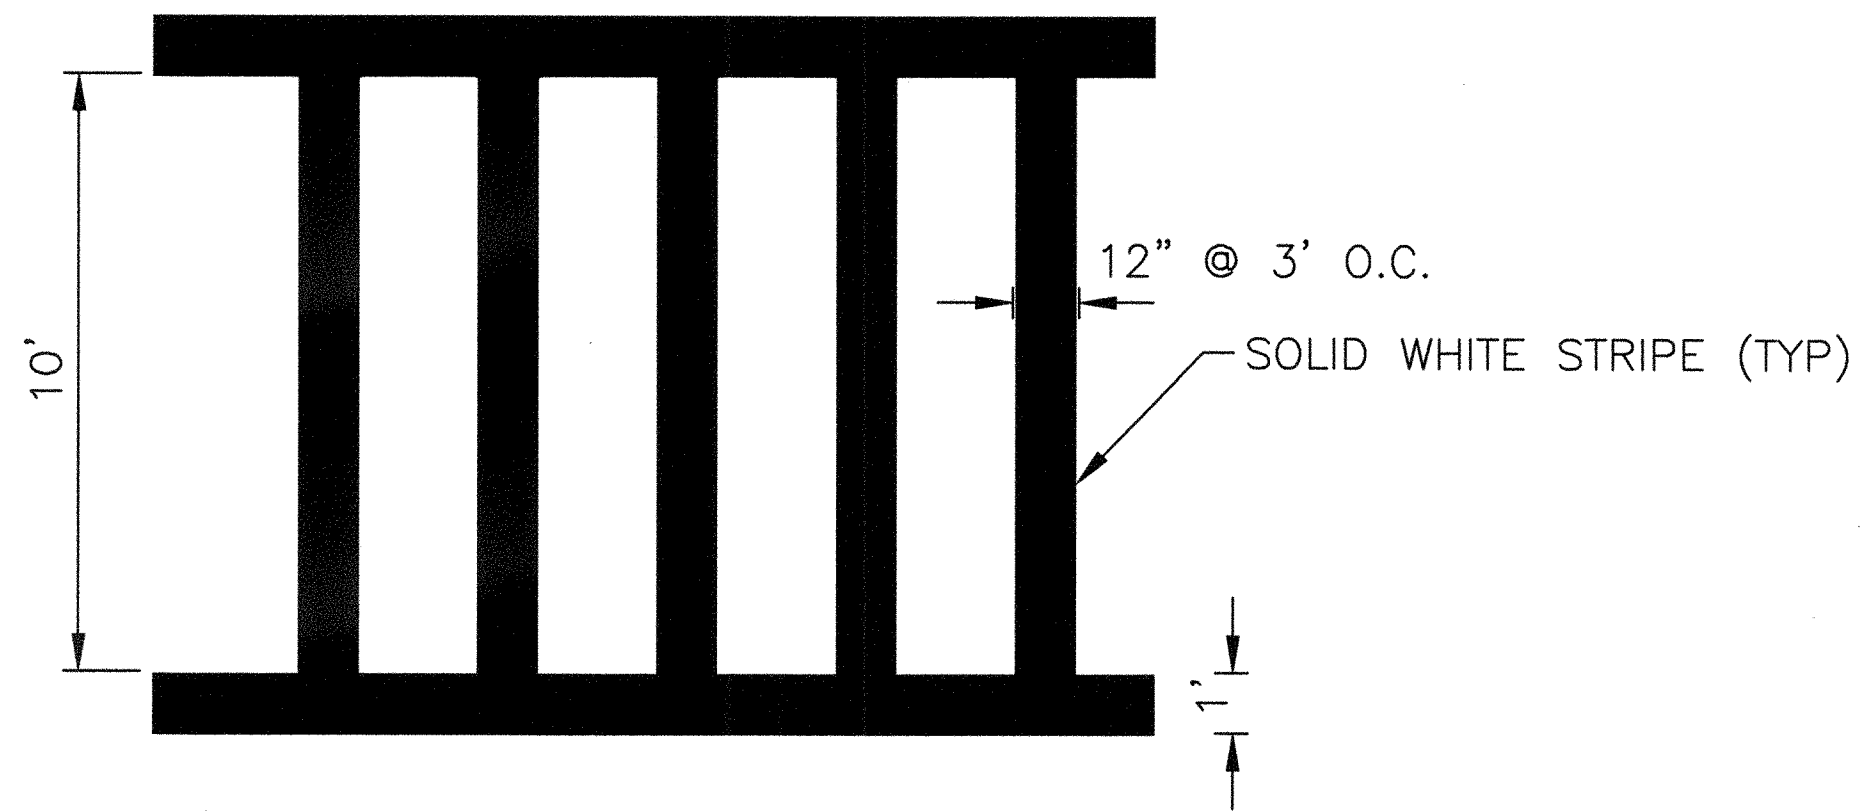

 **HIGH VISIBILITY CROSSWALK STRIPING**
NTS

PRINT DATE: 01-19-17 14:31:10 C:\pwworking\mott\water_wastewater\heng8848\0221851\4193-043.dwg Printed by HENG8848

PROJECT NO. A10081001

REFERENCES:

HORIZONTAL: NAD83(2011)
VERTICAL: NAVD88
PLANFILE 272-26


CAUTION:
CHECK TRACING FOR LATEST REVISIONS

NO.	REVISIONS	DATE	REV'D	APP'D

DRAWN **A. SHARMA**
DESIGNED **A. HENSCHKE** C 81506
CHECKED **M. CANEPA** C 48676
REG. ENGINEER NO.
REG. ENGINEER NO.


PORT OF OAKLAND
 **530 WATER ST. OAKLAND, CALIFORNIA**

CAUTION: THIS PLAN MAY BE REDUCED

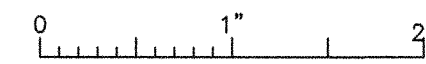 ORIGINAL SCALE

M
M
MOTT
MACDONALD

OAKLAND INTERNATIONAL AIRPORT	DATE: 01-13-17
OAK RENTAL CAR CENTER IMPROVEMENTS	SCALE: NO SCALE
SIGNING AND STRIPING DETAILS	SHEET: 43 OF 53 SHEETS
S3	AA-4193

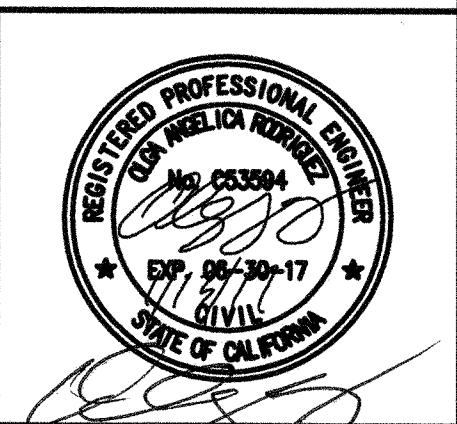

PRINT DATE: 02-03-17 15:44:28 S:\Projects\Watt MacDonald\Port of Oakland Auto Rental Center\CAD\Landscape\4193-44.dwg Printed By: Simon

IRRIGATION LEGEND

	MAINLINE: 1120--SCHEDULE 40 PVC SOLVENT PIPE WITH SCHEDULE 40 PVC SOLVENT WELD FITTINGS.
	LATERAL LINE: SCHEDULE 40 PVC LATERAL LINE.
	SLEEVEING: MIN 4" SCHEDULE 40 PVC SLEEVE AS SHOWN ON THE PLANS (18" MIN COVER UNDER PAVING, TYP.)
	CONTROLLER AND STATION NUMBER
	AREA (SQ. FT.)
	FLOW (GPM)
	REMOTE CONTROL VALVE SIZE (IN INCHES)
	ASSOCIATED REMOTE CONTROL VALVE
	DRIPLINE REMOTE CONTROL VALVE
	DRIPLINE REMOTE CONTROL VALVE
	SUPPLY HEADER
	EXHAUST HEADER

IRRIGATION NOTES

- THE INTENT OF THIS IRRIGATION SYSTEM IS TO PROVIDE THE MINIMUM AMOUNT OF WATER REQUIRED TO SUSTAIN GOOD PLANT HEALTH.
- PROVIDE EACH IRRIGATION CONTROLLER WITH ITS OWN INDEPENDENT LOW VOLTAGE COMMON GROUND WIRE.
- SCHEDULE A MEETING WITH THE IRRIGATION CONTROLLER MANUFACTURER'S REPRESENTATIVE, THE MAINTENANCE CONTRACTOR, THE PORT ENGINEER AND THE IRRIGATION CONTRACTOR AT THE SITE FOR INSTRUCTION ON THE PROPER PROGRAMMING AND OPERATION OF THE IRRIGATION CONTROLLER.
- INSTALL BLACK PLASTIC VALVE BOXES WITH BOLT DOWN, NON--HINGED COVER MARKED "IRRIGATION". BOX BODY SHALL HAVE KNOCK OUTS. ACCEPTABLE VALVE BOX MANUFACTURER'S INCLUDE NDS, CARSON OR APPROVED EQUAL.
- VALVE LOCATIONS SHOWN ARE DIAGRAMMATIC. INSTALL IN GROUND COVER/SHRUB AREAS.
- LABEL CONTROL LINE WIRE AT EACH REMOTE CONTROL VALVE WITH A 2 1/4" X 2 3/4" POLYURETHANE I.D. TAG, INDICATING IDENTIFICATION NUMBER OF VALVE (CONTROLLER AND STATION NUMBER). ATTACH LABEL TO CONTROL WIRE. PERMANENTLY STAMP ALL VALVE BOX LIDS WITH APPROPRIATE IDENTIFICATION AS NOTED IN CONSTRUCTION DETAILS.
- SET SPRINKLER HEADS PERPENDICULAR TO FINISH GRADE.
- LOCATE BUBBLERS ON UPHILL SIDE OF PLANT.
- THE SPRINKLER SYSTEM DESIGN IS BASED ON THE MINIMUM OPERATING PRESSURE SHOWN ON THE IRRIGATION DRAWINGS. VERIFY WATER PRESSURE PRIOR TO CONSTRUCTION. REPORT ANY DIFFERENCE BETWEEN THE WATER PRESSURE INDICATED ON THE DRAWINGS AND THE ACTUAL PRESSURE READING AT THE IRRIGATION POINT OF CONNECTION TO THE PORT ENGINEER PRIOR TO IRRIGATION SYSTEM INSTALLATION.
- IRRIGATION DEMAND: REFER TO PLANS.
- ADJUST PIPE SIZING AS DIRECTED BY PORT ENGINEER IF CHANGES IN LAYOUT OCCUR DURING STAKING AND CONSTRUCTION.
- PIPE THREAD SEALANT COMPOUND: RECTOR SEAL #5 OR APPROVED EQUAL.

IRRIGATION LEGEND

SYMBOL	MANUFACT.	MODEL NUMBER	DESCRIPTION	NOZZLE GPM	OPERATING PSI	OPERATING RADIUS (FEET)
	TORO OR RAINBIRD OR PORT APPROVED EQUAL (P.A.E.)	570S/FB-25-PC	SHRUB BUBBLER (1 PER SHRUB)	0.25	30	TRICKLE
	TORO OR RAINBIRD OR P.A.E.	1401	SHRUB BUBBLER (1 PER SHRUB)	0.25	30	TRICKLE
	TORO OR HUNTER OR P.A.E.	T5-12P-CK-3.0LA	TORO POP-UP ROTARY SPRINKLER	3.0	45	20-25
	HUNTER OR P.A.E.	I-20-12-SS-3.0SR	HUNTER POP-UP GEAR DRIVEN ROTOR	3.0	50	20-25
	TORO OR HUNTER OR P.A.E.	T5-12P-CK-3.0LA	TORO POP-UP ROTARY SPRINKLER	3.0	45	20-25
	HUNTER OR P.A.E.	I-20-12-SS-3.0SR	HUNTER POP-UP GEAR DRIVEN ROTOR	3.0	50	20-25
	TORO OR HUNTER OR P.A.E.	T5-12P-CK-1.5LA	TORO POP-UP ROTARY SPRINKLER	1.6	45	20-25
	HUNTER OR P.A.E.	I-20-12-SS-1.5SR	HUNTER POP-UP GEAR DRIVEN ROTOR	1.5	50	20-25
	TORO OR HUNTER OR P.A.E.	570Z-12P-XF-COM/PRN-TF (360")	TORO POP-UP STREAM ROTATING SPRINKLER	2.56	40	16-18
	HUNTER OR P.A.E.	I-20-12-SS-2.0SR	HUNTER POP-UP GEAR DRIVEN ROTOR	2.0	50	16-18
	TORO OR RAINBIRD OR P.A.E.	220-26-SERIES	TORO REMOTE CONTROL VALVE			
	RAINBIRD OR P.A.E.	100-EFB-CP	RAIN BIRD REMOTE CONTROL VALVES IN RECTANGULAR VALVE			
	TORO OR RAINBIRD OR P.A.E.	DZK-700	TORO REMOTE CONTROL VALVE WITH A PRESSURE REGULATOR (SET TO 40 PSI) AND A 1" DISC FILTER			
	RAINBIRD OR P.A.E.	XCZ-100-PRBR	RAIN BIRD REMOTE CONTROL VALVE WITH PRESSURE REGULATING BASKET FILTER IN RECTANGULAR VALVE BOX			
	TORO OR RAINBIRD OR P.A.E.	T-YD-500-34	DRIPLINE AIR RELIEF VALVE			
	RAINBIRD OR P.A.E.	ARV050	DRIPLINE AIR RELIEF VALVE			
	TORO OR RAINBIRD OR P.A.E.	570Z-6P-SI-PRX/O-T-5-QP	TORO POP-UP SPRINKLER WITH SIDE INLET AND A CLOSED 5' NOZZLE TO BE USED AS DRIPLINE INDICATOR			
	OPERIND		DRIPLINE FLUSH VALVE			
	TORO OR RAINBIRD OR P.A.E.	T-FJJ16	TORO FLUSH VALVE			
	MDCFCAP		DRIPLINE OPERATION INDICATOR			
	LEEMCO OR RAINBIRD OR P.A.E.	LGT-XX-SS	LEEMCO STAINLESS STEEL GATE VALVE (LINE SIZE) IN VALVE BOX			
	T-113-K		NIBCO GATE VALVE (LINE SIZE) IN VALVE BOX			
	BUCKNER OR RAINBIRD OR P.A.E.	QB44LRC10	QUICK COUPLING VALVE IN VALVE BOX.			
	44LRC-1"		QUICK COUPLING VALVE IN VALVE BOX.			
	DIG LEIT	LEIT XRC020/LEIT KEY/MCOLXL/ ENCL-X-S/MKIT-X/ LEIT MULTI-PRO/ 30-721/ SKIT-6821-4 OR PORT APPROVED EQUAL.	DIG LEIT 20 STATION SOLAR CONTROLLER WITHIN A POLE MOUNTED STAINLESS STEEL ENCLOSURE. INCLUDING A PROGRAMMING KEY AND WIRELESS REMOTE.			
	RAINBIRD OR P.A.E.	RSD-CEX	RAIN SENSOR. INSTALL WITHIN ENCLOSURE ON CONTROLLER.			

*P.A.E-- PORT APPROVED EQUAL

CONSTRUCTION DOCUMENTS

CAUTION: THIS PLAN MAY BE REDUCED

0 1" 2" ORIGINAL SCALE

PROJECT NO. A10081001

REFERENCES:

HORIZONTAL: NAD83(2011)
VERTICAL: NAVD88
PLANFILE 272-26

CAUTION:
CHECK TRACING FOR LATEST REVISIONS

NO.	REVISIONS	DATE	REV'D	APP'D

DRAWN L. BLANCHARD
DESIGNED C. MITCHELL
CHECKED S. KENNEY
REG. ENGINEER NO. 5779
REG. ENGINEER NO.

PORT OF OAKLAND
530 WATER ST. OAKLAND, CALIFORNIA

MOTT MACDONALD

OAKLAND INTERNATIONAL AIRPORT

OAK RENTAL CAR CENTER IMPROVEMENTS

IRRIGATION LEGEND & NOTES




DATE: 01-09-17

SCALE: AS SHOWN

SHEET: 44 OF 53 SHEETS

11

AA-4193


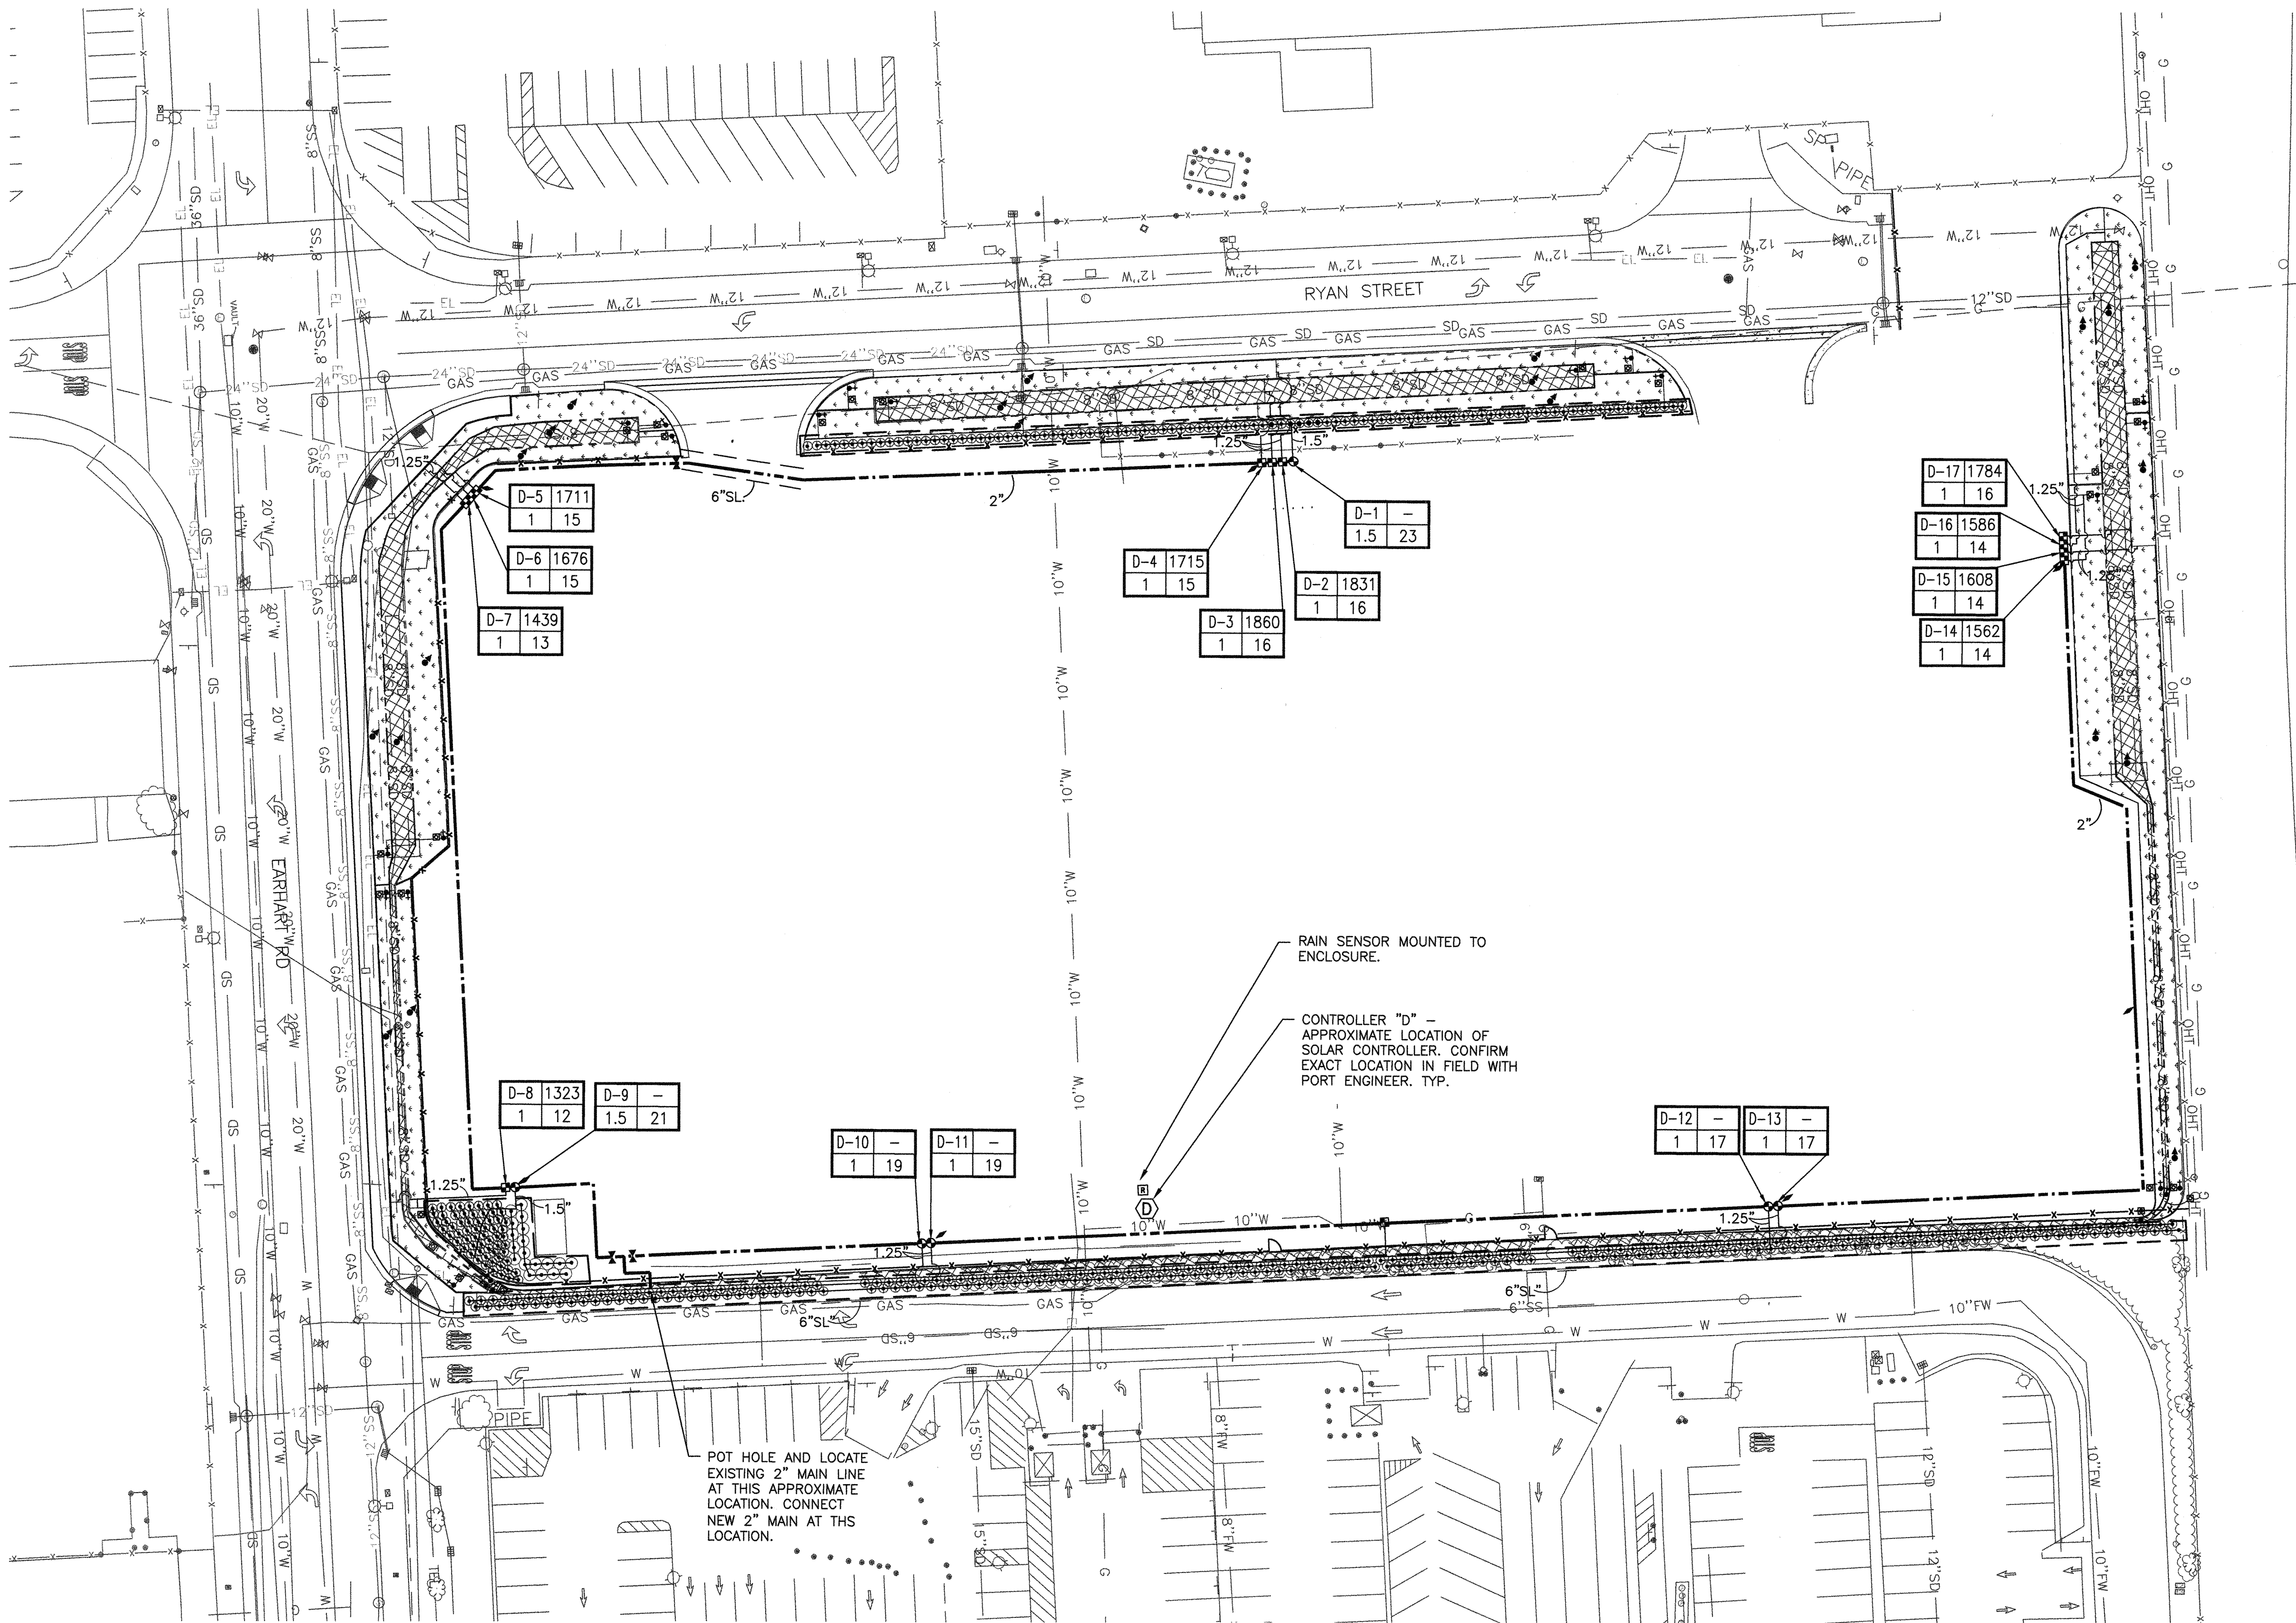


- NOTES:
- IRRIGATION EQUIPMENT MAY BE SHOWN WITHIN HARDSCAPE FOR GRAPHIC CLARITY ONLY. INSTALL ALL IRRIGATION EQUIPMENT WITHIN PLANTED AREAS. IRRIGATION PIPE AND WIRE CROSSING BENEATH HARDSCAPE SURFACES SHALL BE CONTAINED WITHIN SLEEVING OR SCHEDULE 40 PVC CONDUIT. SLEEVING SIZE SHALL BE A MINIMUM OF TWO TIMES THE AGGREGATE DIAMETER OF ALL PIPES CONTAINED WITHIN SLEEVE. PROVIDE VERTICAL SWEEP FOR ALL ELECTRICAL CONDUIT ON EACH SIDE OF HARDSCAPE AND TERMINATE ENDS AT 12" MINIMUM DEPTH AND 12" FROM HARDSCAPE SURFACE.
 - UNSIZE LATERAL LINE PIPING LOCATED DOWN STREAM OF 1" PIPING SHALL BE 3/4" IN SIZE (TYPICAL).
 - SIZING OF LATERAL PIPE SHALL BE AS FOLLOWS:

.75"	0-6 GPM
1"	7-12 GPM
1.25"	13-20 GPM
1.5"	21-32 GPM
 - CONTRACTOR IS RESPONSIBLE FOR CUTTING, CAPPING, INSTALLING NEW HEADS AND REROUTING EXISTING IRRIGATION SYSTEMS TO MAKE SURE THAT THE EXISTING LANDSCAPING RECEIVES FULL IRRIGATION COVERAGE.

CONSTRUCTION DOCUMENTS

CAUTION: THIS PLAN MAY BE REDUCED

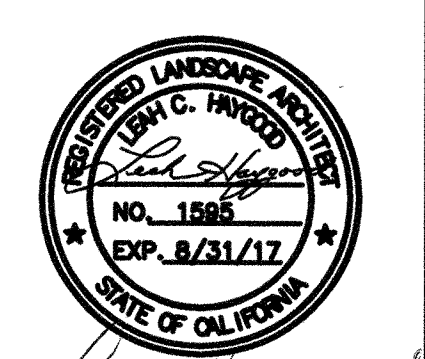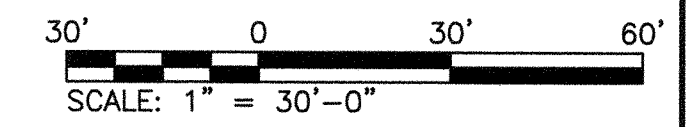

PRINT DATE: 01-18-17 16:09:01 S:\Projects\Mott MacDonald\Port of Oakland Auto Rental Center\CAD\Landscape\4193-45.dwg Printed by Simon

PROJECT NO. A10081001
REFERENCES:
HORIZONTAL: NAD83(2011)
VERTICAL: NAVD88
PLANFILE 272-26
CAUTION:
CHECK TRACING FOR LATEST REVISIONS

NO.	REVISIONS	DATE	REV'D	APP'D

DRAWN L. BLANCHARD
DESIGNED C. MITCHELL
CHECKED S. KENNEY
REG. ENGINEER NO. 5779
REG. ENGINEER NO.

PORT OF OAKLAND
530 WATER ST. OAKLAND, CALIFORNIA


M M
MOTT MACDONALD

OAKLAND INTERNATIONAL AIRPORT	DATE: 01-09-17
OAK RENTAL CAR CENTER IMPROVEMENTS	SCALE: AS SHOWN
IRRIGATION 1 OF 2	SHEET: 45 OF 53 SHEETS
12	AA-4193

NOTES:

- IRRIGATION EQUIPMENT MAY BE SHOWN WITHIN HARDSCAPE FOR GRAPHIC CLARITY ONLY. INSTALL ALL IRRIGATION EQUIPMENT WITHIN PLANTED AREAS. IRRIGATION PIPE AND WIRE CROSSING BENEATH HARDSCAPE SURFACES SHALL BE CONTAINED WITHIN SLEEVING OR SCHEDULE 40 PVC CONDUIT. SLEEVING SIZE SHALL BE A MINIMUM OF TWO TIMES THE AGGREGATE DIAMETER OF ALL PIPES CONTAINED WITHIN SLEEVE. PROVIDE VERTICAL SWEEP FOR ALL ELECTRICAL CONDUIT ON EACH SIDE OF HARDSCAPE AND TERMINATE ENDS AT 12" MINIMUM DEPTH AND 12" FROM HARDSCAPE SURFACE.
- UNSIZE LATERAL LINE PIPING LOCATED DOWN STREAM OF 1" PIPING SHALL BE 3/4" IN SIZE (TYPICAL).
- SIZING OF LATERAL PIPE SHALL BE AS FOLLOWS:


.75"	0-6 GPM
1"	7-12 GPM
1.25"	13-20 GPM
1.5"	21-32 GPM
- CONTRACTOR IS RESPONSIBLE FOR CUTTING, CAPPING, INSTALLING NEW HEADS AND REROUTING EXISTING IRRIGATION SYSTEMS TO MAKE SURE THAT THE EXISTING LANDSCAPING RECEIVES FULL IRRIGATION COVERAGE.

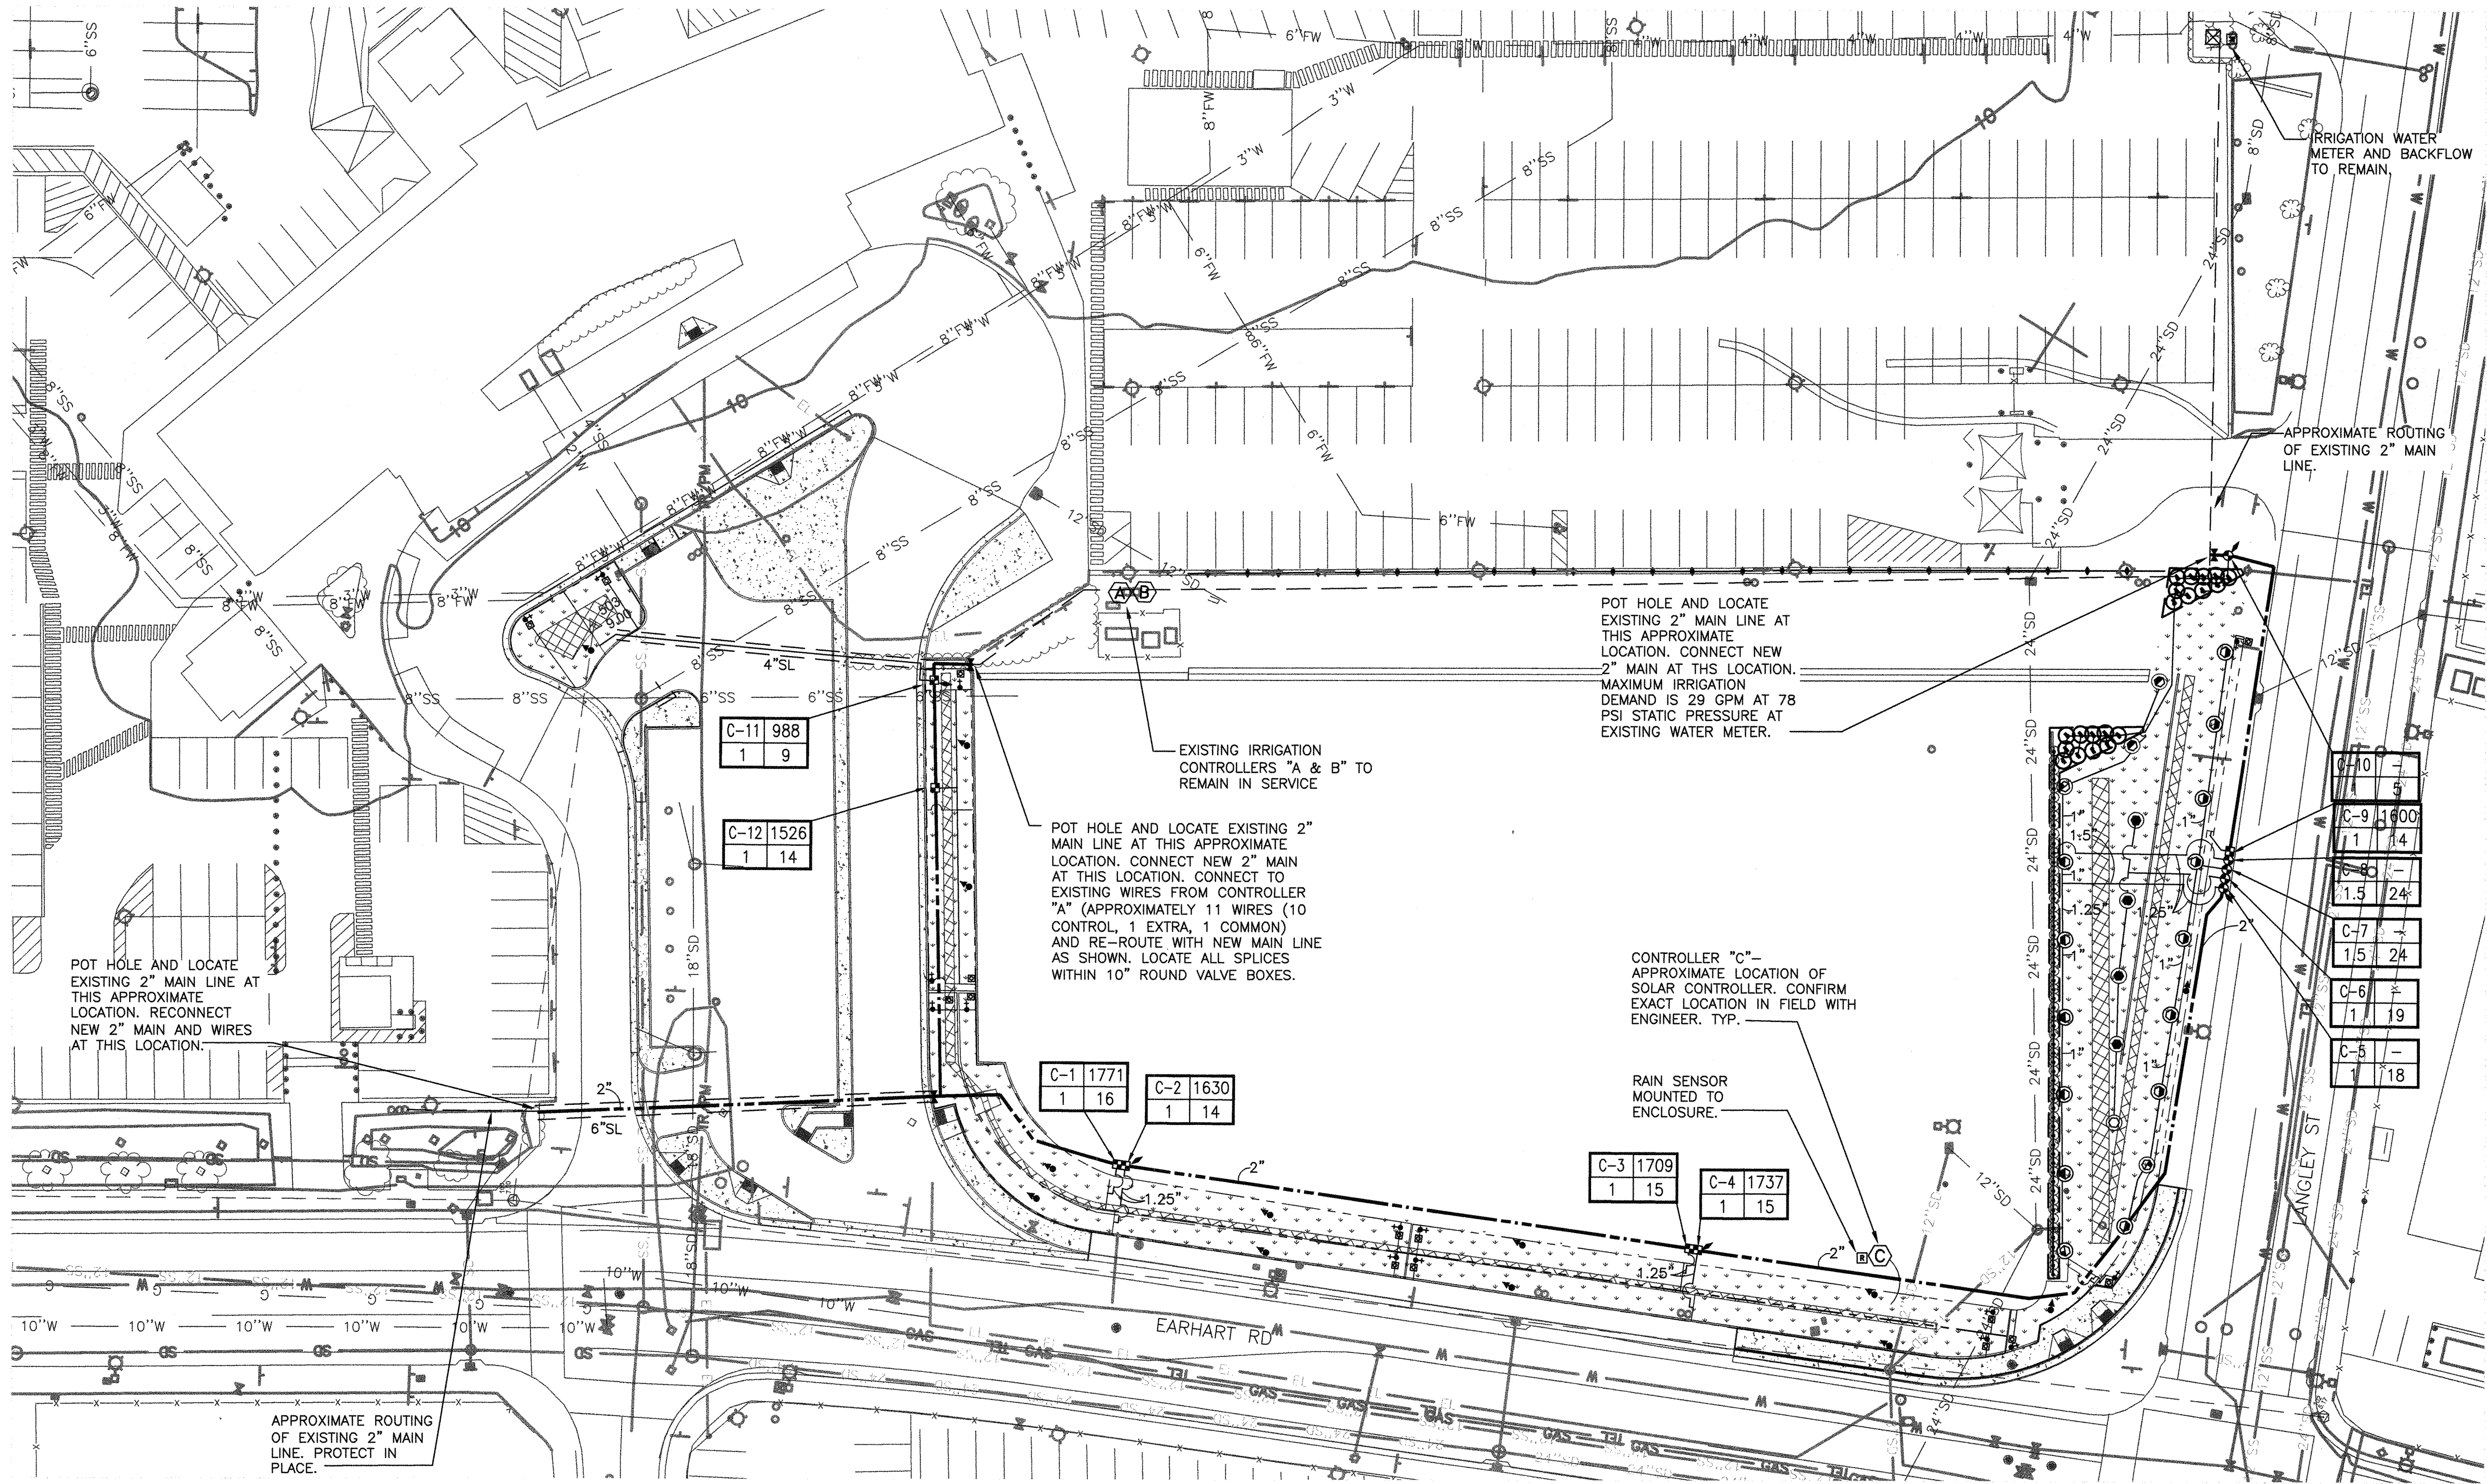


CONSTRUCTION DOCUMENTS

CAUTION: THIS PLAN MAY BE REDUCED 0 1 2 3 ORIGINAL SCALE

PROJECT NO. A10081001		NO.		REVISIONS		DATE	REV'D	APP'D	DRAWN L. BLANCHARD		DESIGNED C. MITCHELL		CHECKED S. KENNEY		REG. ENGINEER NO. 5779		REG. ENGINEER NO.		PORT OF OAKLAND 530 WATER ST. OAKLAND, CALIFORNIA		MOTT MACDONALD		OAKLAND INTERNATIONAL AIRPORT		OAK RENTAL CAR CENTER IMPROVEMENTS		IRRIGATION 2 OF 2		13		AA-4193		
REFERENCES:																																	
HORIZONTAL: NAD83(2011)																																	
VERTICAL: NAVD88																																	
PLANFILE 272-26																																	
CAUTION: CHECK TRACING FOR LATEST REVISIONS																																	

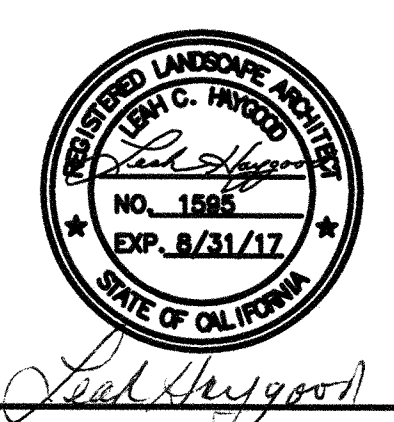


NOTE:
INSTALL COMPATIBLE REMOTE CONTROL VALVE
SOLENOIDS FOR USE WITH THE LEIT SOLAR
CONTROLLER OR APPROVED EQUAL.

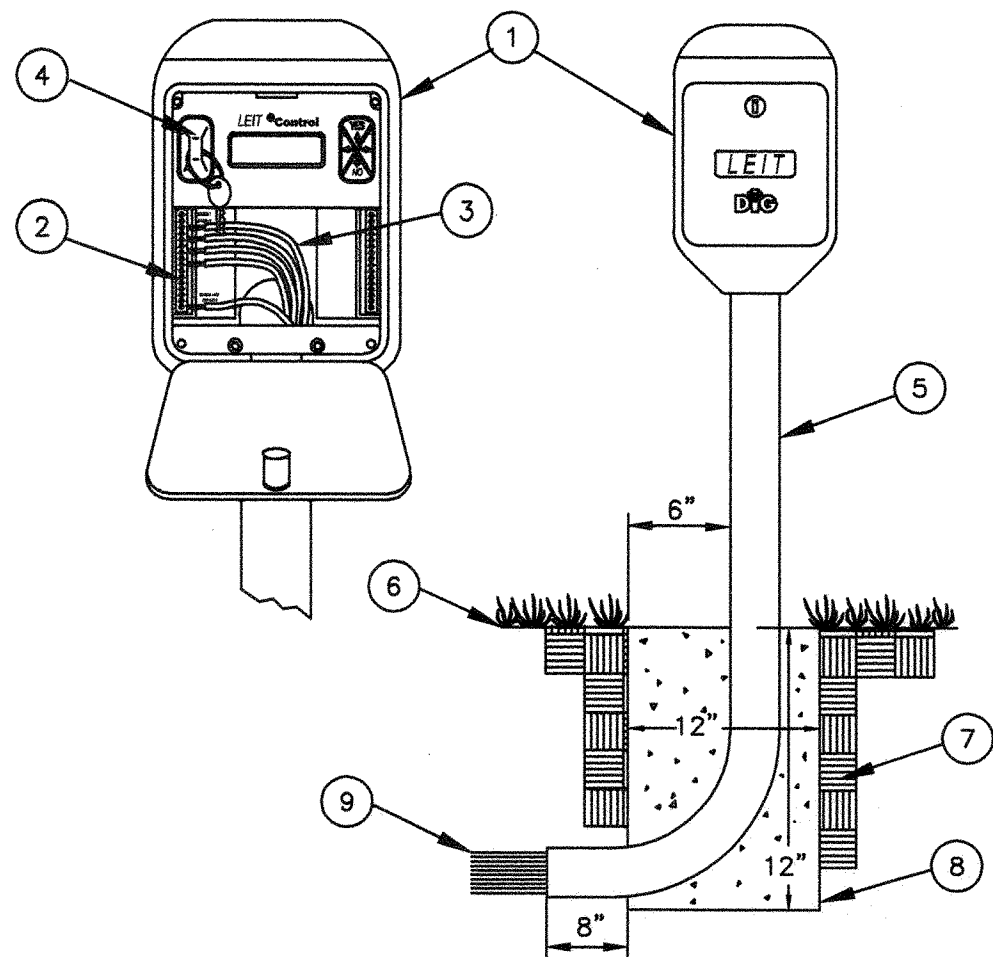


- 1 AMBIENT LIGHT POWERED IRRIGATION CONTROLLER.
- 2 TERMINAL STRIP
- 3 LOW VOLTAGE WIRES
- 4 PROGRAMMING KEY. MODEL NUMBER: LEIT KEY
- 5 50" STEEL MOUNTING COLUMN. MODEL NUMBER: MCOLXL
- 6 FINISH GRADE
- 7 6 1/2" BACKFILL SOIL
- 8 POURED CONCRETE BASE- 1-1/2 CU.FT. INSTALL PER MANUFACTURER'S INSTALLATION GUIDE.
- 9 DIRECT BURIAL LOW VOLTAGE CONTROL WIRING TO VALVES

1 PEDESTAL MOUNTED SOLAR CONTROLLER

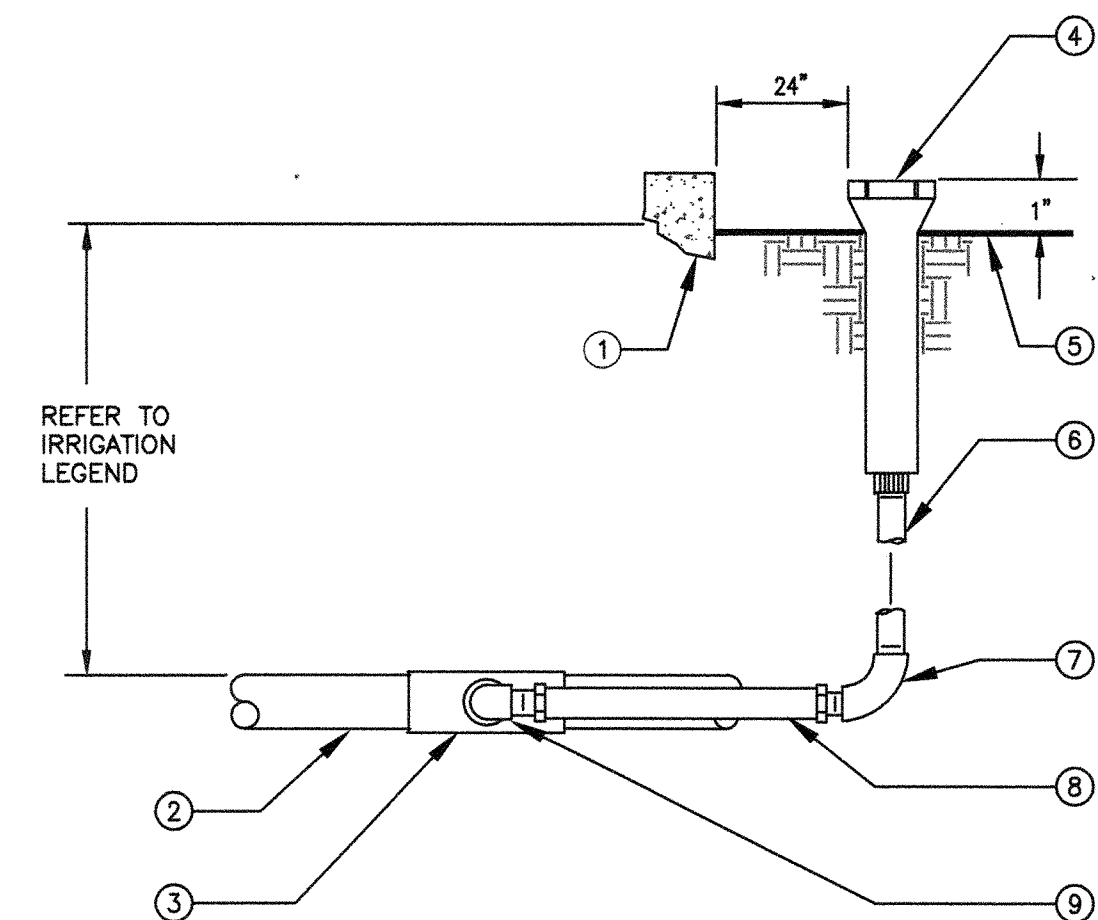


- 1 WALL, WALK, CURB OR BUILDING.
- 2 PVC LATERAL LINE.
- 3 UPC APPROVED SCHEDULE 40 PVC TEE OR ELBOW.
- 4 POP-UP SHRUB SPRAY SPRINKLER OR BUBBLER.
- 5 FINISH GRADE.
- 6 1/2" SCHEDULE 80 PVC THREADED NIPPLE (LENGTH AS REQUIRED).
- 7 1/2" SCHEDULE 40 PVC THREADED 90° ELL.
- 8 1/2" FLEXIBLE IPS HOSE 6" LONG WITH MALE ADAPTERS OR 1/2" FLEXIBLE SWING JOINT (1/2" x 6") WITH A MINIMUM PRESSURE RATING OF 100 PSI.
- 9 1/2" SCHEDULE 40 PVC STREET ELL.

5 POP-UP SPRAY SPRINKLER

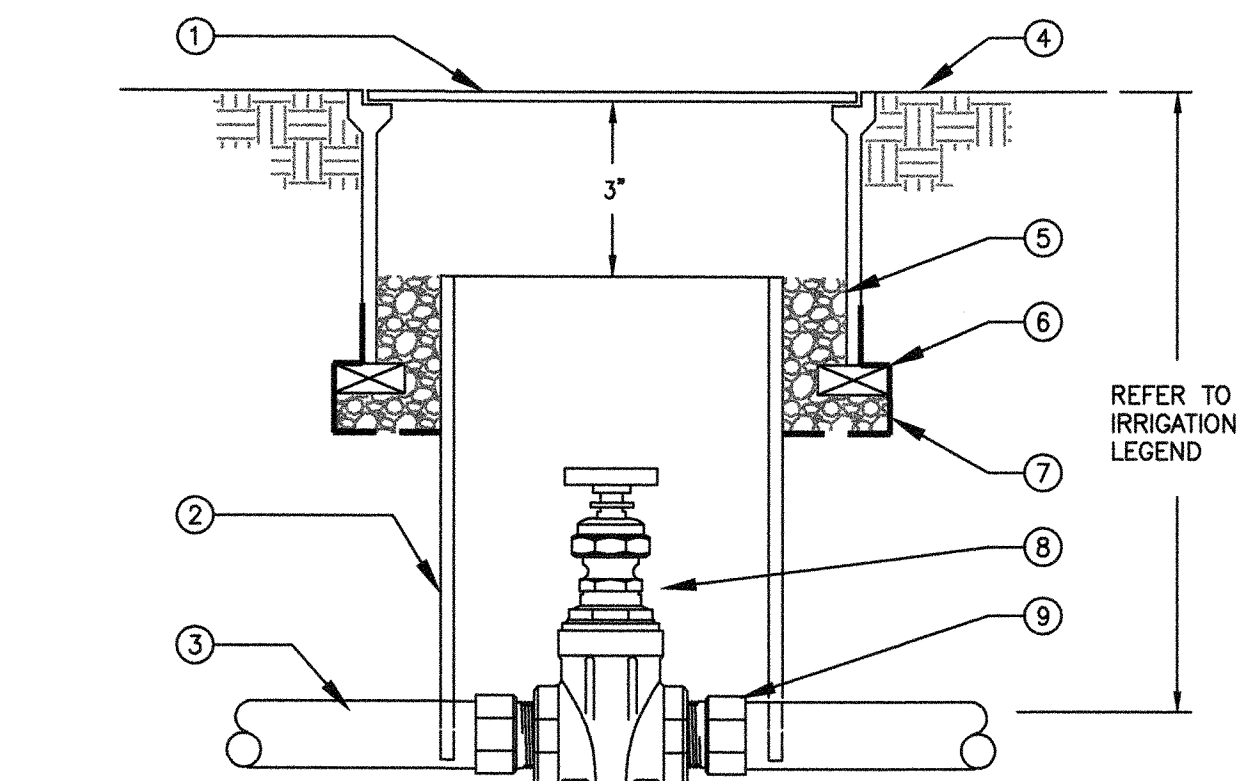


- 1 10" ROUND PLASTIC VALVE BOX WITH BOLT DOWN LID.
- 2 8" CLASS 160 OR SCHEDULE 40 PVC PIPE (NOTCH TO FIT OVER MAIN LINE PIPE).
- 3 PVC MAIN LINE.
- 4 FINISH GRADE.
- 5 PEA GRAVEL OR 3/4" DRAIN ROCK - 4" DEEP (NO SOIL IN VALVE BOX).
- 6 BRICK-2 TOTAL.
- 7 19 GAUGE 1/2" SQUARE WIRE MESH.
- 8 GATE VALVE.
- 9 MALE ADAPTER. REFER TO LEGEND FOR FITTING TYPE.

2 GATE VALVE

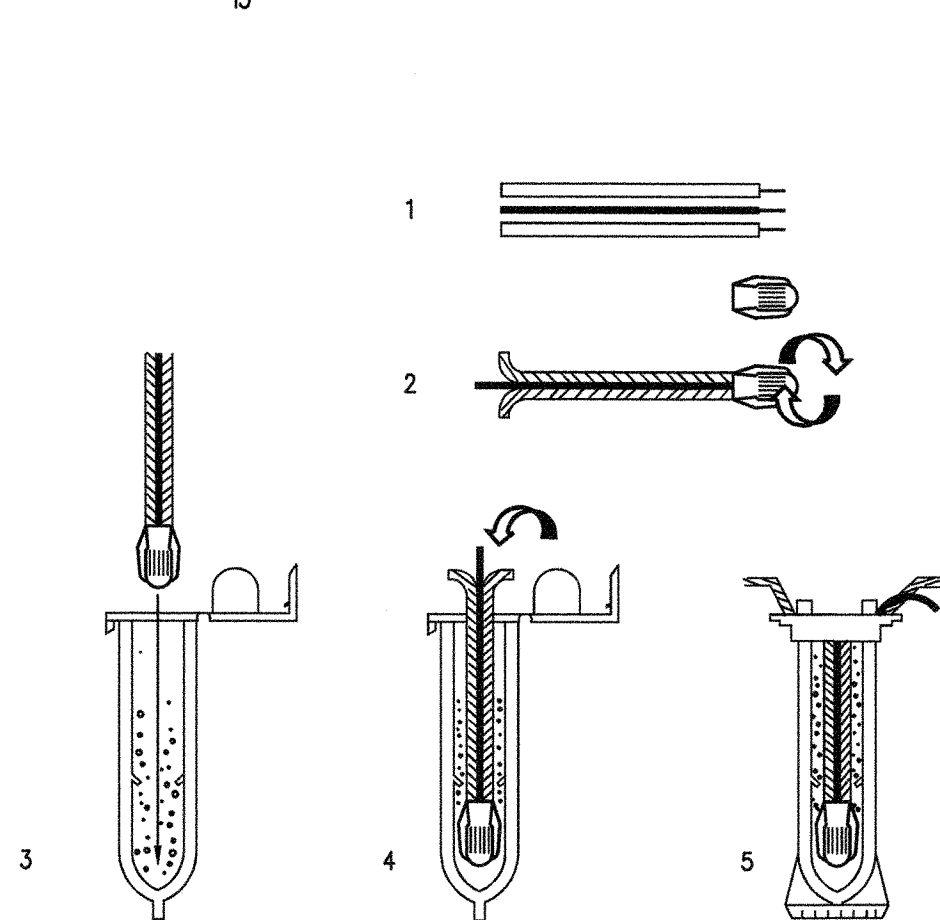


- INSTRUCTIONS:
1. STRIP WIRES APPROXIMATELY 1/2" TO EXPOSE WIRE.
 2. TWIST CONNECTOR AROUND WIRES CLOCKWISE UNTIL HAND TIGHT, DO NOT OVERTIGHTEN.
 3. INSERT WIRE ASSEMBLY INTO PLASTIC TUBE UNTIL WIRE CONNECTOR SNAPS PAST LIP IN BOTTOM OF TUBE.
 4. PLACE WIRES WHICH EXIT TUBE IN WIRE EXIT HOLES AND CLOSE CAP UNTIL IT SNAPS.
 5. INSPECT FINAL SPLICE ASSEMBLY TO BE SECURE AND FINISHED.

6 WEATHERPROOF WIRE SPLICE ASSEMBLY

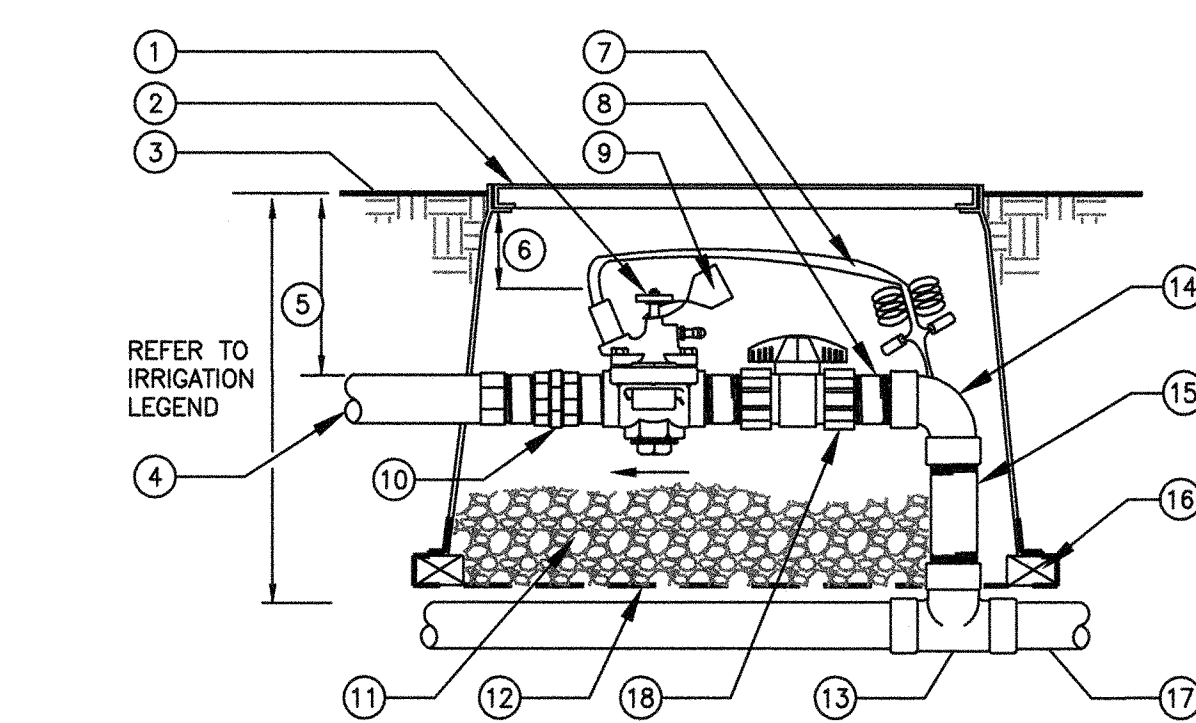


- 1 REMOTE CONTROL VALVE WITH FLOW CONTROL AND MANUAL BLEED
- 2 USE A 14" X 19" RECTANGULAR PLASTIC VALVE BOX WITH BOLT DOWN LID FOR 1" VALVES. FOR 1.5" AND LARGER VALVES INSTALL BALL VALVE WITHIN A SEPARATE 10" ROUND BOX OR ONE BALL VALVE PER MANIFOLD OF VALVES. GATE VALVE SIZE SHALL BE SAME AS LARGEST VALVE WITHIN MANIFOLD. ONE VALVE PER BOX- NO EXCEPTIONS. INSTALL BOX AS SHOWN IN BOX INSTALLATION DETAIL.
- 3 FINISH GRADE.
- 4 PVC LATERAL LINE.
- 5 REFER TO IRRIGATION LEGEND & SPECS.
- 6 3" MIN, 6" MAX.
- 7 VALVE CONTROL WIRE- PROVIDE SEAL PACKS AT ALL SPLICES AND 3' OF EXCESS UF WIRE IN A 1" DIAMETER COIL.
- 8 SCHEDULE 80 PVC NIPPLE (4 TOTAL).
- 9 VALVE I.D. TAG (CONTROLLER AND STATION NUMBER).
- 10 SCHEDULE 80 PVC THREADED UNION.
- 11 PEA GRAVEL OR 3/4" DRAIN ROCK- 4" DEEP BELOW VALVE (NO SOIL IN VALVE BOX).
- 12 19 GAUGE 1/2" SQUARE WIRE MESH.
- 13 UPC APPROVED SCHEDULE 40 PVC TEE.
- 14 SCHEDULE 80 PVC 90° ELBOW (T&T).
- 15 SCHEDULE 80 PVC NIPPLE- LENGTH AS REQUIRED.
- 16 BRICK-1 EACH CORNER.
- 17 PVC MAIN LINE.
- 18 SCHEDULE 80 PVC UNION BALL VALVE (ONE PER VALVE).

3 REMOTE CONTROL VALVE

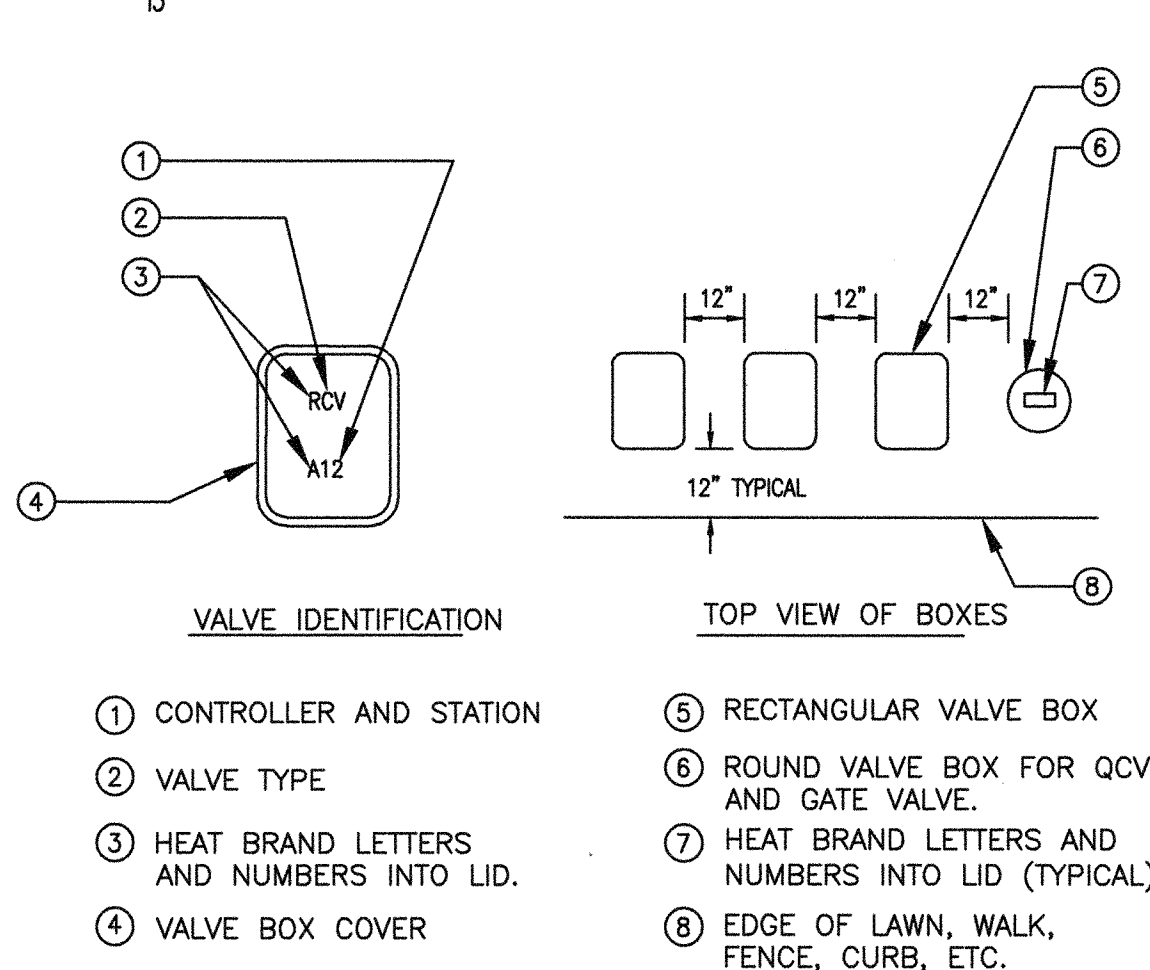

- INSTRUCTIONS:
1. CENTER VALVE BOX OVER REMOTE CONTROL VALVE TO FACILITATE SERVICING VALVE.
 2. SET BOXES 1" ABOVE FINISH GRADE OR MULCH COVER IN GROUND COVER/SHRUB AREA AND FLUSH WITH FINISH GRADE IN TURF AREA.
 3. SET RCV AND VALVE BOX ASSEMBLY IN GROUND COVER/SHRUB AREA WHERE POSSIBLE. INSTALL IN LAWN ONLY IF GROUND COVER DOES NOT EXIST ADJACENT TO LAWN.
 4. SET BOXES PARALLEL TO EACH OTHER AND PERPENDICULAR TO EDGE OF LAWN, WALK, FENCE, CURB, ETC.
 5. AVOID HEAVILY COMPACTING SOIL AROUND VALVE BOXES TO PREVENT COLLAPSE AND DEFORMATION OF VALVE BOX SIDES.
 6. INSTALL EXTENSION BY VALVE BOX MANUFACTURER AS REQUIRED TO COMPLETELY ENCLOSE ASSEMBLY FOR EASY ACCESS.

7 VALVE BOX INSTALLATION

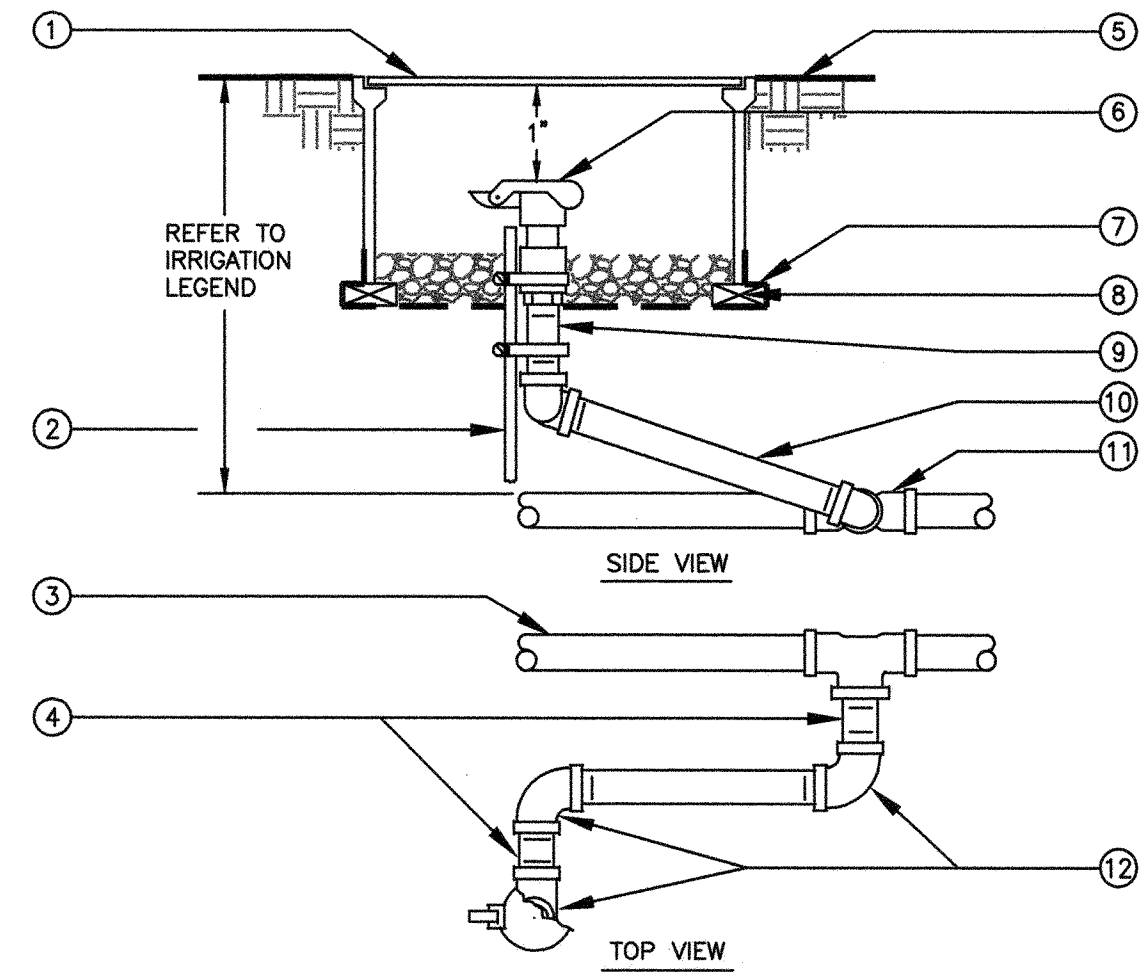


- 1 10" ROUND PLASTIC VALVE BOX WITH BOLT DOWN LID.
- 2 1 1/4" X 1 1/4" X 3/16" ANGLE IRON 30" LONG W/2 STAINLESS STEEL STRAPS (ONE AROUND QCV).
- 3 PVC MAIN LINE.
- 4 3" LONG SCHEDULE 80 PVC THREADED NIPPLE.
- 5 FINISH GRADE.
- 6 QUICK COUPLING VALVE.
- 7 19 GAUGE 1/2" SQUARE WIRE MESH.
- 8 BRICK - 2 TOTAL.
- 9 SCHEDULE 80 PVC THREADED NIPPLE.
- 10 10" LONG SCHEDULE 80 PVC THREADED NIPPLE.
- 11 UPC APPROVED SCHEDULE 40 PVC TEE OR ELBOW.
- 12 SCHEDULE 80 PVC THREADED 90° ELL.

NOTE:
NIPPLES AND FITTINGS TO BE SAME SIZE AS VALVE IPT INLET THREAD SIZE.

4 QUICK COUPLING VALVE

NOTES:

1. INSTALL ALL MAIN SUPPLY LINES AND LATERAL LINES IN SLEEVES UNDER PAVED SURFACES. INSTALL LOW VOLTAGE WIRES WITHIN A SEPARATE CONDUIT UNDER PAVED SURFACES. DO NOT TAPE WIRES WITHIN CONDUIT.

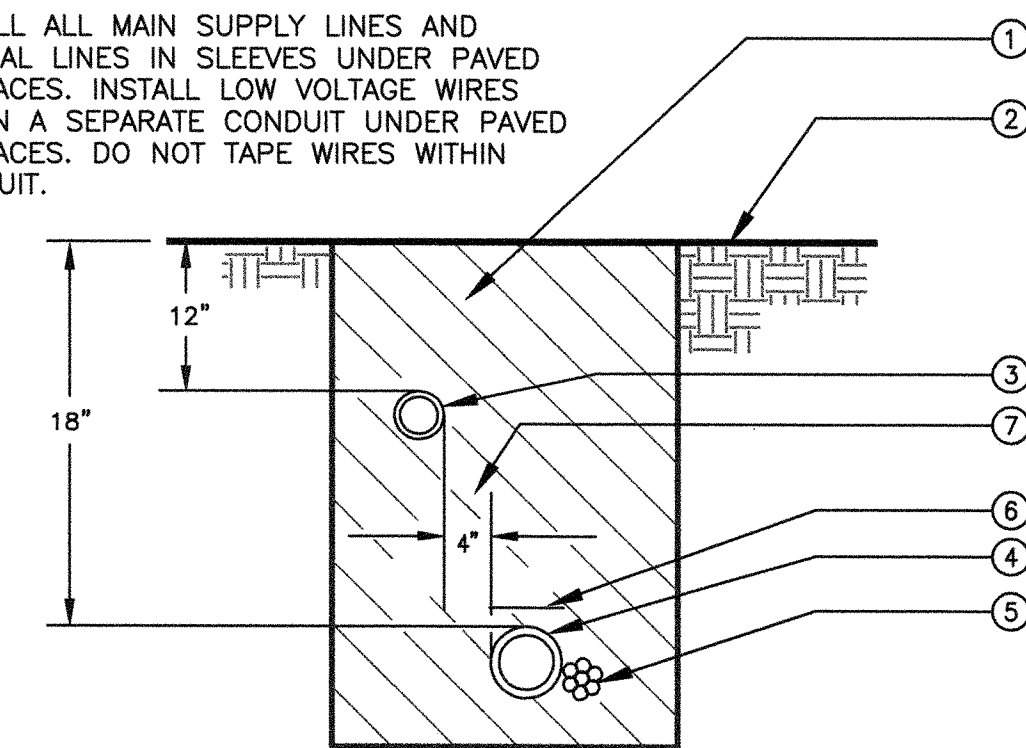

- 1 CLEAN BACKFILL MATERIAL.
- 2 FINISH GRADE.
- 3 LATERAL LINE.
- 4 MAIN LINE.
- 5 LOW VOLTAGE CONTROL WIRES. TAPE AND BUNDLE TUBING OR WIRING AT 10 FT. INTERVALS. WIRING SHALL BE LAID OUT LOOSELY IN THE TRENCH.
- 6 DETECTABLE WARNING TAPE OVER MAIN LINE - 3" ABOVE PIPE.
- 7 TYPICAL DISTANCE BETWEEN PIPES.

8 TRENCHING

PRINT DATE: 01-18-17 16:10:28 S:\Projects\Mott MacDonald\Port of Oakland Auto Rental Center\CAD_Landscape\4193-47.dwg Printed by Simon

PROJECT NO. A10081001

REFERENCES:

HORIZONTAL: NAD83(2011)
VERTICAL: NAVD83
PLANFILE: 272-26

CAUTION:
CHECK TRACING FOR LATEST REVISIONS

NO.	REVISIONS	DATE	REV'D	APP'D


DRAWN L. BLANCHARD
DESIGNED C. MITCHELL
CHECKED S. KENNEY
REG. ENGINEER NO. 5779
REG. ENGINEER NO.

PORT OF OAKLAND
530 WATER ST. OAKLAND, CALIFORNIA


MOTT MACDONALD

OAKLAND INTERNATIONAL AIRPORT
OAK RENTAL CAR CENTER IMPROVEMENTS
IRRIGATION DETAILS 1 OF 4


DATE: 01-09-17
SCALE: AS SHOWN
SHEET: 47 OF 53 SHEETS
AA-4193

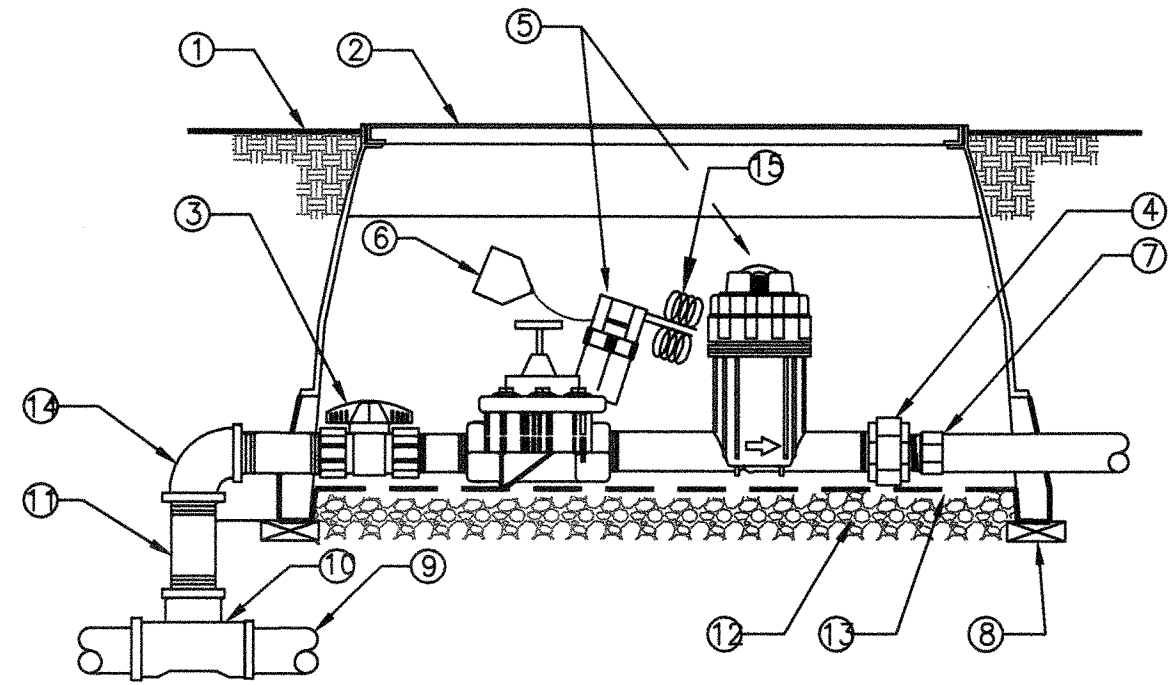

- ① FINISH GRADE.
- ② RECTANGULAR PLASTIC VALVE BOX WITH BOLT DOWN LID. ONE VALVE PER BOX- NO EXCEPTIONS. INSTALL BOX AS SHOWN IN BOX INSTALLATION DETAIL.
- ③ SCHEDULE 80 PVC UNION BALL VALVE (ONE PER VALVE).
- ④ SCHEDULE 80 PVC THREADED UNION.
- ⑤ REMOTE CONTROL VALVE DRIP ZONE KIT. (SHALL INCLUDE VALVE, FILTER AND A 40 PSI PRESSURE REDUCING VALVE)
- ⑥ VALVE I.D. TAG (CONTROLLER AND STATION NUMBER).
- ⑦ SCHEDULE 40 MALE ADAPTER
- ⑧ BRICK-1 EACH CORNER.
- ⑨ PVC MAIN LINE.
- ⑩ UPC APPROVED SCHEDULE 40 PVC TEE.
- ⑪ SCHEDULE 80 PVC NIPPLE-(4-TOTAL) LENGTH AS REQUIRED.
- ⑫ PEA GRAVEL OR 3/4" [20mm] DRAIN ROCK - 4" [102mm] DEEP BELOW VALVE (NO SOIL IN VALVE BOX).
- ⑬ 19 GAUGE 1/2" [13mm] SQUARE WIRE MESH.
- ⑭ SCHEDULE 80 PVC 90° ELBOW (TxT).
- ⑮ VALVE CONTROL WIRE- PROVIDE 3M-DBY SEAL PACKS AT ALL SPLICES AND 3' [1m] OF EXCESS UF WIRE IN A 1" [25mm] DIAMETER COIL.

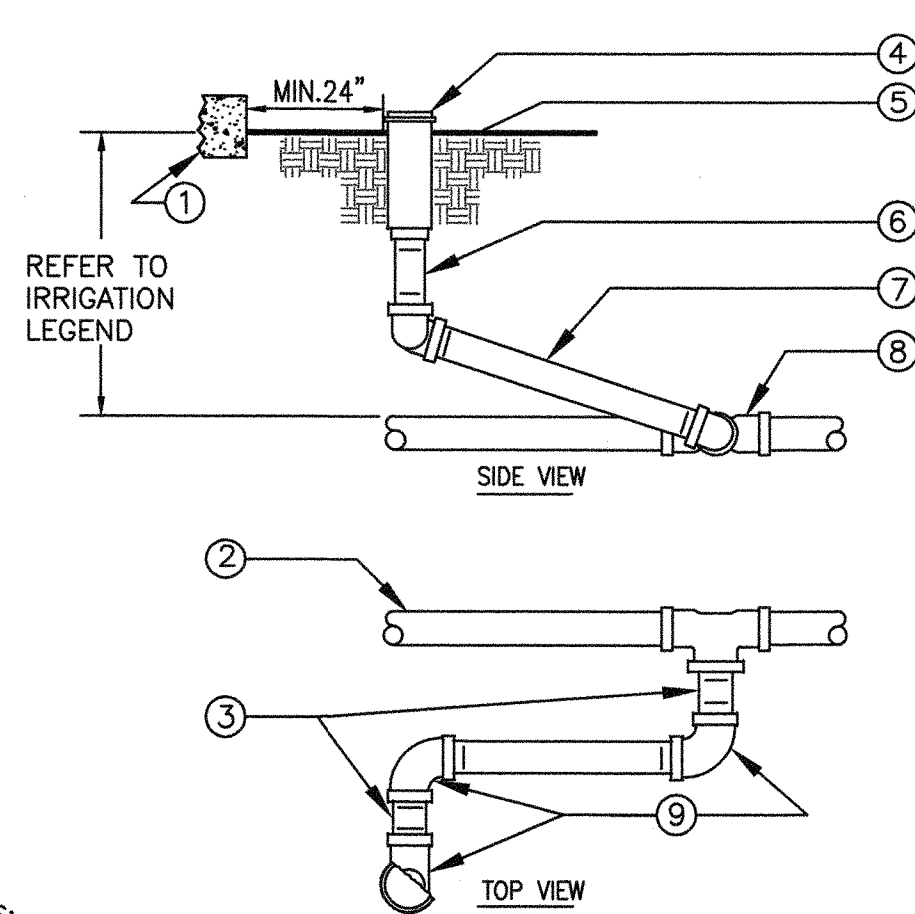


- NOTES:
1. SET SPRINKLER 2" [50mm] ABOVE FINISH GRADE
 2. NIPPLES AND FITTINGS TO BE SAME SIZE AS ROTARY SPRINKLER IPT INLET THREAD SIZE.
 - ① WALL, WALK, CURB OR HEADER.
 - ② PVC LATERAL LINE).
 - ③ 3" [75mm] LONG SCHEDULE 80 PVC THREADED NIPPLE.
 - ④ POP-UP ROTARY SPRINKLER.
 - ⑤ FINISH GRADE.
 - ⑥ SCHEDULE 80 PVC THREADED NIPPLE.
 - ⑦ 10" [250mm] LONG SCHEDULE 80 PVC THREADED NIPPLE.
 - ⑧ UPC APPROVED SCHEDULE 40 PVC TEE OR ELBOW.
 - ⑨ SCHEDULE 80 PVC THREADED 90° ELL.

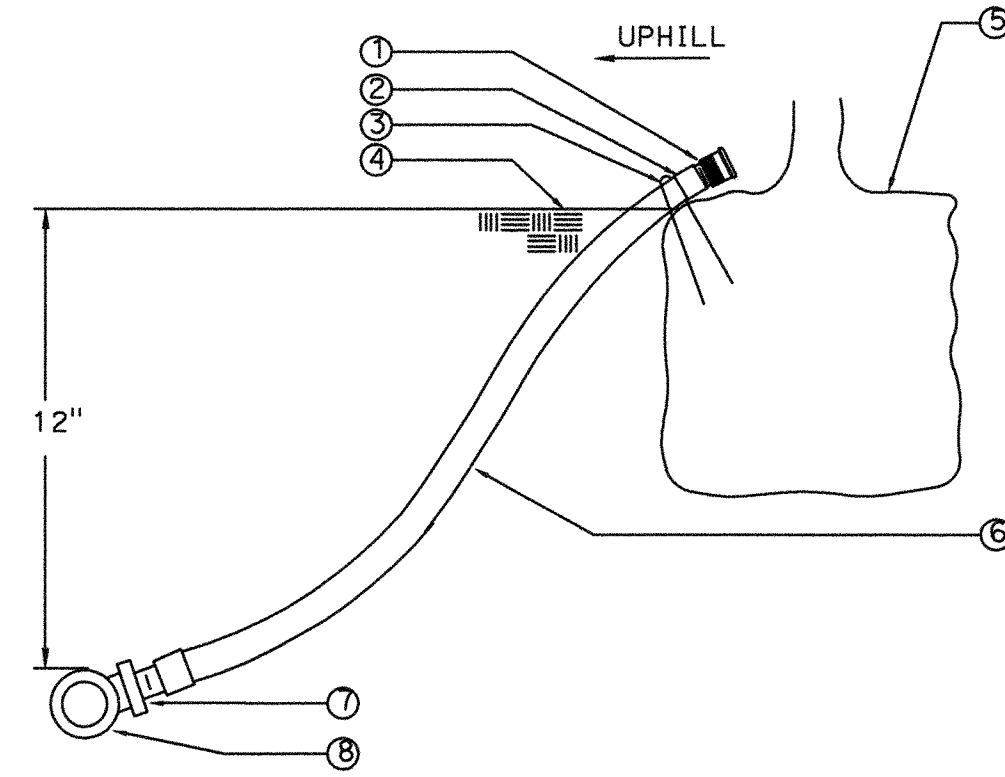

- ① BUBBLER (TO BE INSTALLED ON TOP OF ROOTBALL)
- ② 1/2" SCH. 40 MALE ADAPTER
- ③ 6" STEEL STAPLE
- ④ FINISH GRADE
- ⑤ SHRUB ROOTBALL
- ⑥ 1/2" IPS FLEXIBLE PVC
- ⑦ PVC TEE (SST), ELBOW (ST) OR FEMALE ADAPTER
- ⑧ PVC LATERAL LINE


1 REMOTE CONTROL VALVE-DRIPLINE

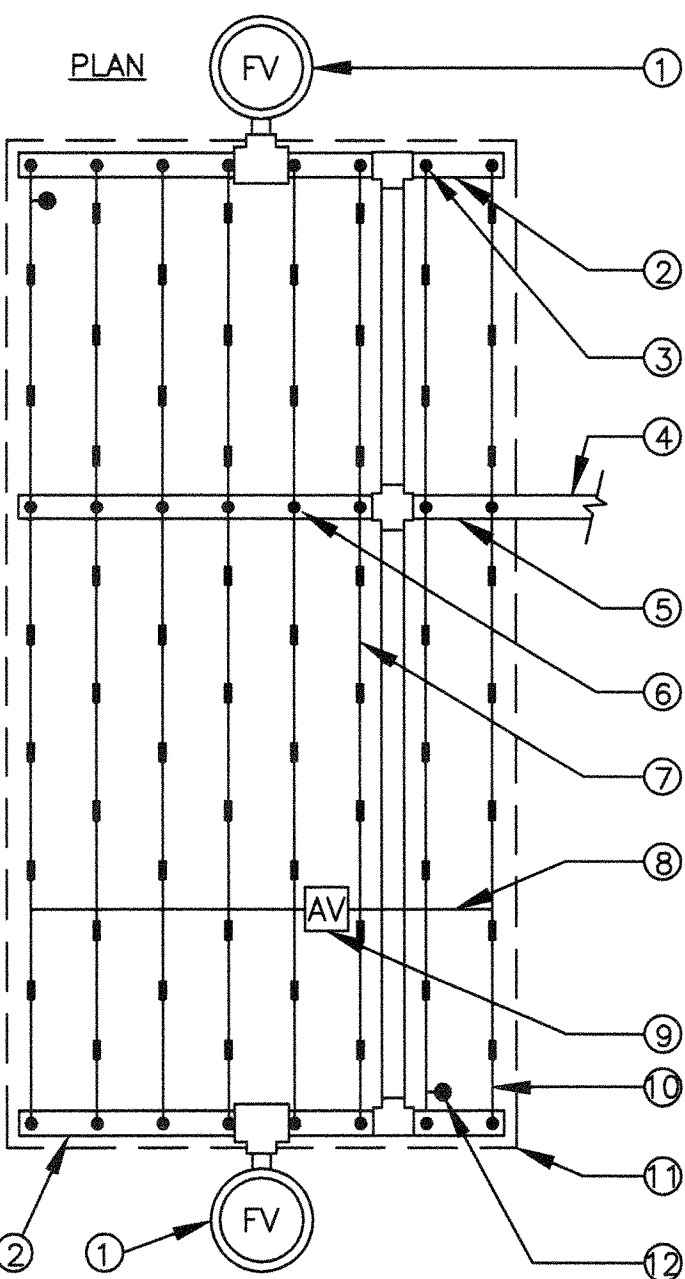

- ① FLUSH VALVE PLUMBED TO FLUSH MANIFOLD AT LOW POINT
- ② 1" FLEXIBLE PVC IPS HOSE FLUSH MANIFOLD.
- ③ MANIFOLD-TO-ELBOW CONNECTION (TYP).
- ④ PVC LATERAL LINE FROM VALVE. MINIMUM SIZE TO BE 1" UNLESS OTHERWISE NOTED.
- ⑤ PVC SUPPLY MANIFOLD. EXTEND TO END OF ZONE/EXHAUST HEADER.
- ⑥ MANIFOLD-TO-TEE CONNECTION.
- ⑦ DRIPLINE LATERAL.
- ⑧ AIR/VACUUM RELIEF LATERAL. BLANK POLY TUBING CENTERED ON MOUND OR BERM.
- ⑨ AIR/VACUUM RELIEF PLUMBED TO BLANK 5/8" POLY TUBING AT EACH HIGH POINT.
- ⑩ PERIMETER LATERALS 2" [50mm] TO 4" [100mm] FROM EDGE.
- ⑪ AREA PERIMETER.
- ⑫ DRIPLINE OPERATION INDICATOR LOCATED AT THE ENDS OF EACH DRIPLINE ZONE.

- NOTE:
1. THE TOTAL LENGTH OF ALL INTERCONNECTED DRIP LINE OFF A SINGLE PVC SUPPLY LINE CONNECTION OR A SINGLE RUN OF DRIPLINE SHALL NOT EXCEED 300 FT.
 2. INSTALL DRIPLINE 2-4" BELOW GRADE AND STAKE DOWN EVERY 4' OR AS REQUIRED.


2 POP-UP ROTARY SPRINKLER

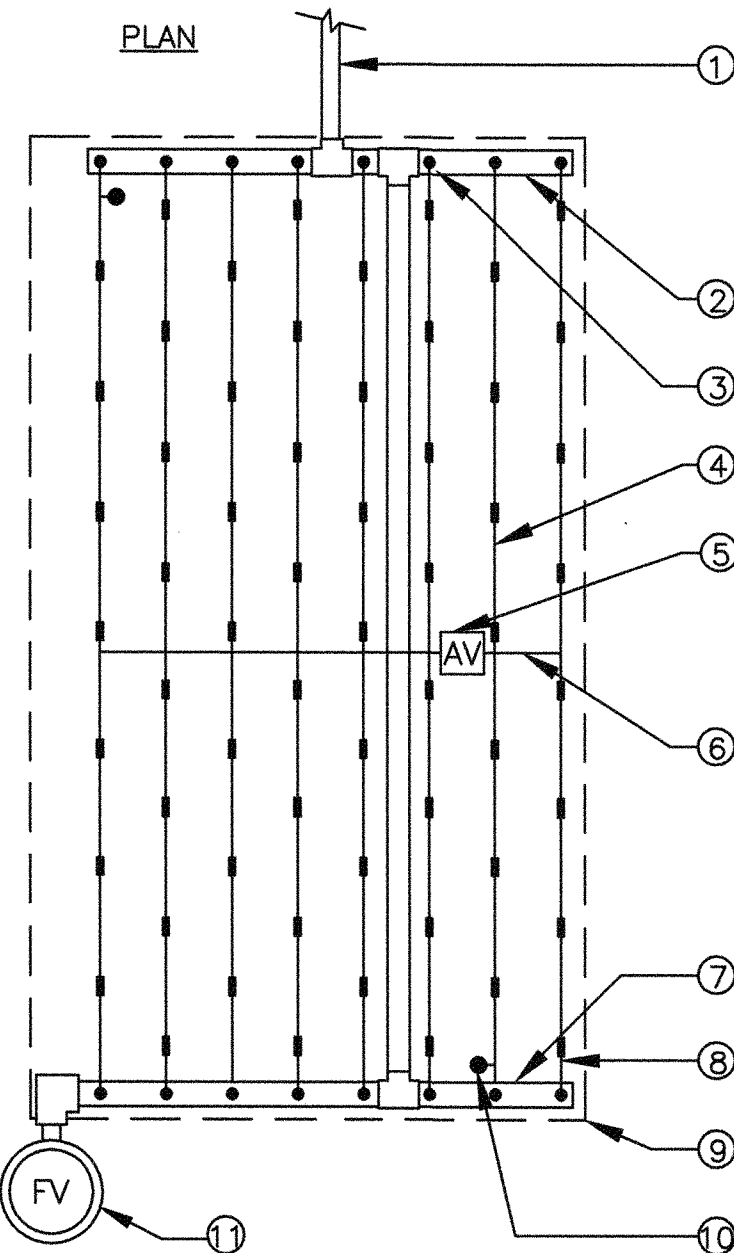

- ① PVC LATERAL LINE FROM VALVE. MINIMUM SIZE TO BE 1" UNLESS OTHERWISE NOTED.
- ② PVC FLUSH MANIFOLD. MINIMUM SIZE TO BE 1" UNLESS OTHERWISE NOTED.
- ③ MANIFOLD-TO-ELBOW CONNECTION (TYP).
- ④ DRIPLINE LATERAL.
- ⑤ AIR/VACUUM RELIEF VALVE PLUMBED TO BLANK 5/8" TUBING AT EACH HIGH POINT.
- ⑥ AIR/VACUUM RELIEF LATERAL. BLANK 5/8" POLY TUBING CENTERED ON MOUND OR BERM.
- ⑦ 1" FLEXIBLE PVC IPS HOSE FLUSH MANIFOLD.
- ⑧ PERIMETER LATERALS 2" [50mm] TO 4" [100mm] FROM EDGE.
- ⑨ AREA PERIMETER.
- ⑩ DRIP OPERATION INDICATOR LOCATED AT THE ENDS OF EACH DRIPLINE ZONES.
- ⑪ AUTOMATIC FLUSH VALVE PLUMBED TO FLUSH MANIFOLD AT LOW POINT.

- NOTE:
1. THE TOTAL LENGTH OF ALL INTERCONNECTED DRIP LINE OFF A SINGLE PVC SUPPLY LINE CONNECTION OR A SINGLE RUN OF DRIPLINE SHALL NOT EXCEED 300 FT.
 2. INSTALL DRIPLINE 2-4" BELOW GRADE AND STAKE DOWN EVERY 4' OR AS REQUIRED.

3 SHRUB BUBBLER

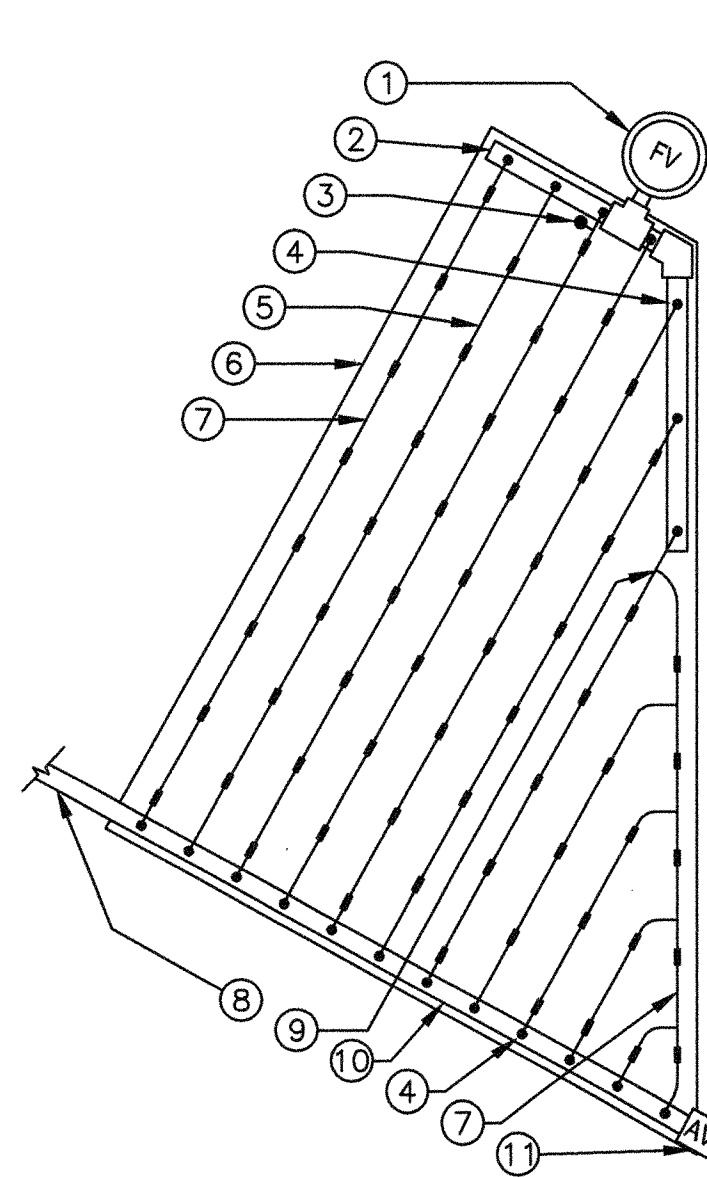

- ① FLUSH VALVE PLUMBED TO FLUSH MANIFOLD AT LOW POINT
- ② 1" SCH 40 PVC OR FLEXIBLE PVC IPS HOSE FLUSH MANIFOLD.
- ③ DRIPLINE OPERATION INDICATOR LOCATED AT THE ENDS OF EACH DRIPLINE ZONE.
- ④ MANIFOLD-TO-ELBOW CONNECTION.
- ⑤ DRIPLINE LATERAL.
- ⑥ AREA PERIMETER.
- ⑦ PERIMETER LATERALS 2" [50mm] TO 4" [100mm] FROM EDGE.
- ⑧ PVC LATERAL LINE FROM VALVE. MINIMUM SIZE TO BE 1" UNLESS OTHERWISE NOTED.
- ⑨ TORO TRI-LOC TEE (TL-T) OR APPROVED EQUAL
- ⑩ PVC SUPPLY MANIFOLD.
- ⑪ TORO DL2000 AIR/VACUUM RELIEF VALVE (YD-500-34) OR APPROVED EQUAL PLUMBED TO SUPPLY MANIFOLD AT HIGH POINT.

- NOTE:
1. THE TOTAL LENGTH OF ALL INTERCONNECTED DRIP LINE OFF A SINGLE PVC SUPPLY LINE CONNECTION OR A SINGLE RUN OF DRIPLINE SHALL NOT EXCEED 300 FT.
 2. INSTALL DRIPLINE 2-4" BELOW GRADE AND STAKE DOWN EVERY 4' OR AS REQUIRED.

4 DRIPLINE CENTER FEED LAYOUT

5 DRIPLINE END FEED LAYOUT

6 DRIPLINE TRIANGULAR LAYOUT

CONSTRUCTION DOCUMENTS

CAUTION: THIS PLAN MAY BE REDUCED

0 1" 3" ORIGINAL SCALE

PROJECT NO. A10081001

REFERENCES:

HORIZONTAL: NAD83(2011)
VERTICAL: NAVD88
PLANFILE 272-28

CAUTION:
CHECK TRACING FOR LATEST REVISIONS

NO.	REVISIONS	DATE	REV'D	APP'D

DRAWN L. BLANCHARD
DESIGNED C. MITCHELL
CHECKED S. KENNEY
REG. ENGINEER NO. 5779
REG. ENGINEER NO.


PORT OF OAKLAND
530 WATER ST. OAKLAND, CALIFORNIA

M M
MOTT
MACDONALD

OAKLAND INTERNATIONAL AIRPORT

OAK RENTAL CAR CENTER
IMPROVEMENTS

IRRIGATION DETAILS 2 OF 4

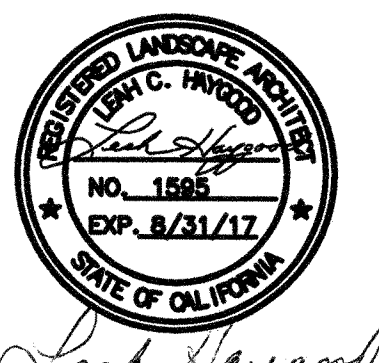


DATE: 01-09-17

SCALE: AS SHOWN

SHEET: 48 OF 53 SHEETS


15 AA-4193

16:10:57 S:\Projects\Mott MacDonald\Port of Oakland Auto Rental Center\CAD\Landscape\4193-49.dwg Printed by Simon

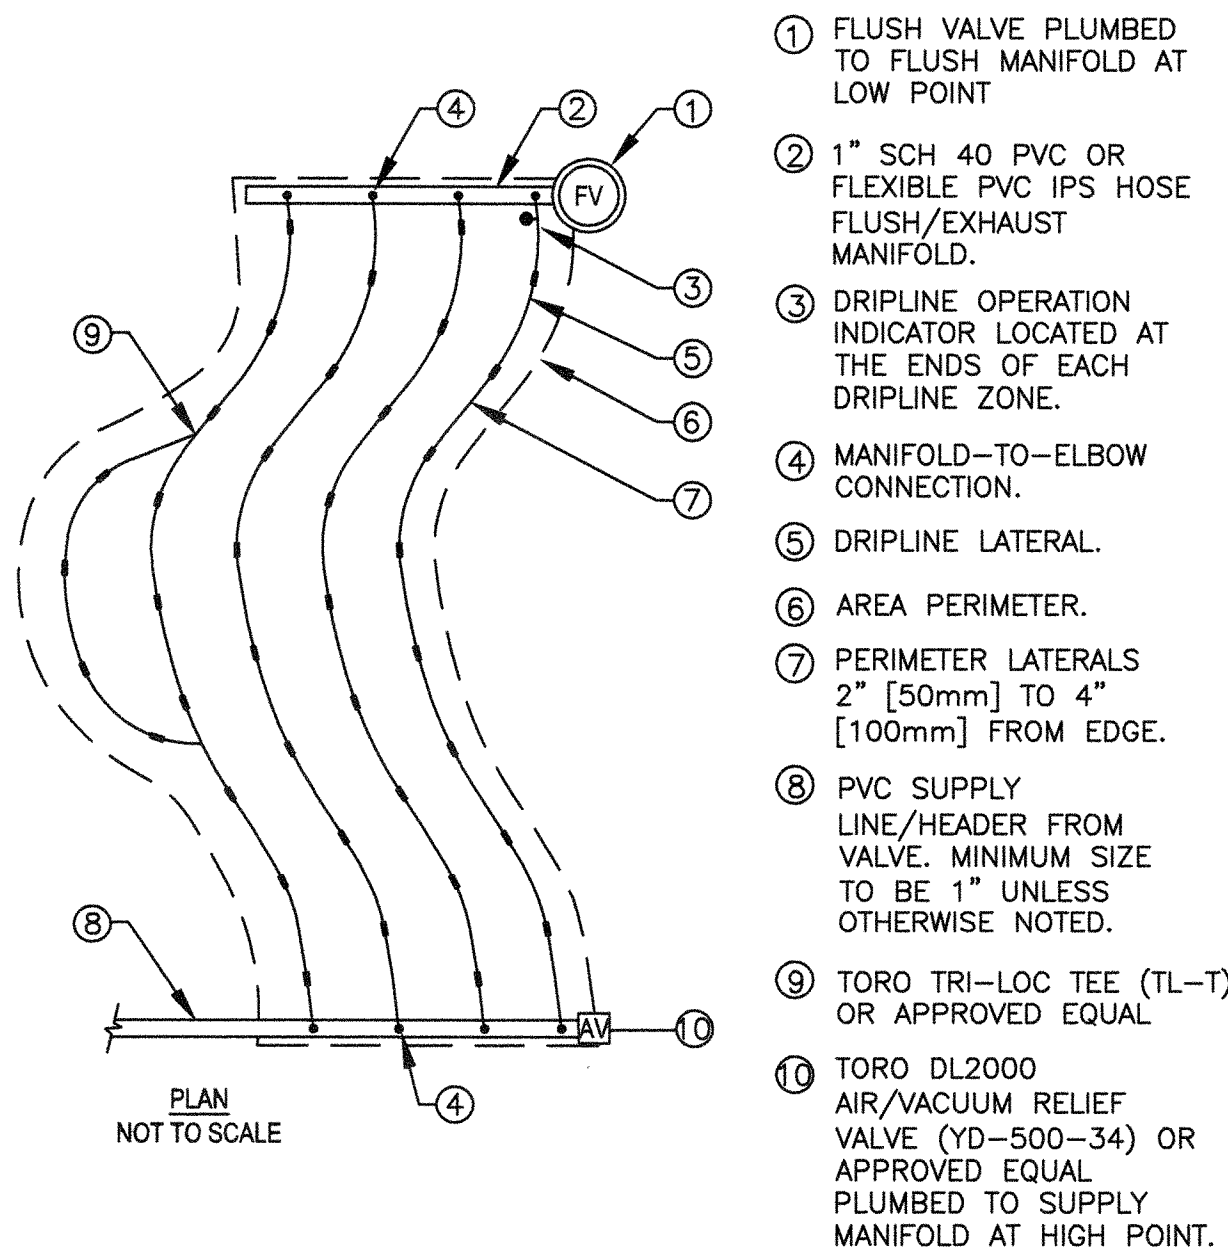

- NOTE:
1. THE TOTAL LENGTH OF ALL INTERCONNECTED DRIP LINE OFF A SINGLE PVC SUPPLY LINE CONNECTION OR A SINGLE RUN OF DRIPLINE SHALL NOT EXCEED 300 FT.
 2. INSTALL DRIPLINE 2-4" BELOW GRADE AND STAKE DOWN EVERY 4' OR AS REQUIRED.


1 DRIPLINE ODD CURVE LAYOUT
NTS

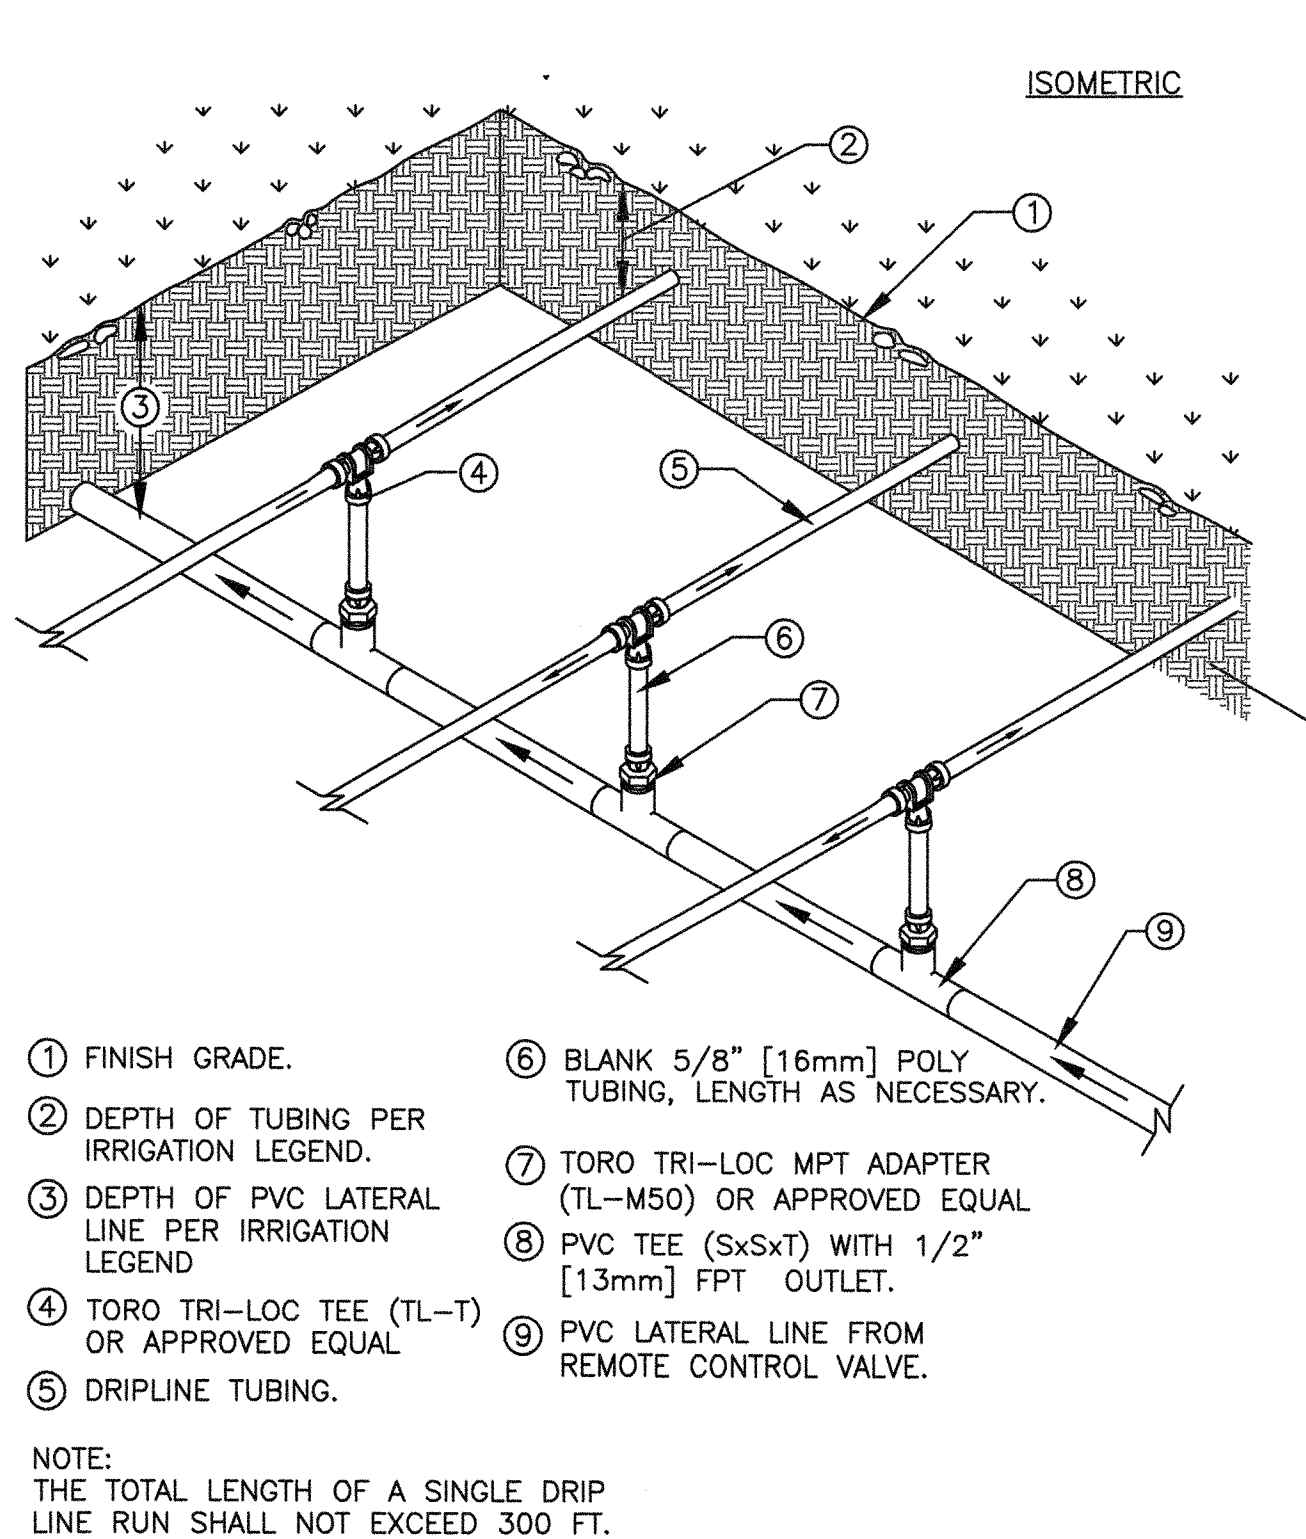

- 1 FINISH GRADE.
2 DEPTH OF TUBING PER IRRIGATION LEGEND.
3 DEPTH OF PVC LATERAL LINE PER IRRIGATION LEGEND
4 TORO TRI-LOC TEE (TL-T) OR APPROVED EQUAL
5 DRIPLINE TUBING.
6 BLANK 5/8" [16mm] POLY TUBING, LENGTH AS NECESSARY.
7 TORO TRI-LOC MPT ADAPTER (TL-M50) OR APPROVED EQUAL
8 PVC TEE (SxSxT) WITH 1/2" [13mm] FPT OUTLET.
9 PVC LATERAL LINE FROM REMOTE CONTROL VALVE.


NOTE:
THE TOTAL LENGTH OF A SINGLE DRIP LINE RUN SHALL NOT EXCEED 300 FT.

2 DRIPLINE CENTER FEED MANIFOLD
NTS

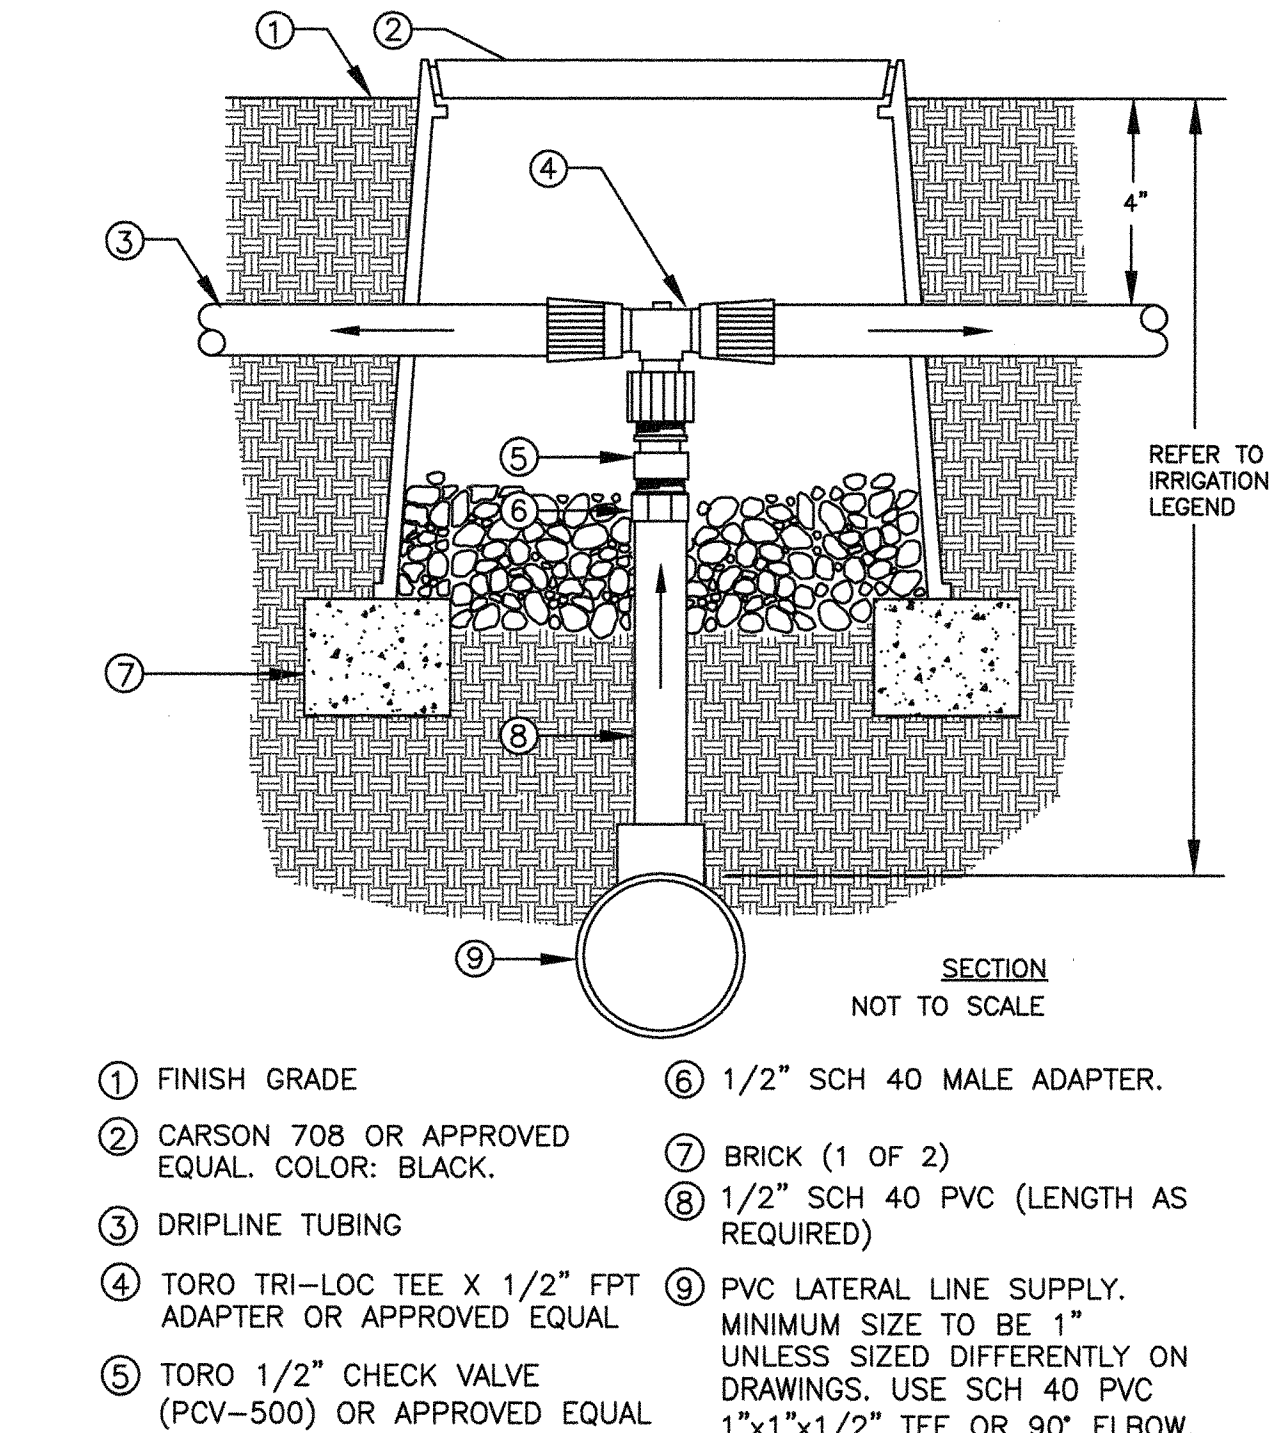

- 1 FINISH GRADE
2 CARSON 708 OR APPROVED EQUAL. COLOR: BLACK.
3 DRIPLINE TUBING
4 TORO TRI-LOC TEE X 1/2" FPT ADAPTER OR APPROVED EQUAL
5 TORO 1/2" CHECK VALVE (PCV-500) OR APPROVED EQUAL
6 1/2" SCH 40 MALE ADAPTER.
7 BRICK (1 OF 2)
8 1/2" SCH 40 PVC (LENGTH AS REQUIRED)
9 PVC LATERAL LINE SUPPLY. MINIMUM SIZE TO BE 1" UNLESS SIZED DIFFERENTLY ON DRAWINGS. USE SCH 40 PVC 1"x1"x1/2" TEE OR 90° ELBOW.

3 DRIPLINE TO PVC CONNECTION
NTS

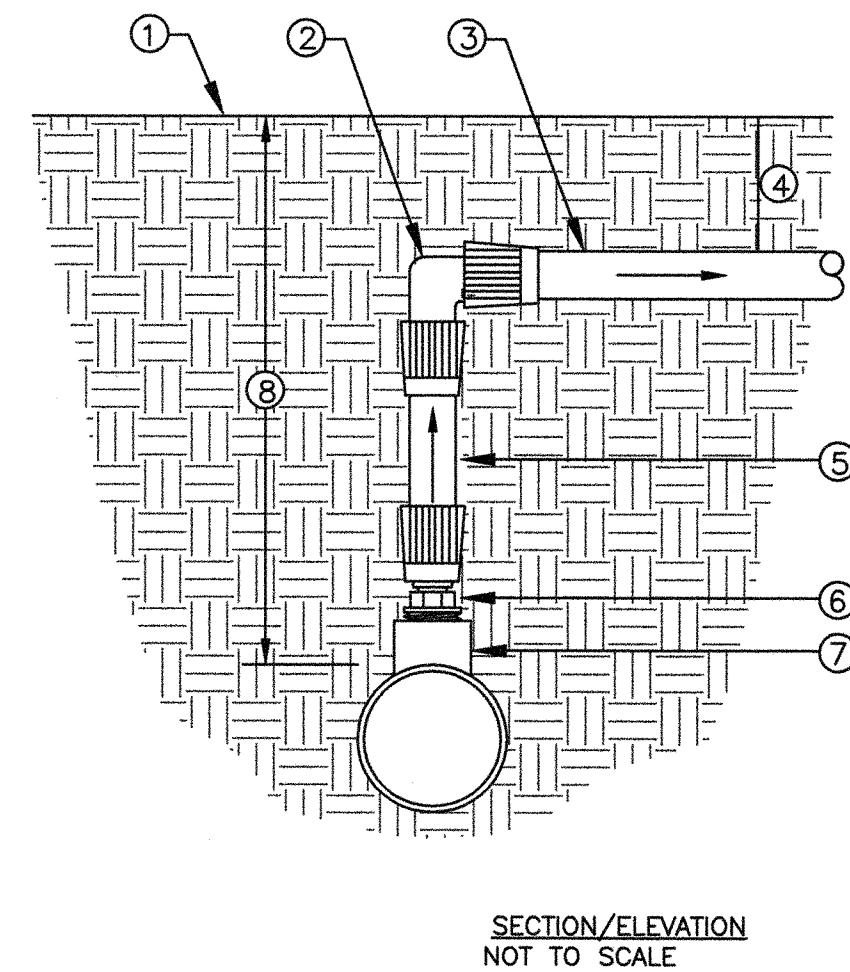

- 1 FINISH GRADE
2 TORO TRI-LOC ELBOW (TL-E) OR APPROVED EQUAL
3 DRIPLINE TUBING
4 DEPTH OF TUBING PER IRRIGATION LEGEND.
5 TORO BLUE STRIPE POLY TUBING (EHD1645) OR APPROVED EQUAL
6 TORO TRI-LOC MPT ADAPTER (TL-M50) OR APPROVED EQUAL
7 SCH. 40 PVC TEE (SxSxT) WITH 1/2" FPT OUTLET.
8 DEPTH OF PVC LATERAL LINE PER IRRIGATION LEGEND

4 DRIPLINE MANIFOLD TO ELBOW CONNECTION
NTS

CONSTRUCTION DOCUMENTS

CAUTION: THIS PLAN MAY BE REDUCED

0 1" 3" ORIGINAL SCALE

PROJECT NO. A10081001

REFERENCES:

HORIZONTAL: NAD83(2011)
VERTICAL: NAVD88
PLANFILE 272-26

CAUTION:
CHECK TRACING FOR LATEST REVISIONS

NO.	REVISIONS	DATE	REV'D	APP'D


DRAWN L. BLANCHARD
DESIGNED C. MITCHELL
CHECKED S. KENNEY
REG. ENGINEER NO. 5779
REG. ENGINEER NO.

PORT OF OAKLAND
530 WATER ST. OAKLAND, CALIFORNIA

MOTT MACDONALD

OAKLAND INTERNATIONAL AIRPORT
OAK RENTAL CAR CENTER IMPROVEMENTS

IRRIGATION DETAILS 3 OF 4

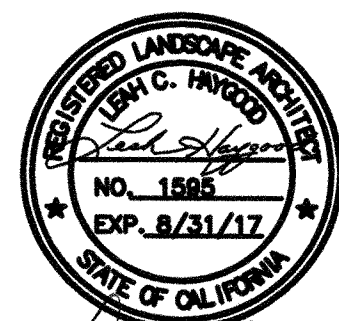


DATE: 01-09-17

SCALE: AS SHOWN


SHEET: 49 OF 53 SHEETS

16 AA-4193

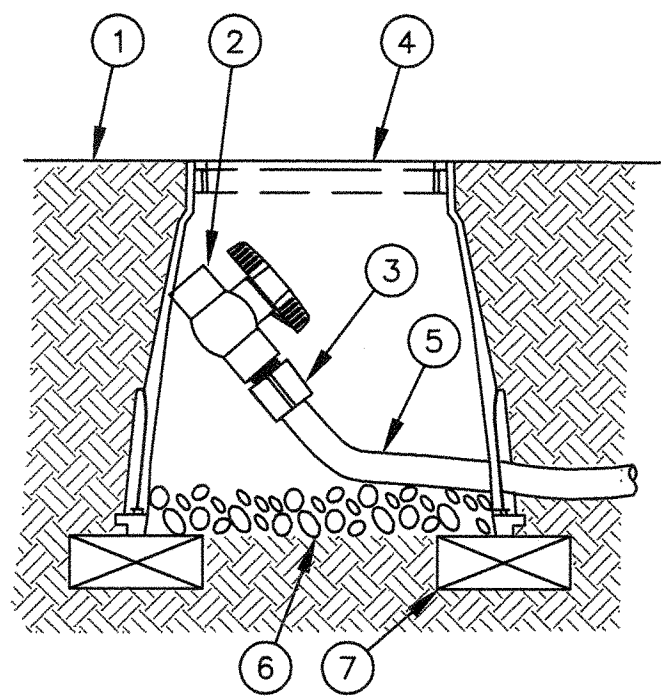


NOTE:
ALLOW A MINIMUM OF PVC HOSE IN VALVE BOX IN
ORDER TO DIRECT FLUSHED WATER OUTSIDE VALVE
BOX.


- 1 FINISH GRADE
- 2 1/2" SCH 40 THREADED BALL VALVE.
- 3 1/2" SCH 40 MALE ADAPTER.
- 4 6" ROUND PLASTIC VALVE BOX.
- 5 1" IPS PVC HOSE FROM EXHAUST HEADER.
- 6 PEA GRAVEL SUMP (6" DEEP).
- 7 BRICK (1 OF 2)

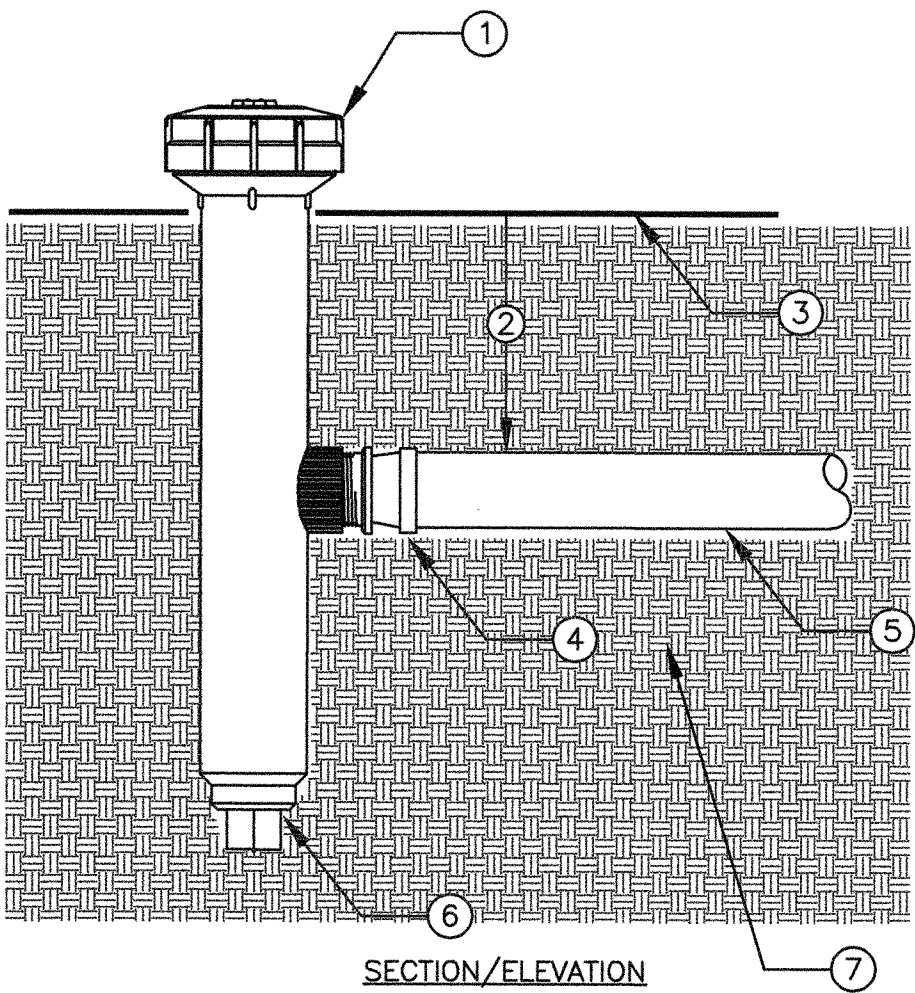

- 1 TORO 6" POP UP SPRINKLER WITH SIDE INLET (MODEL 570Z-6P-SI-PRX WITH 5' PRECISION NOZZLE (MODEL O-T-5-QP) TURNED COMPLETELY OFF WITH ADJUSTMENT SCREW OR APPROVED EQUAL. SPRINKLER SHALL OPERATE AS THE DRIPLINE INDICATOR. USE A MINIMUM OF ONE PER ZONE AND LOCATED AT END OF ZONE.
- 2 DEPTH OF DRIPLINE. REFER TO IRRIGATION LEGEND.
- 3 FINISH GRADE.
- 4 TORO TRI-LOC X 1/2" MPT ADAPTER (TL-M50) OR APPROVED EQUAL
- 5 DRIPLINE.
- 6 KEEP PLUG IN SPRINKLER. ONLY USE SIDE INLET.
- 7 SOIL BACKFILL.

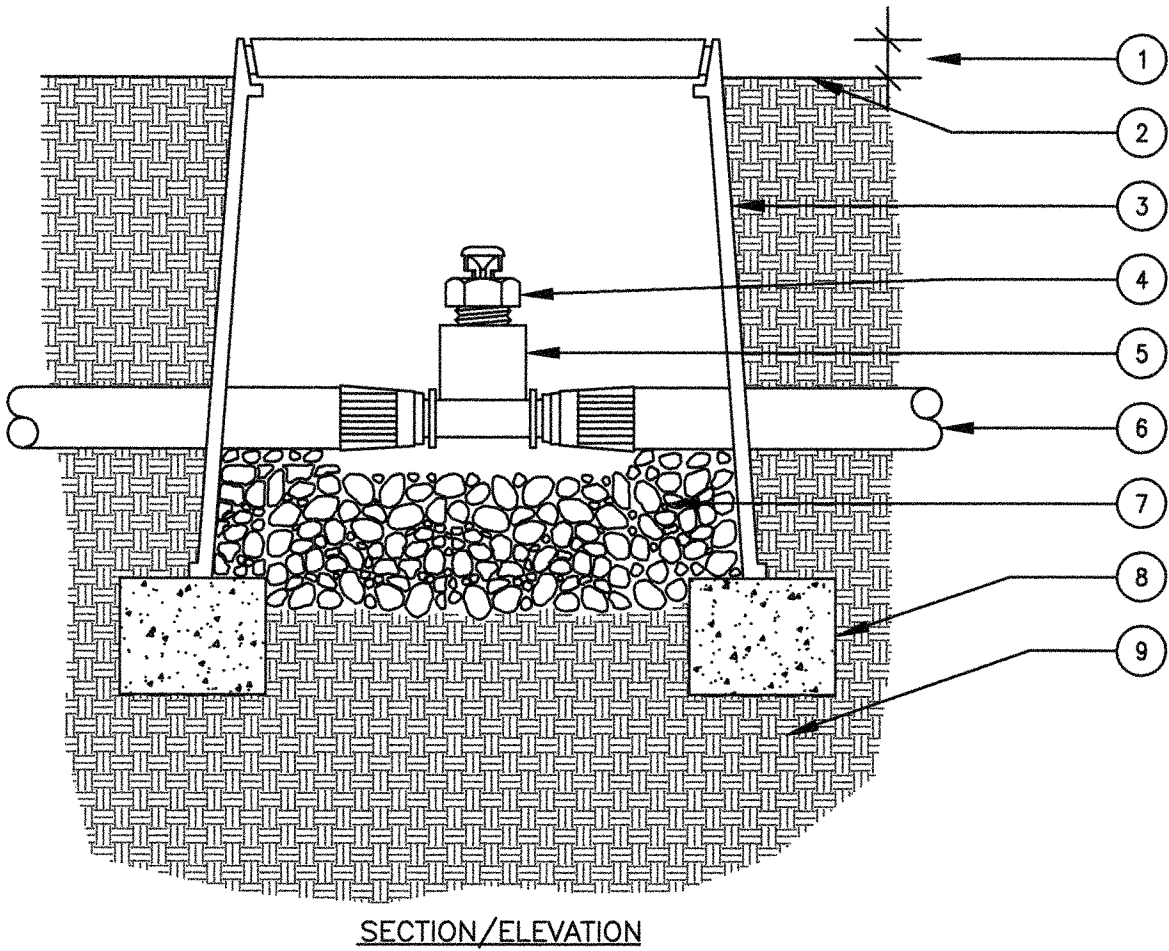

- NOTE:
USE ONE AIR/RELIEF VALVE FOR EVERY 7 GPM
PER ZONE. LOCATE AT HIGH POINTS.
- 1 1" ABOVE FINISH GRADE.
 - 2 FINISH GRADE.
 - 3 6" ROUND PLASTIC VALVE BOX. HEAT BRAND "AR" ON LID IN 1" HIGH CHARACTERS.
 - 4 TORO DL2000 AIR/VACUUM RELIEF VALVE (YD-500-34) OR APPROVED EQUAL.
 - 5 TORO TRI-LOC TEE X 1/2" FPT ADAPTER (TL-T-F50) OR APPROVED EQUAL
 - 6 TORO DL2000 TUBING OR TORO BLUE STRIPE POLY TUBING EHD1645 AIR-RELIEF LATERAL OR APPROVED EQUAL.
 - 7 PEA GRAVEL (4" DEEP).
 - 8 BRICK SUPPORTS (2 COMMON BRICKS REQUIRED).
 - 9 NATIVE SOIL PER SPECIFICATIONS.

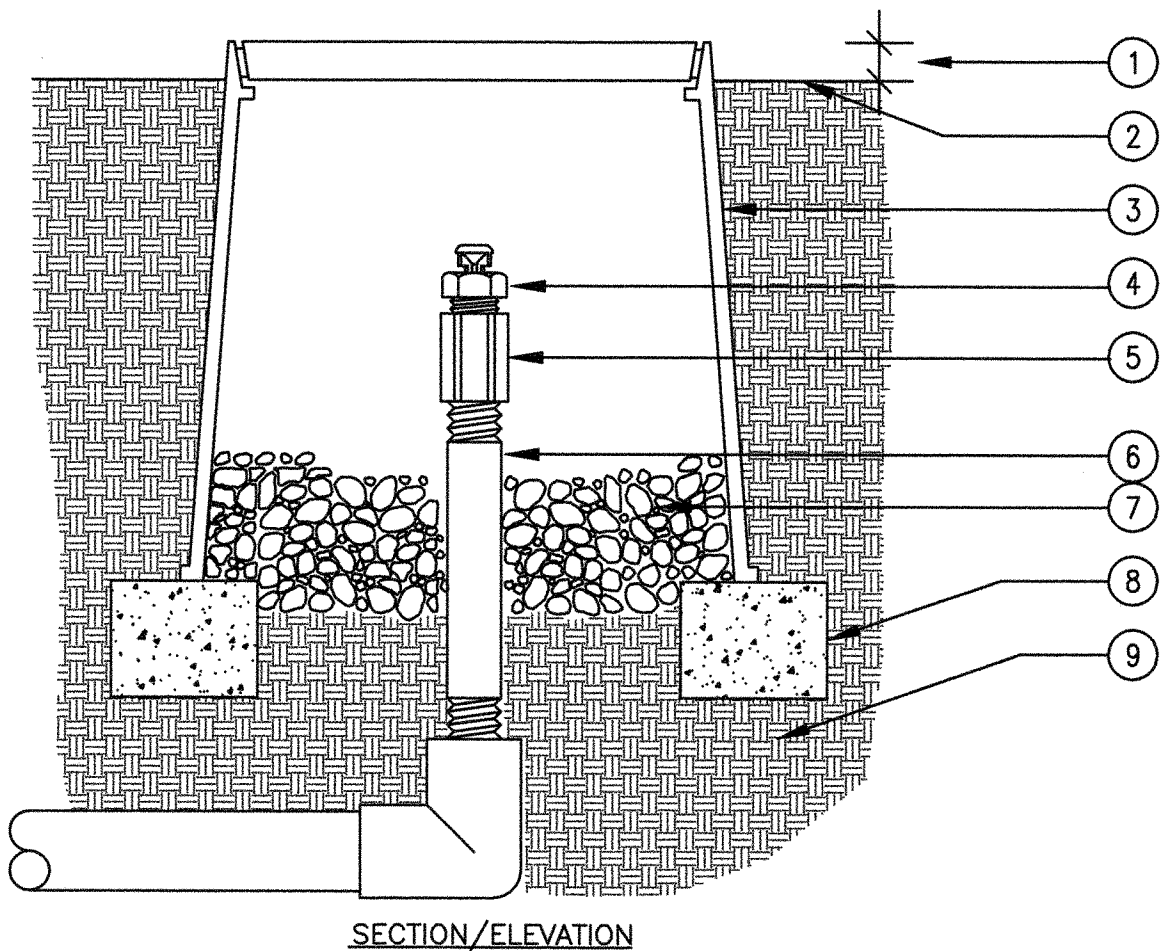

- NOTE:
USE ONE AIR/RELIEF VALVE FOR EVERY 7 GPM
PER ZONE. LOCATE AT HIGH POINTS.
- 1 1" ABOVE FINISH GRADE.
 - 2 FINISH GRADE.
 - 3 6" ROUND PLASTIC VALVE BOX. HEAT BRAND "AR" ON LID IN 1" HIGH CHARACTERS.
 - 4 TORO DL2000 AIR/VACUUM RELIEF VALVE (YD-500-34) OR APPROVED EQUAL.
 - 5 1/2" SCH 40 PVC COUPLING (T x T)
 - 6 1/2" SCH 80 PVC NIPPLE (LENGTH AS REQUIRED).
 - 7 PEA GRAVEL (4" DEEP).
 - 8 BRICK SUPPORTS (2 COMMON BRICKS REQUIRED).
 - 9 NATIVE SOIL PER SPECIFICATIONS.

1 DRIPLINE-FLUSH POINT
NTS


2 DRIPLINE OPERATION INDICATOR
NTS

3 AIR VACUUM RELIEF VALVE IN DRIPLINE
NTS

4 AIR VACUUM RELIEF VALVE ON PVC ELL
NTS

CONSTRUCTION DOCUMENTS

CAUTION: THIS PLAN MAY BE REDUCED

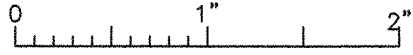

ORIGINAL SCALE

PROJECT NO. A10081001

REFERENCES:

HORIZONTAL: NAD83(2011)
VERTICAL: NAVD88
PLANFILE 272-26

CAUTION:
CHECK TRACING FOR LATEST REVISIONS


NO.	REVISIONS	DATE	REV'D	APP'D

DRAWN L. BLANCHARD
DESIGNED C. MITCHELL
CHECKED S. KENNEY
REG. ENGINEER NO. 5779
REG. ENGINEER NO.

PORT OF OAKLAND
530 WATER ST. OAKLAND, CALIFORNIA

M
MOTT
MACDONALD

OAKLAND INTERNATIONAL AIRPORT
OAK RENTAL CAR CENTER
IMPROVEMENTS
IRRIGATION DETAILS 4 OF 4

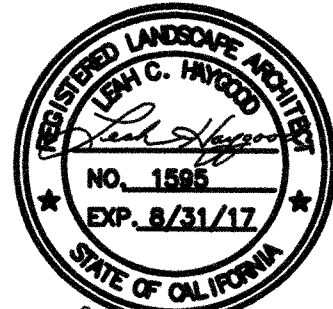


DATE: 01-09-17

SCALE: AS SHOWN

SHEET: 50 OF 53 SHEETS

17 AA-4193

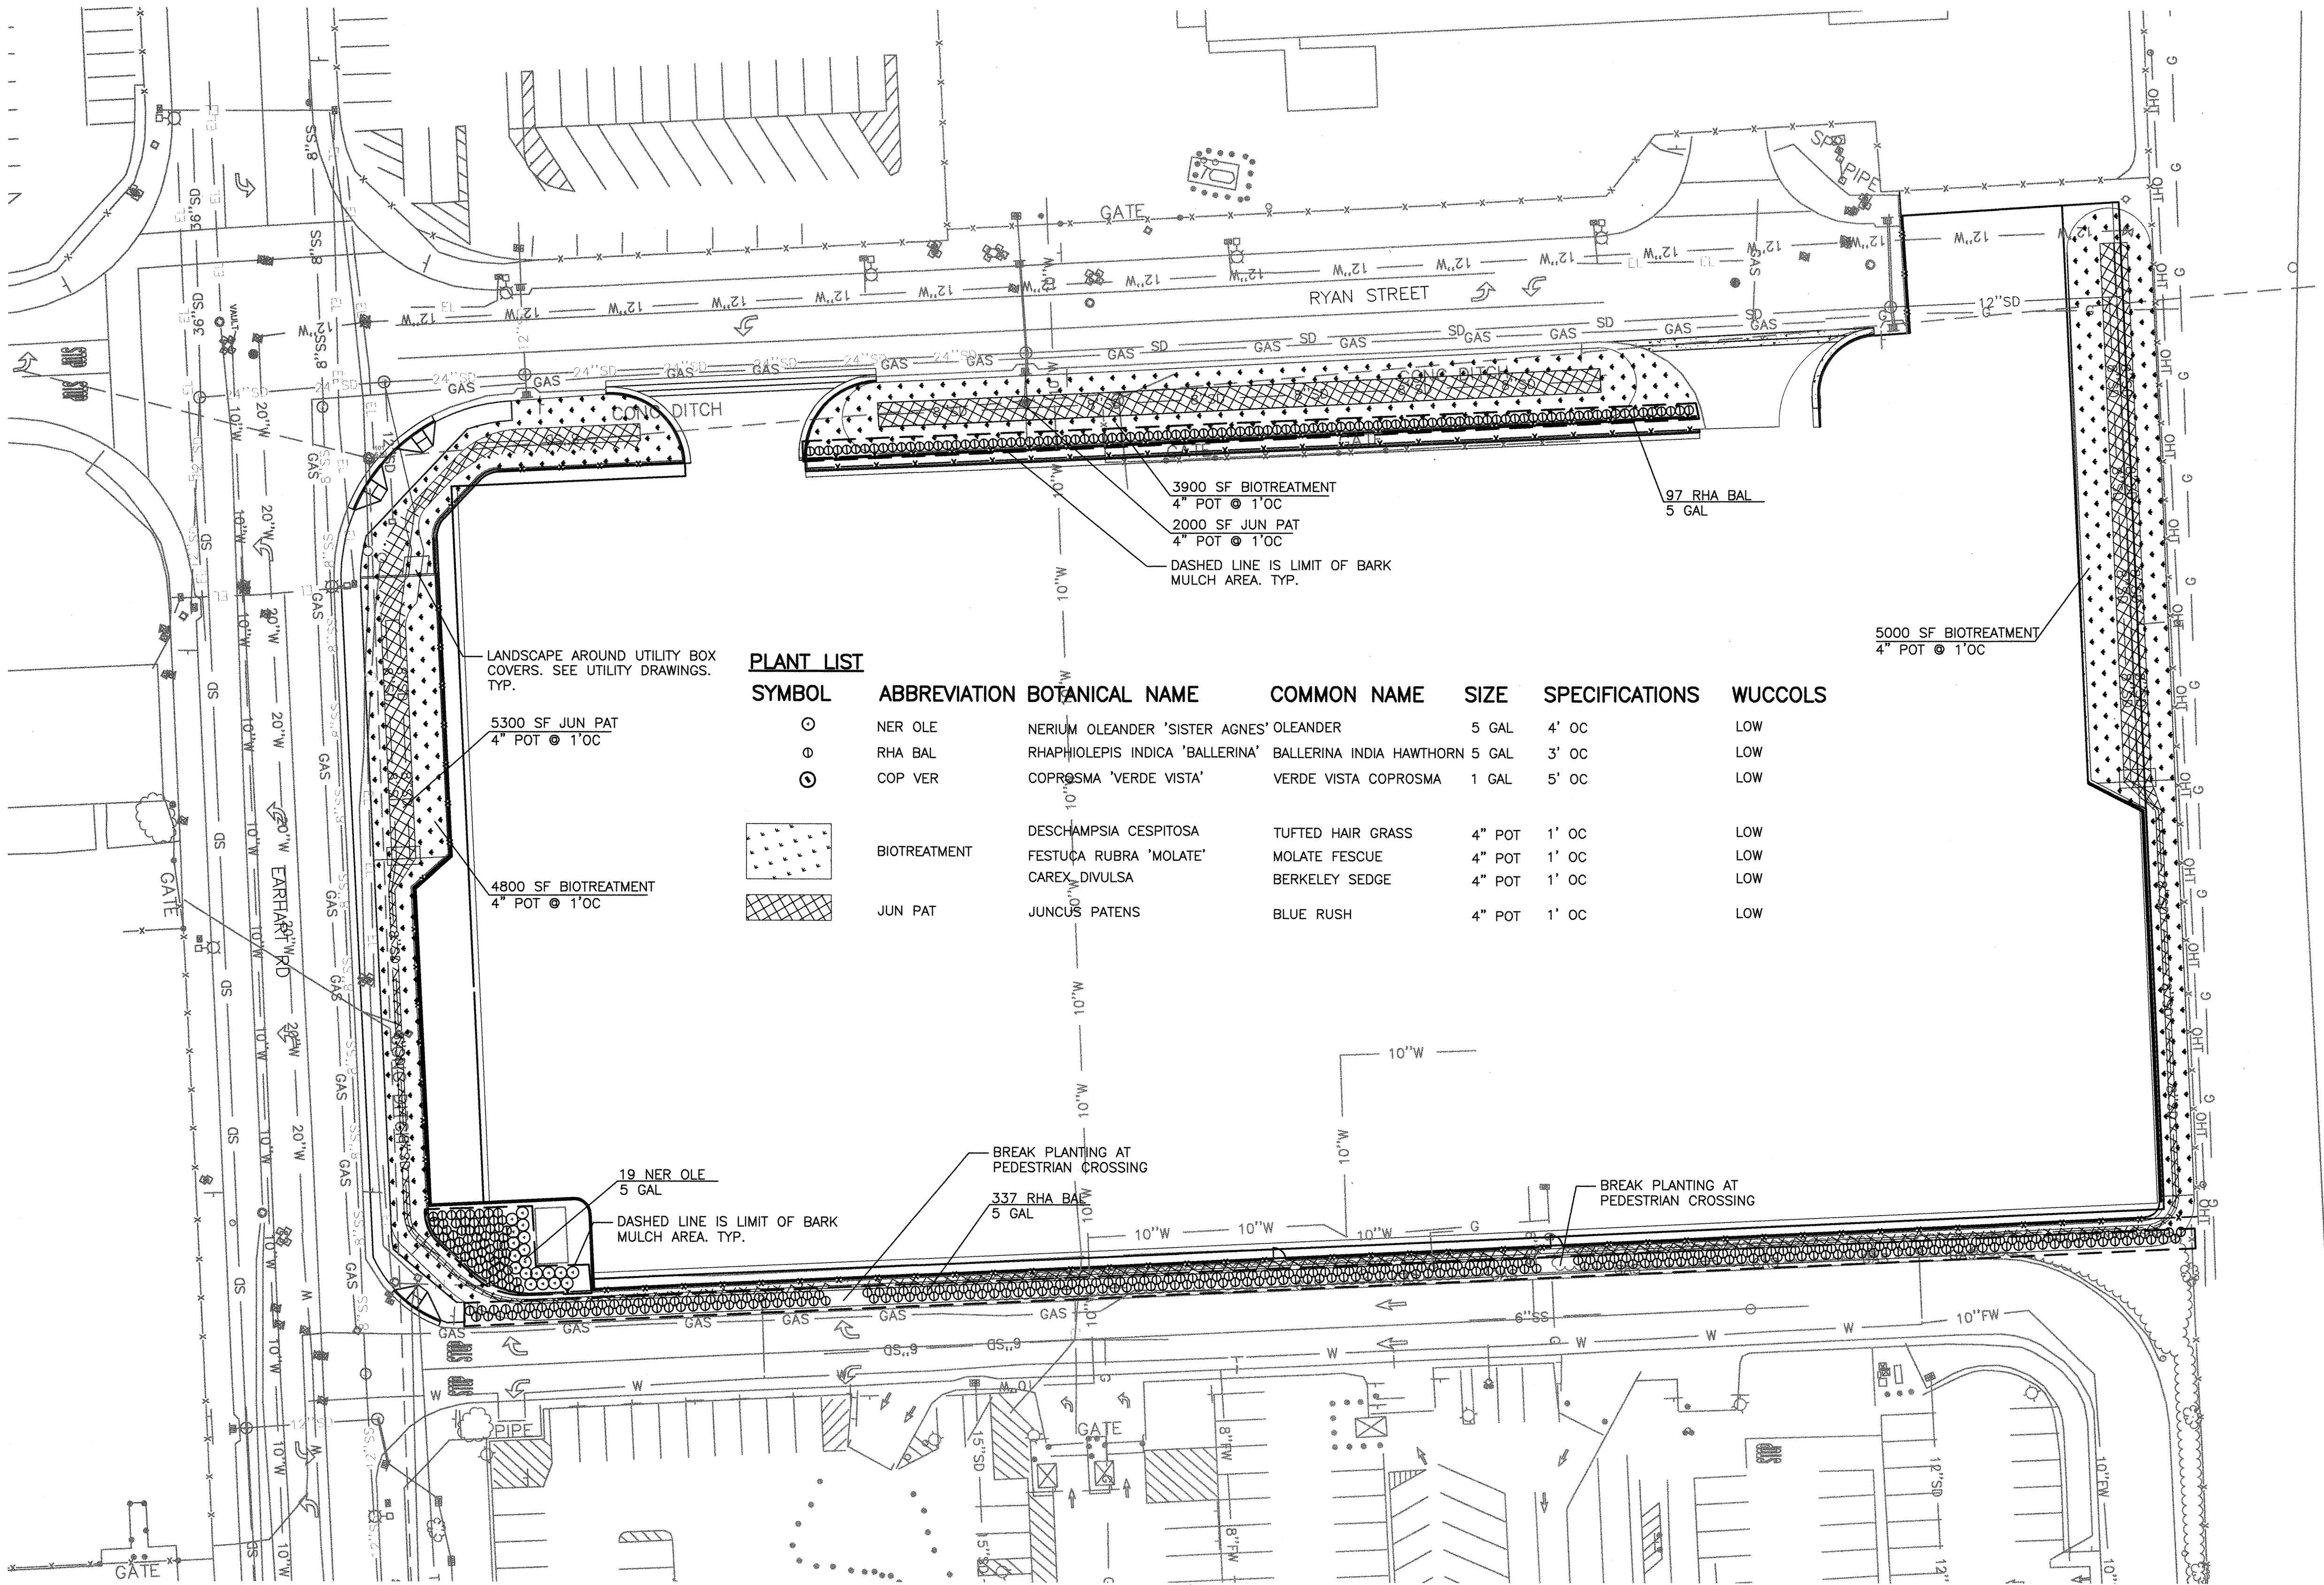

PLANTING NOTES

1. FINAL LOCATION OF ALL PLANTS IS TO BE APPROVED BY THE PORT ENGINEER PRIOR TO INSTALLATION. REQUEST DIRECTION FROM THE PORT ENGINEER IF PLANT LOCATIONS REQUIRE ADJUSTMENT DUE TO, BUT NOT NECESSARILY LIMITED TO THE FOLLOWING, UNDERGROUND OR ABOVE GROUND UTILITIES, STRUCTURES, SIGHT DISTANCES AND COMPLIANCE WITH UTILITY AND CITY REQUIREMENTS FOR SETBACKS AND RESTRICTIONS. THESE REQUESTS TO OCCUR PRIOR TO IRRIGATION AND PLANT INSTALLATION. PORT ENGINEER'S APPROVAL IS REQUIRED FOR ALL ADJUSTMENTS PRIOR TO INSTALLATION. CONTRACTOR IS TO INCLUDE ALL COSTS ASSOCIATED WITH ADJUSTMENTS IN IRRIGATION AND/OR PLANT LOCATIONS IN THE CONTRACT PRICES PAID FOR THE VARIOUS ITEMS OF WORK AND NO ADDITIONAL COMPENSATION WILL BE ALLOWED THEREFOR.
2. EXISTING PLANTS TO REMAIN THAT ARE DAMAGED, DIE AND/OR DIE-BACK AS A RESULT OF THIS CONSTRUCTION WORK ARE TO BE REPLACED AT THE CONTRACTOR'S EXPENSE AND TO THE SATISFACTION OF THE PORT ENGINEER. THE SIZE AND VALUE OF REPLACEMENT TREES AND SHRUBS WILL BE DETERMINED BY THE PORT ENGINEER BASED ON THE "GUIDE FOR PLANT APPRAISAL" CURRENT EDITION, OR SIMILAR REVISED PLANT EVALUATION HANDBOOK PUBLISHED BY THE INTERNATIONAL SOCIETY OF ARBORICULTURE. INSTALLATION AND GUARANTEE OF REPLACEMENT PLANTING IS TO CONFORM TO THE CONTRACT DOCUMENTS.
3. COORDINATE THE REMOVAL OF EXISTING PLANTS, IRRIGATION AND OTHER OBSTRUCTIONS IN AREAS WHERE NEW PLANTING IS TO BE INSTALLED WITH THE PORT ENGINEER.

PLANT LIST

SYMBOL	ABBREVIATION	BOTANICAL NAME	COMMON NAME	SIZE	SPECIFICATIONS	WUCCOLS
○	NER OLE	NERIUM OLEANDER 'SISTER AGNES' OLEANDER		5 GAL	4' OC	LOW
○	RHA BAL	RHAPHIOLEPIS INDICA 'BALLERINA' BALLERINA INDIA HAWTHORN		5 GAL	3' OC	LOW
○	COP VER	COPROSMA 'VERDE VISTA' VERDE VISTA COPROSMA		1 GAL	5' OC	LOW
■	BIOTREATMENT	DESCHAMPSIA CESPITOSA TUFTED HAIR GRASS		4" POT	1' OC	LOW
■		FESTUCA RUBRA 'MOLATE' MOLATE FESCUE		4" POT	1' OC	LOW
■		CAREX DIVULSA BERKELEY SEDGE		4" POT	1' OC	LOW
■	JUN PAT	JUNCUS PATENS BLUE RUSH		4" POT	1' OC	LOW

PRINT DATE: 02-03-17 15:43:25 S:\Projects\Mott MacDonald\Port of Oakland Auto Rental Center\CAD\Landscape\4193-51.dwg Printed by: Simon

PROJECT NO. A10081001

REFERENCES:
HORIZONTAL: NAD83(2011)
VERTICAL: NAVD88
PLANFILE: 272-26

CAUTION:
CHECK TRACING FOR LATEST REVISIONS

NO.	REVISIONS	DATE	REV'D	APP'D


DRAWN S. KENNEY
DESIGNED S. KENNEY 5779
CHECKED L. HAYGOOD 1595
REG. ENGINEER NO.


PORT OF OAKLAND
530 WATER ST. OAKLAND, CALIFORNIA

M
M
MOTT
MACDONALD

CAUTION: THIS PLAN MAY BE REDUCED 0 1" 3" ORIGINAL SCALE


OAKLAND INTERNATIONAL AIRPORT	DATE: 01-09-17
OAK RENTAL CAR CENTER IMPROVEMENTS	SCALE: AS SHOWN
PLANTING 1 OF 2	SHEET: 51 OF 53 SHEETS
P1	AA-4193

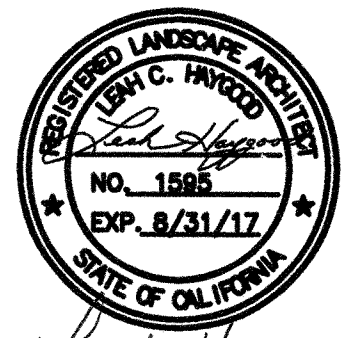

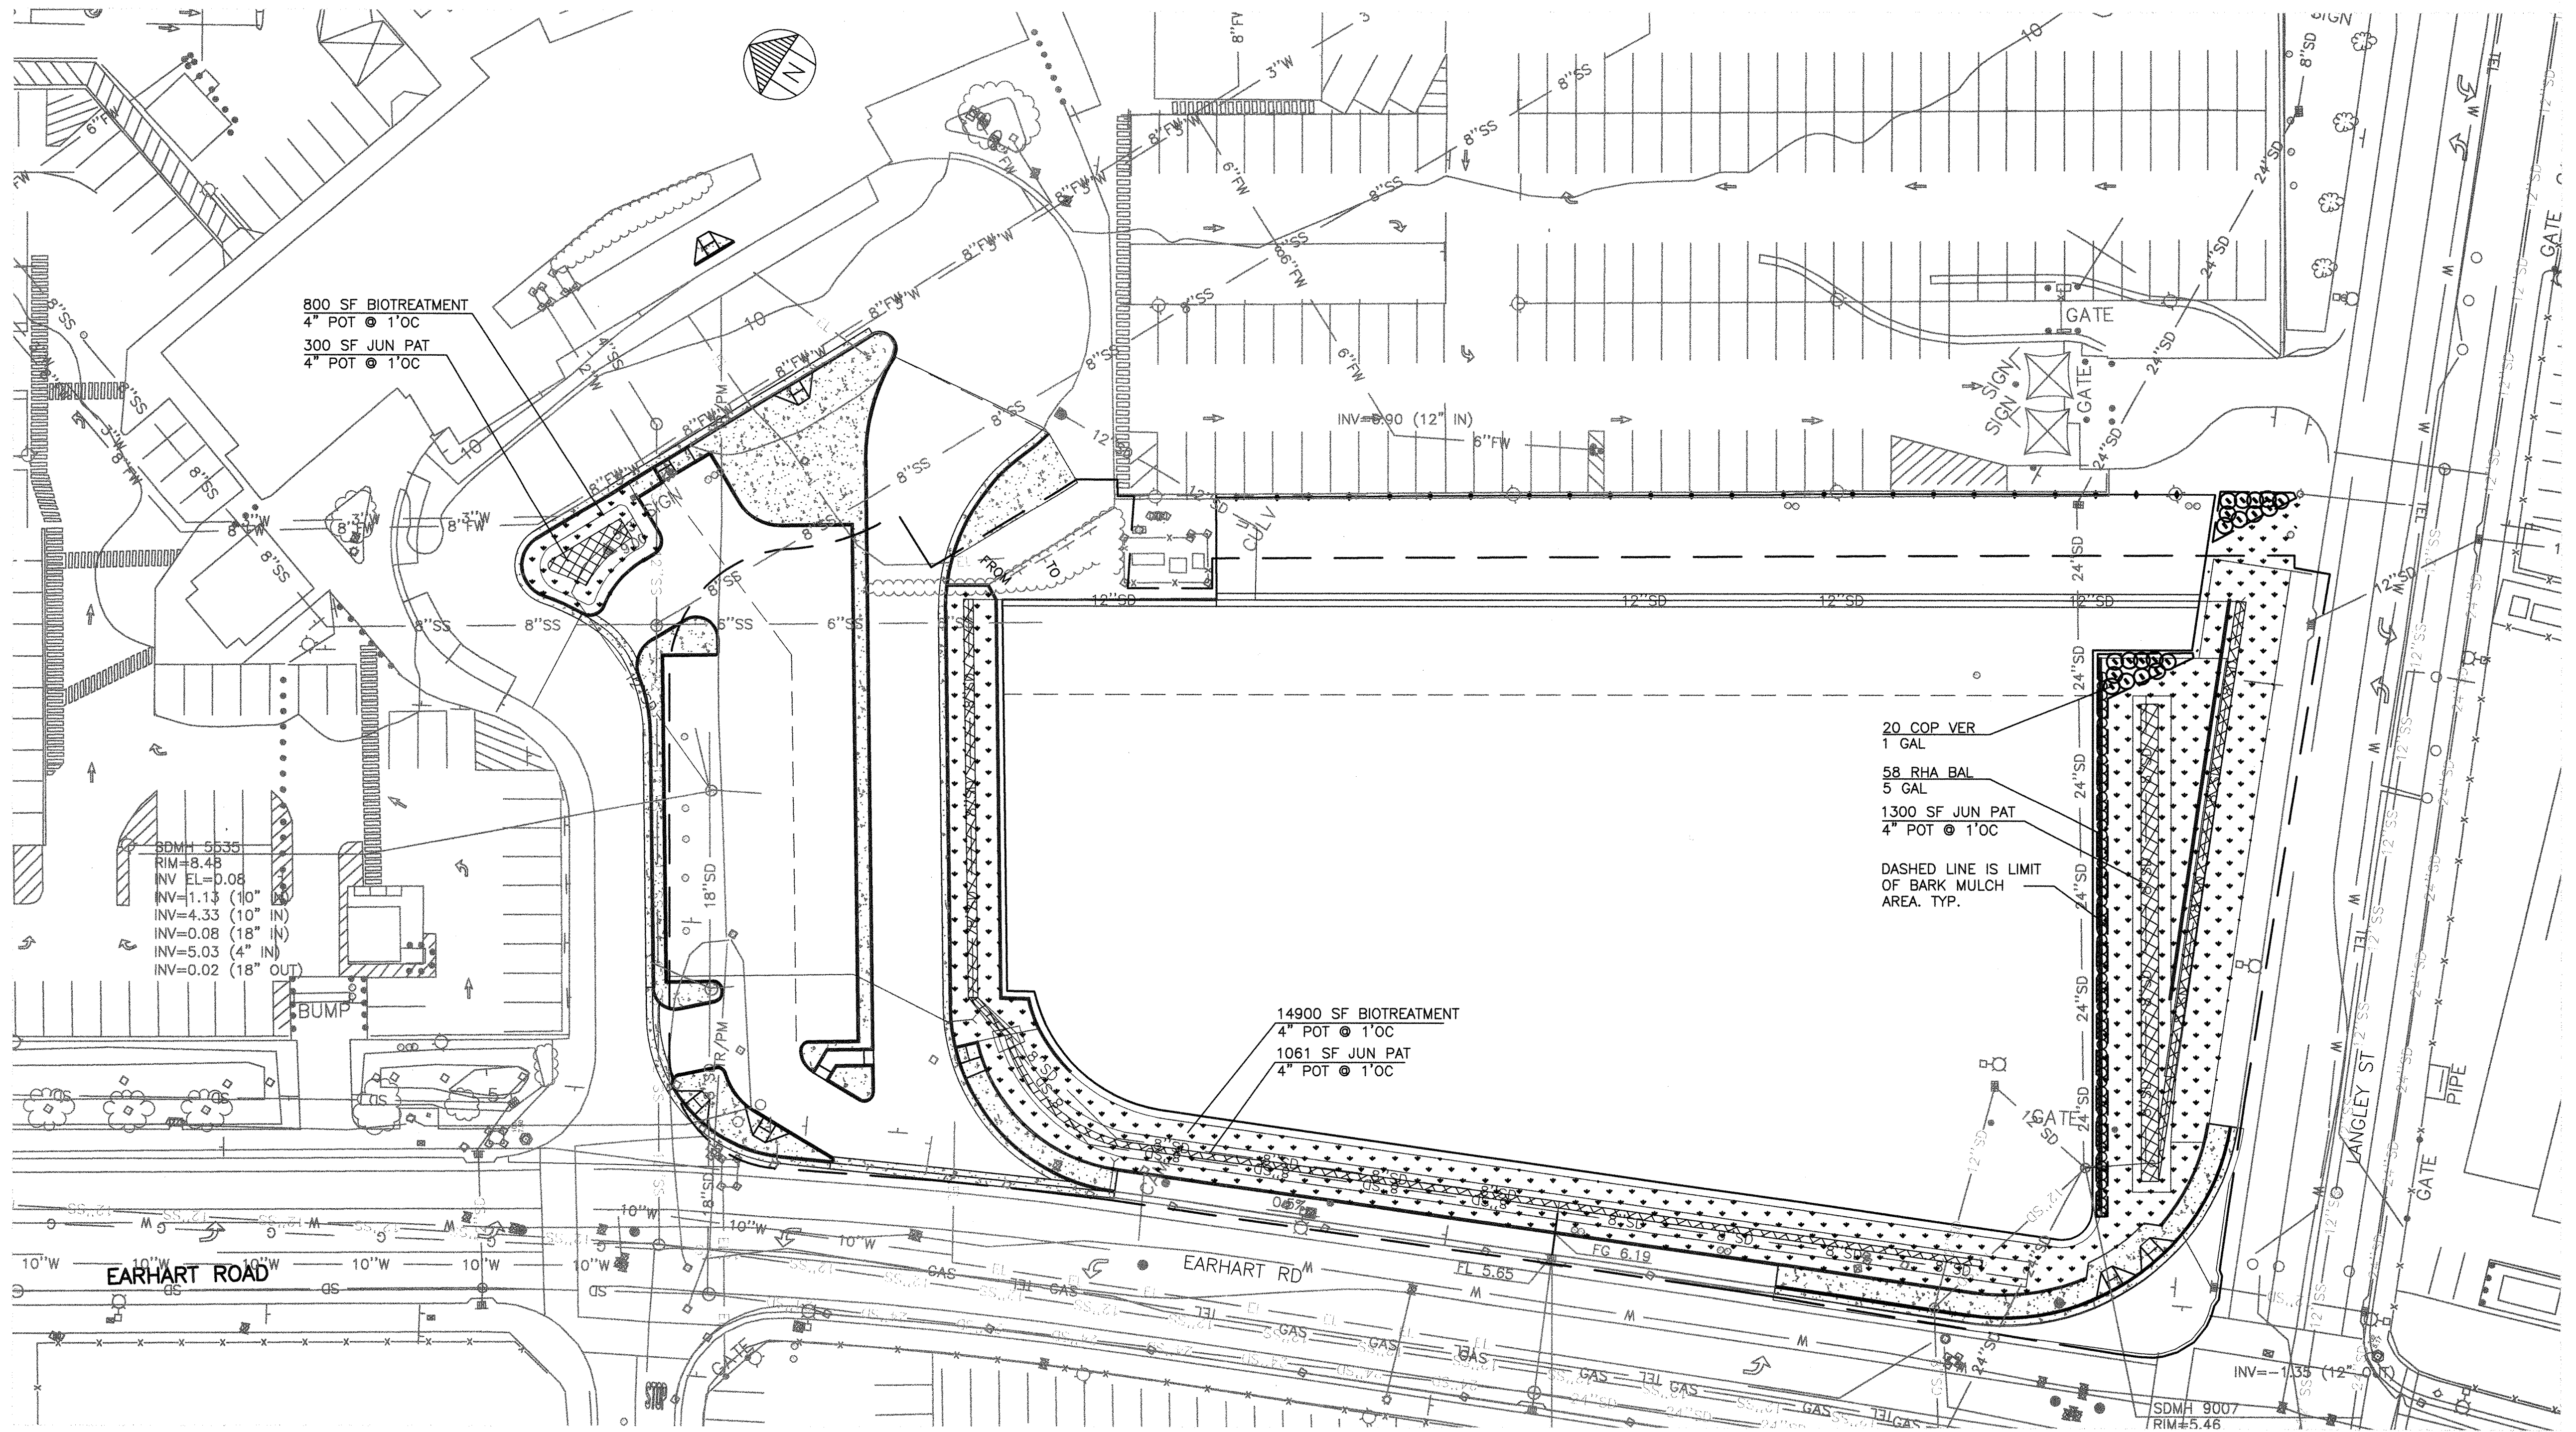


PLANTING NOTES

- SEE SPECIFICATIONS FOR ADDITIONAL INFORMATION.
- SEE SHEET P1 FOR PLANTING NOTES AND PLANTING LIST

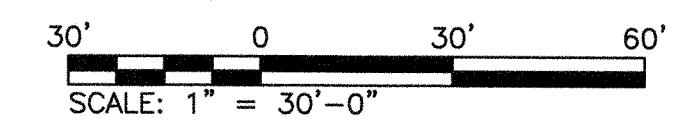

CONSTRUCTION DOCUMENTS

CAUTION: THIS PLAN MAY BE REDUCED

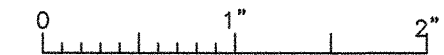

PROJECT NO. A10081001

REFERENCES:

HORIZONTAL: NAD83(2011)
VERTICAL: NAVD88
PLANFILE 272-26

CAUTION:
CHECK TRACING FOR LATEST REVISIONS

NO.	REVISIONS	DATE	REV'D	APP'D


DRAWN S.KENNEY
DESIGNED S. KENNEY 5779
CHECKED L. HAYGOOD 1595
REG. ENGINEER NO.
REG. ENGINEER NO.

PORT OF OAKLAND
530 WATER ST. OAKLAND, CALIFORNIA

M
MOTT
MACDONALD

OAKLAND INTERNATIONAL AIRPORT
OAK RENTAL CAR CENTER
IMPROVEMENTS

PLANTING 2 OF 2

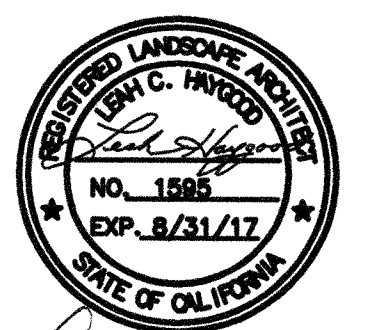


DATE: 01-09-17
SCALE: AS SHOWN
SHEET: 52 OF 53 SHEETS


P2 AA-4193

PRINT DATE: 01-18-17 16:19:04 S:\Projects\Mott MacDonald\Port of Oakland Auto Rental Center\CAD\Landscape\4193-53.dwg Printed by: Simon

NOTE: DO NOT PLACE MULCH LAYER WITHIN BIOSWALE OR BIORETENTION AREAS

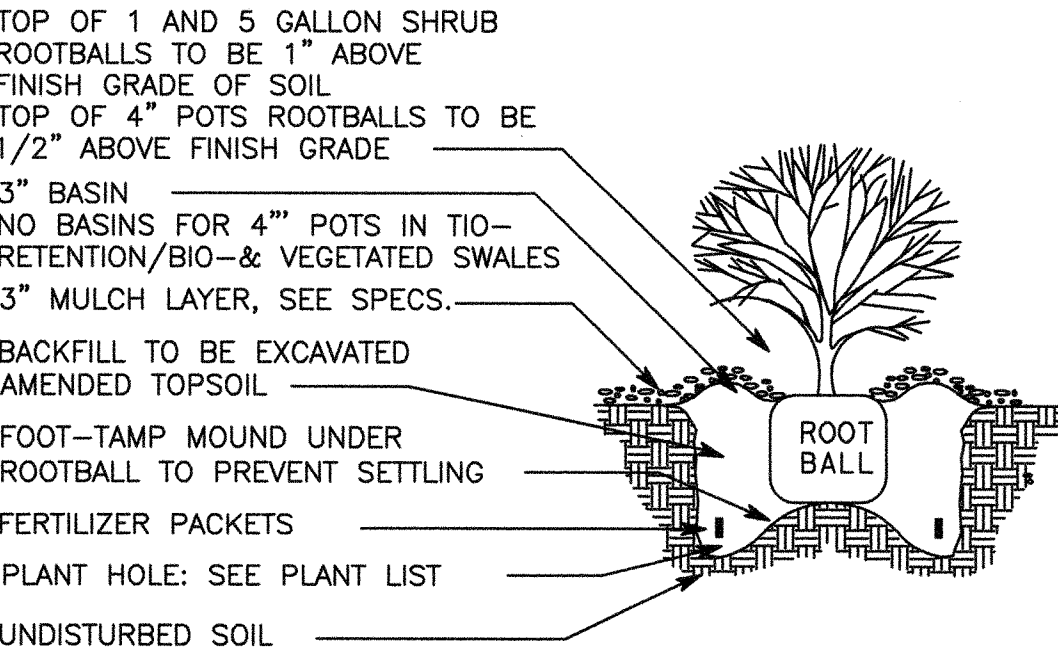

1 SHRUB PLANTING DETAIL
NTS

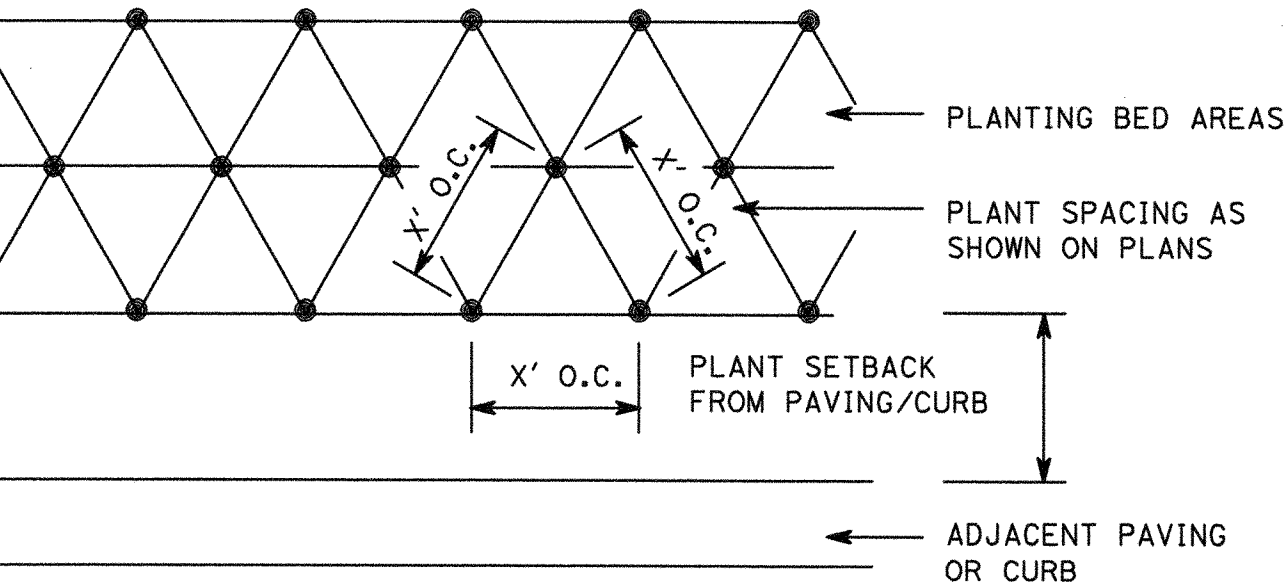


- NOTES:
1. INSTALL PLANTS ON TRIANGULAR SPACING. ROWS TO BE PARALLEL TO ADJACENT PAVING OR CURB. RADIUS ROWS AT CURVES.
 2. ON CENTER SPACING PER PLANS. LOCATE PLANTS CLOSER TOGETHER TO FILL IN TAPERED SECTIONS OF PLANTING AREAS.

2 TRIANGULAR PLANT SPACING
NTS

CONSTRUCTION DOCUMENTS

CAUTION: THIS PLAN MAY BE REDUCED

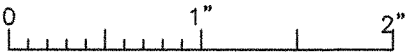

ORIGINAL SCALE

PROJECT NO. A10081001

REFERENCES:
HORIZONTAL: NAD83(2011)
VERTICAL: NAVD88
PLANFILE 272-26

CAUTION:
CHECK TRACING FOR LATEST REVISIONS

NO.	REVISIONS	DATE	REV'D	APP'D

DRAWN S. KENNEY
DESIGNED S. KENNEY 5779
CHECKED L. HAYGOOD 1595
REG. ENGINEER NO.
REG. ENGINEER NO.

PORT OF OAKLAND
530 WATER ST. OAKLAND, CALIFORNIA




M M
MOTT MACDONALD

OAKLAND INTERNATIONAL AIRPORT

**OAK RENTAL CAR CENTER
IMPROVEMENTS**

PLANTING DETAILS

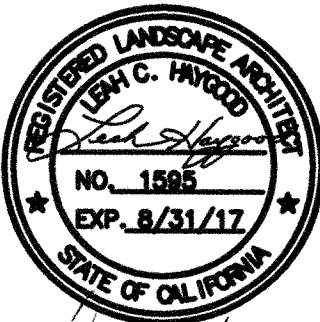

DATE: 01-09-17

SCALE: AS SHOWN

SHEET: 53 OF 53 SHEETS

P3 AA-4193