
EXHIBIT B - page 1

1. WHERE ENLARGED SCALE DRAWINGS ARE REFERENCED, SEE ENLARGED PLAN FOR DIMENSIONS, ELEVATIONS, KEY NOTES, ETC.
2. REFER TO SHEET A0.40 FOR DOOR AND WINDOW SCHEDULES, ABBREVIATIONS, AND NOTES
3. REFER TO SHEET A0.20 FOR ROOM FINISH AND MATERIAL SCHEDULES, ABBREVIATIONS AND NOTES.
4. REFER TO SHEET A0.30 FOR DOOR TYPES, DETAILS & SCHEDULE
5. REFER TO SHEET A0.10 FOR PARTITION TYPES
6. REFER TO SPECIFICATION SECTION 10520 FOR FIRE-PROTECTION SPECIALTIES FOR FIRE EXTINGUISHER REQUIREMENTS.
7. MINIMUM OF ONE ACCESSIBLE COUNTER PER VENDOR, TYPICAL

GENERAL NOTES | NO SCALE | 6

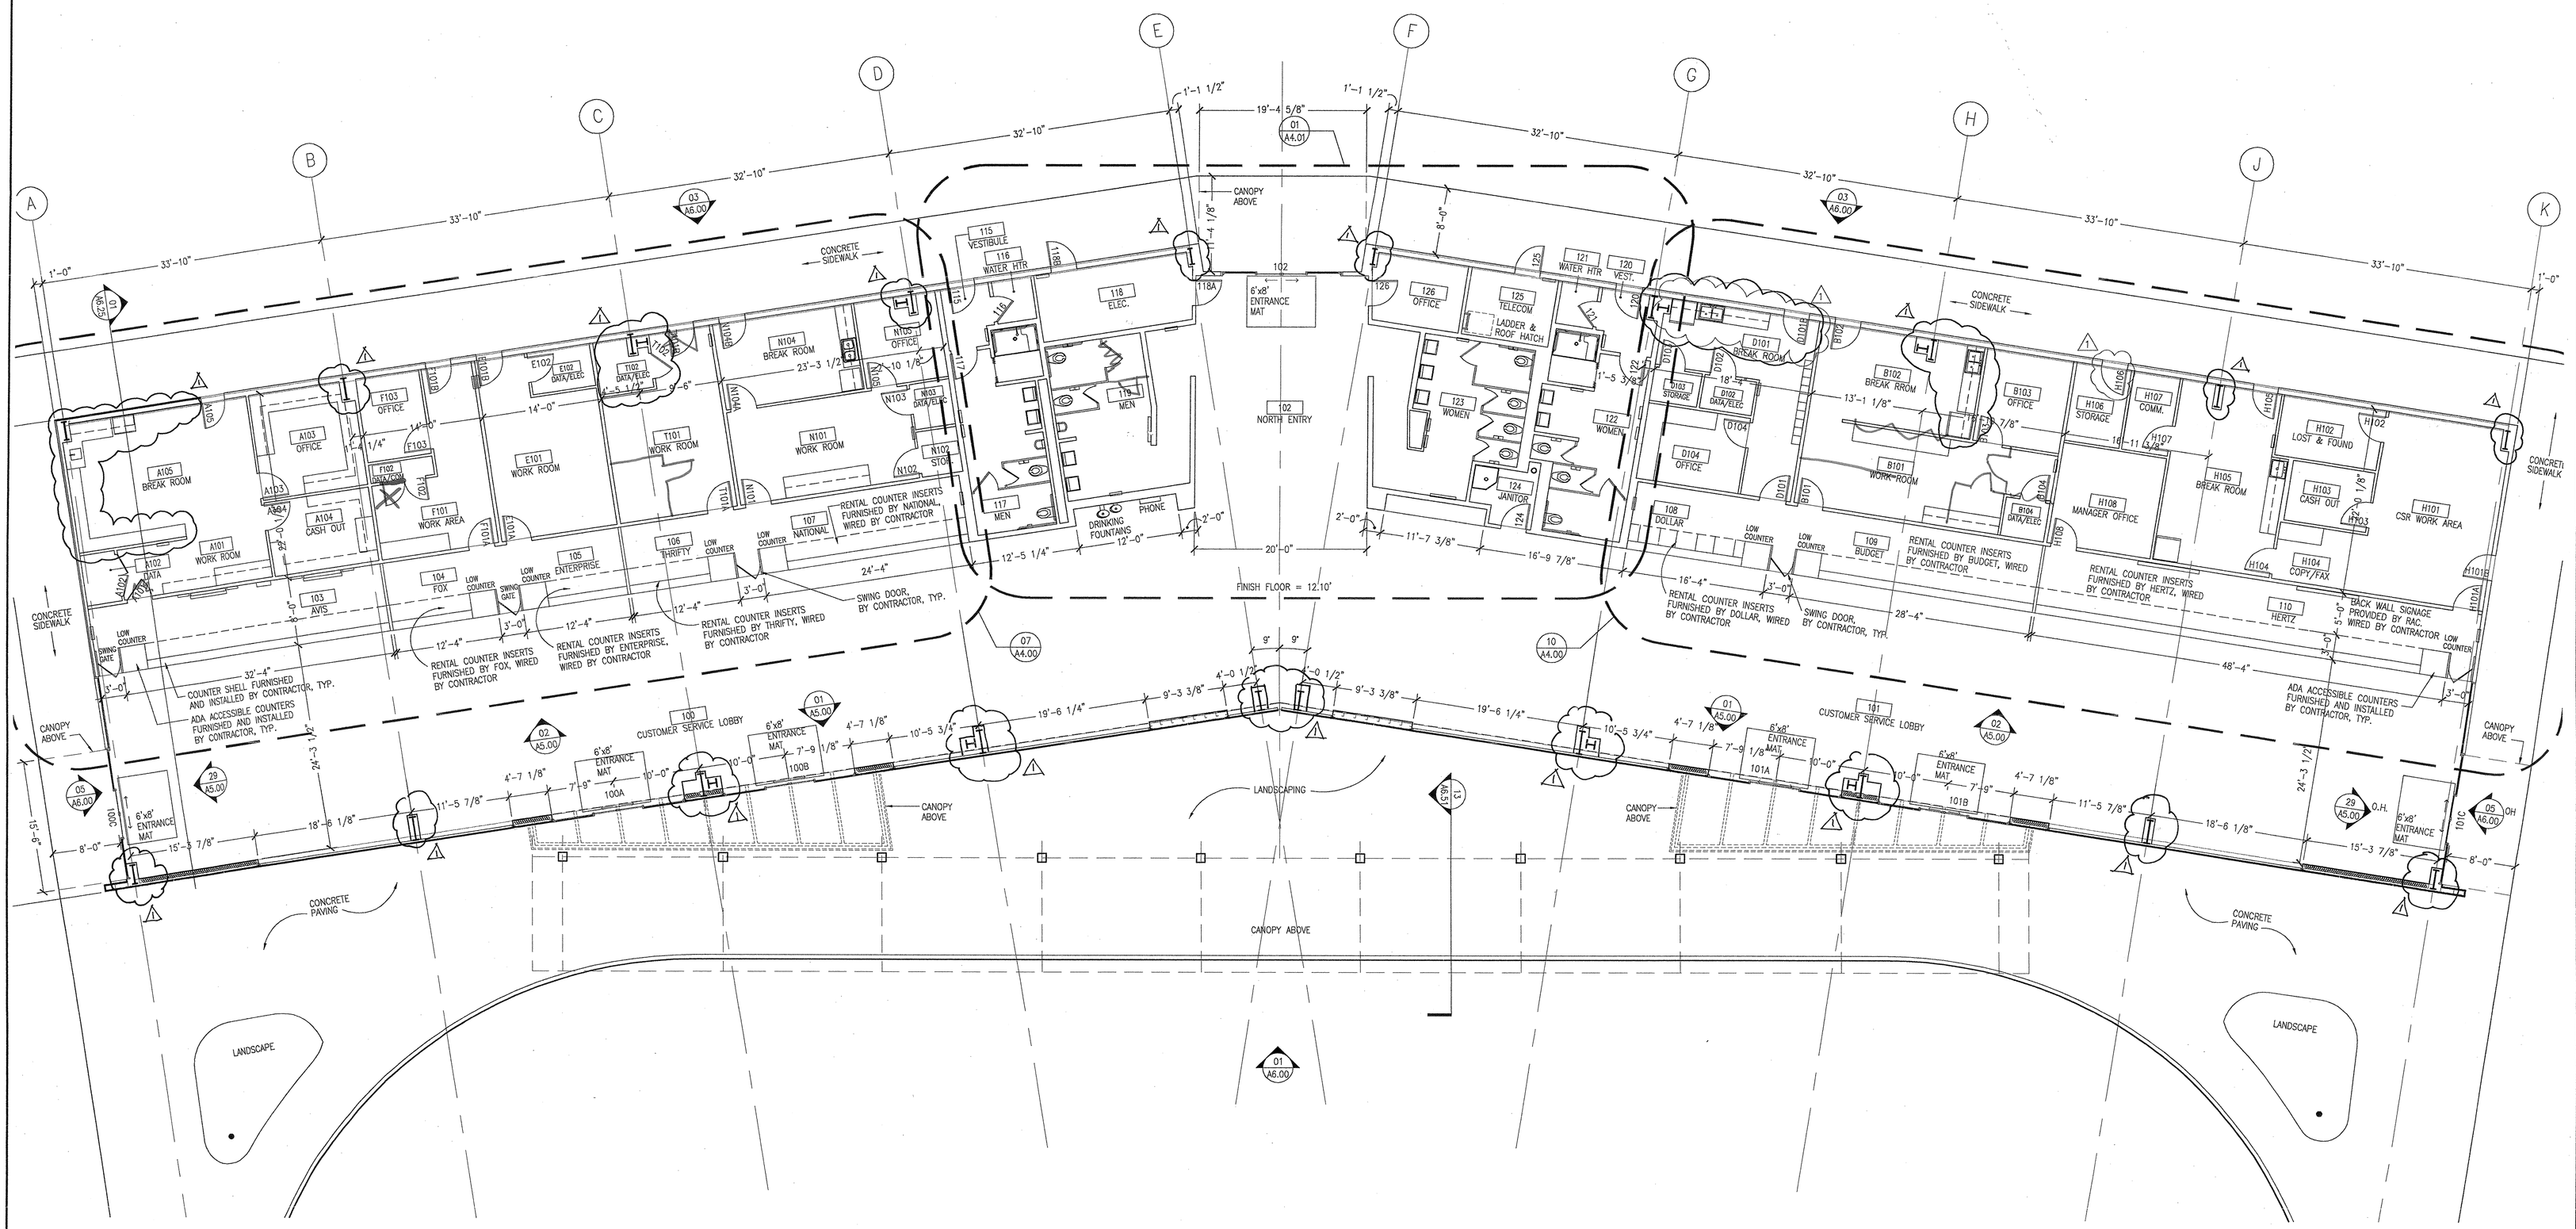

CUSTOMER SERVICE BUILDING FLOOR PLAN | 1/8" = 1'-0" | 1

PGAL

REVISIONS		
NO. DESCRIPTION	DATE	BY
Issue for Permit	8/1/02	
1 Issue for Bldg. Permit Bulletin No 2	11/22/02	

RENTAL CAR FACILITY
CUSTOMER SERVICE BULDING PLAN
OAKLAND INTERNATIONAL AIRPORT

PROJECT MGR: JAW
DESIGNER: GMG
DRAWN BY: GMG
CHECKED BY: JAW
SCALE:
DATE:

LICENSED ARCHITECT JAMES A. WERNER C-27935 7-31-03 STATE OF CALIFORNIA
11-22-02

APPROVED BY: DATE:

PORT OF OAKLAND

PROJECT NO.
211-01031

PORT NO.
120010

SHEET NO.
A2.00